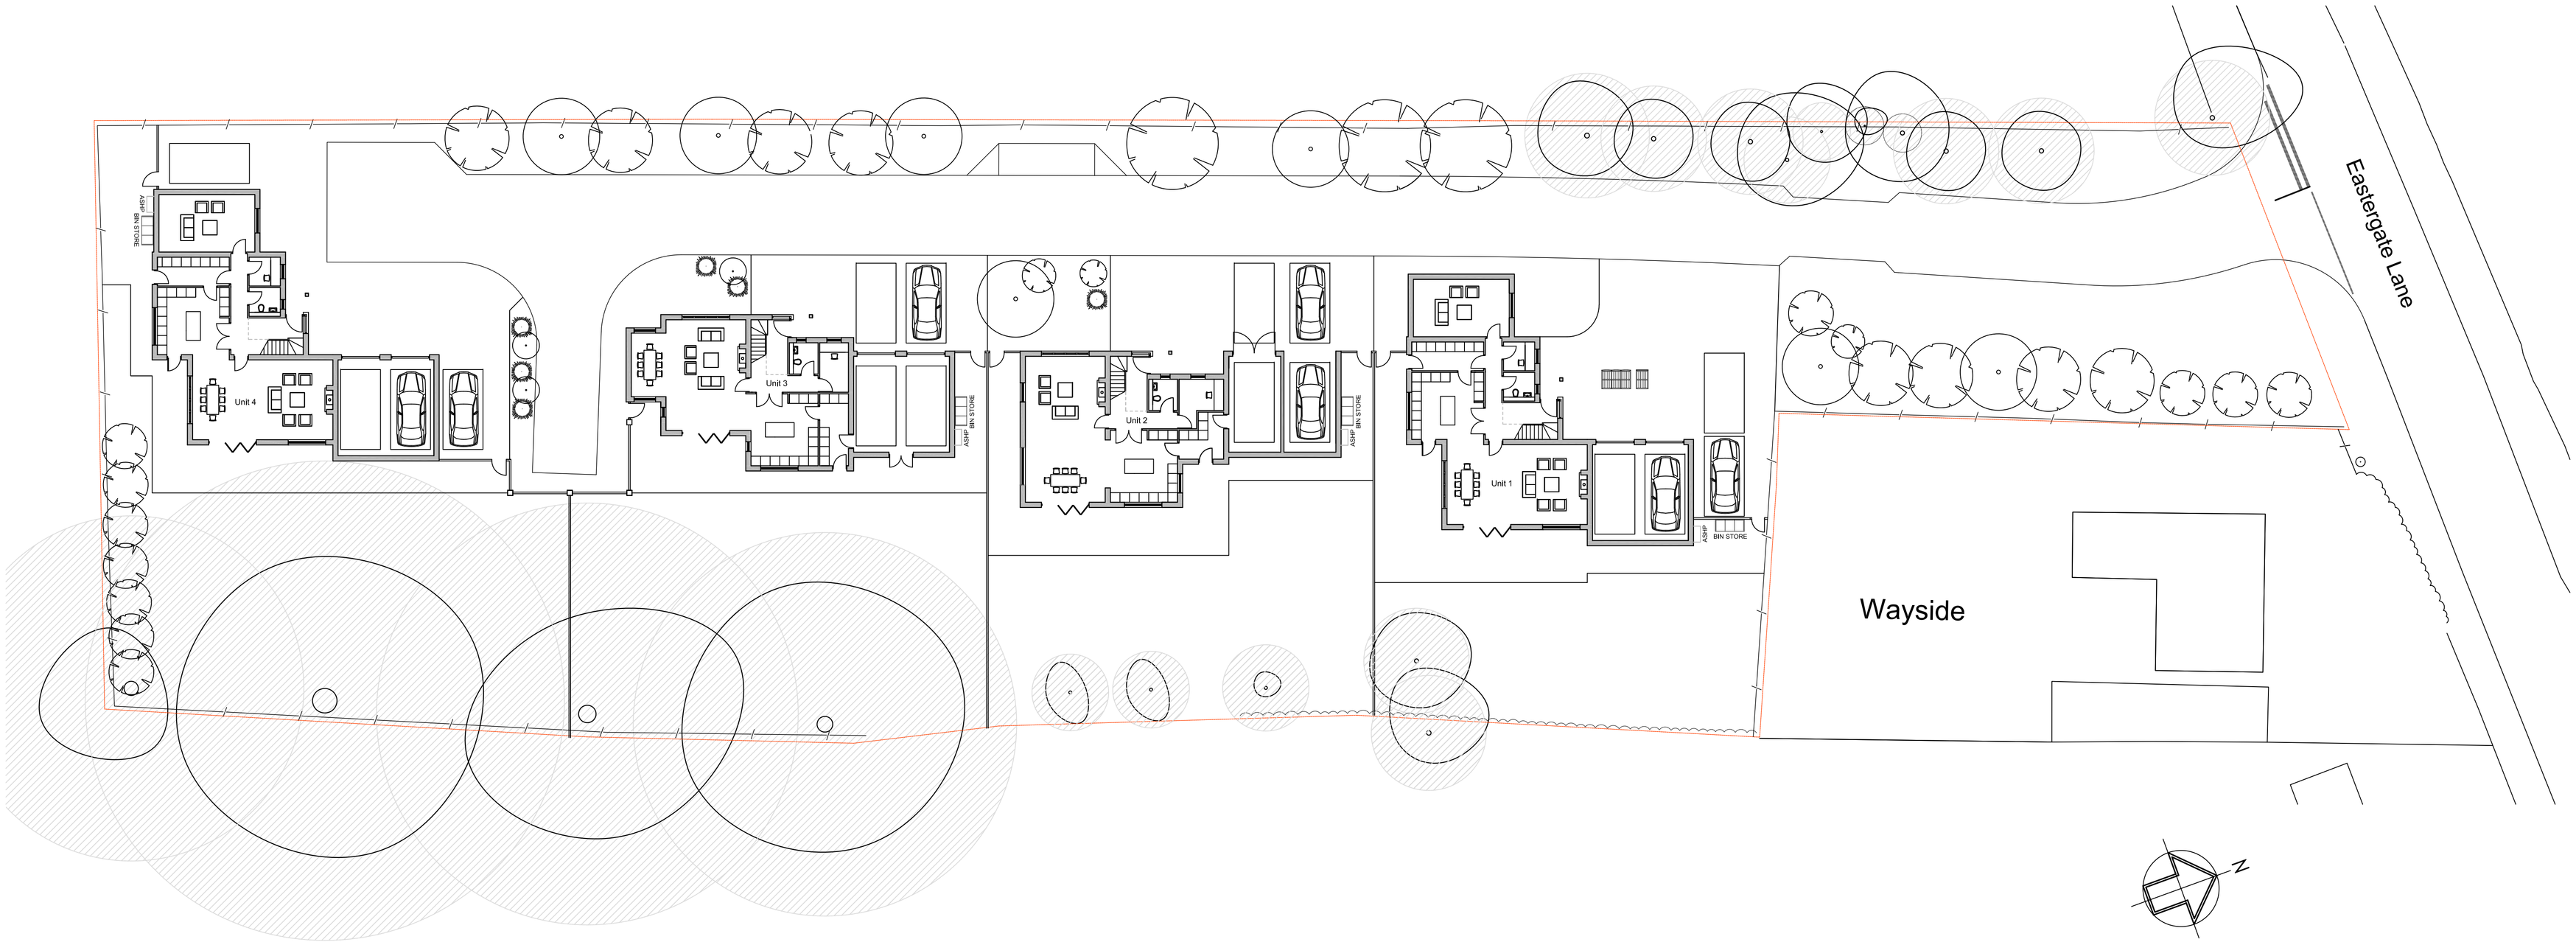


Figured dimensions and levels to be used.
Any inaccuracies must be notified to the architect.
Detail drawings and large scale drawings take precedence over smaller drawings.

Note: All references to structural elements are based on the structural engineers drawings. Refer to the S/E Drawings for construction dwgs.

THIS DRAWING IS COPYRIGHT

Revisions:

A	Alignment Revised 03-11-2021
B	Main Road Introduced 06-11-2021
C	Unit 4 Revised 15-11-2021
D	Site Plan Revised 09-12-2021
E	Site Plan Revised 19-12-2021
F	Site Plan Revised 21-12-2021
G	Detail Changed 31-01-2022
H	Detail Changed 04-02-2022

PLANNING		
BUILDING CONTROL		
DESIGN		
CONSTRUCTION		Approved

conceptworld architects | designers
8 Main Street | Bilton | Rugby | Warwickshire | CV22 7NB
Tel 07525 921451 E-mail conceptworld@btinternet.com

Drawing No.	Rev.
1194/A/01	H

Contract: PROPOSED RESIDENTIAL DEVELOPMENT OF 4 HOUSES LAND ADJACENT TO WAYSIDE, EASTERGATE LANE

Title: CONCEPT DESIGN - SITE LAYOUT PLAN, PROPOSED PLANS AND ELEVATIONS

Scale: 1:200@A1
Date: NOV2021
Drawn: GI
Checked:

ARUN DISTRICT COUNCIL BN495/2PL