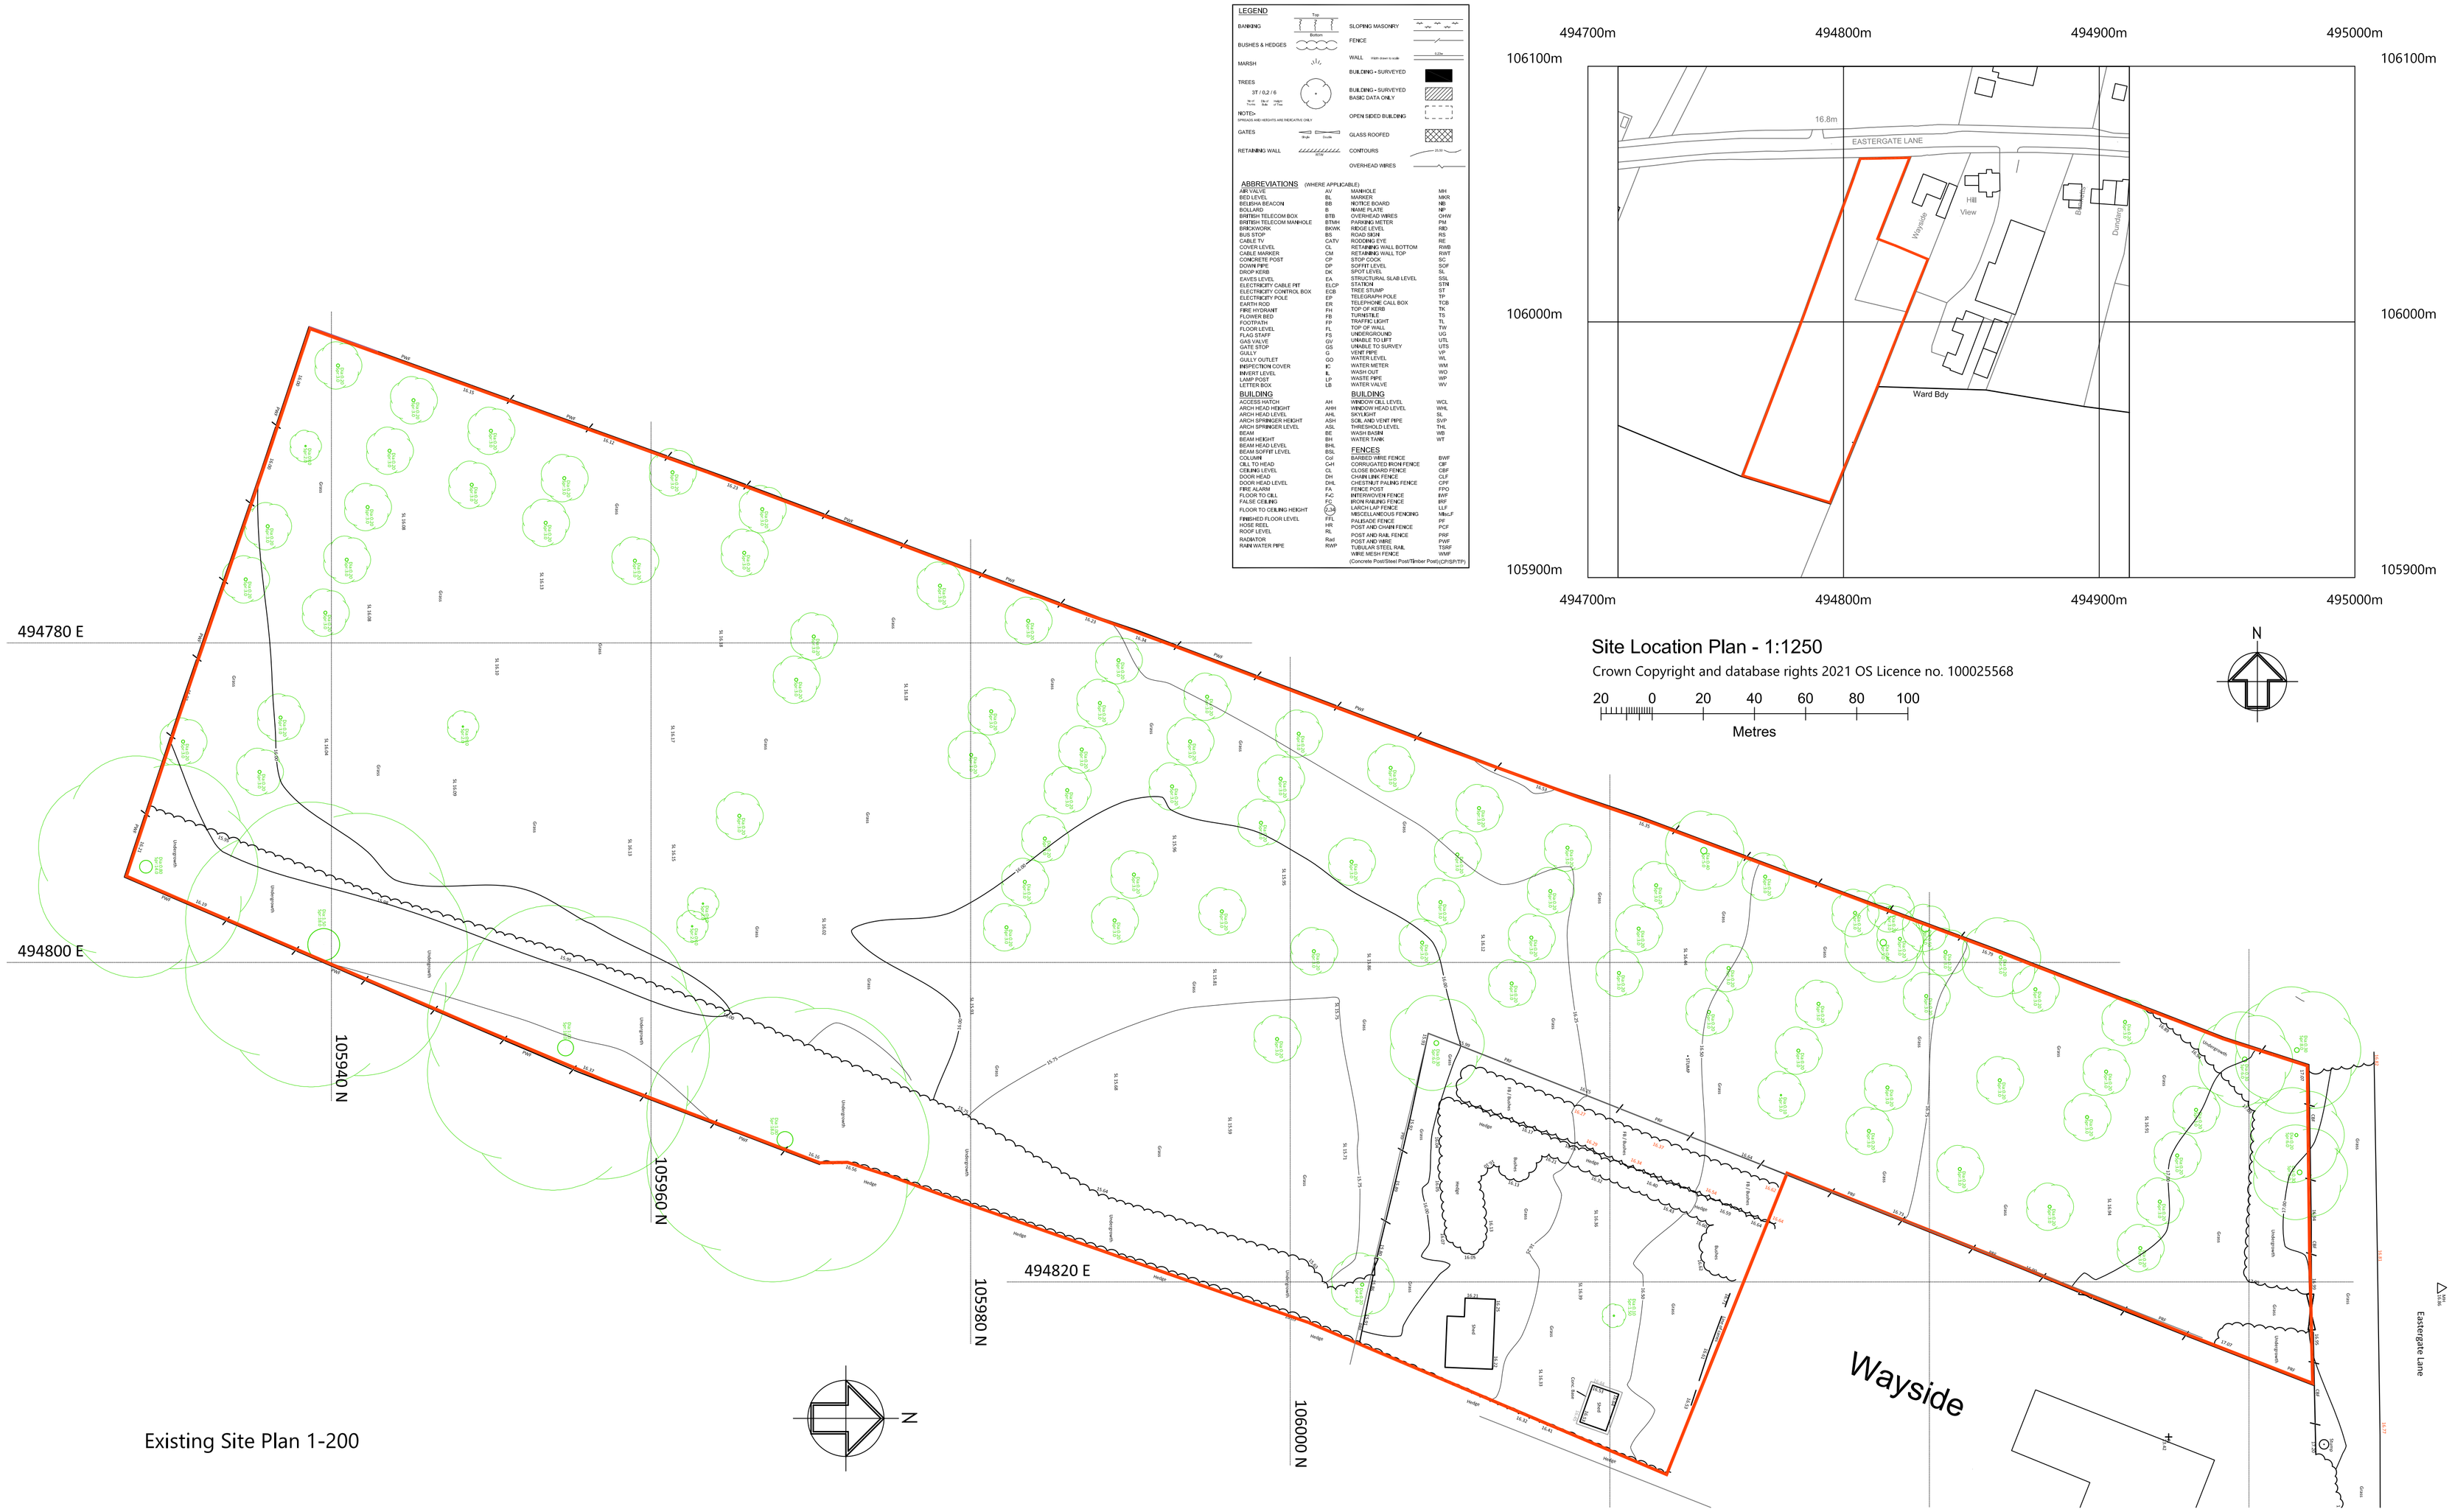


Existing Site Plan 1-200

Site Location Plan - 1:1250

Crown Copyright and database rights 2021 OS Licence no. 100025568

20 0 20 40 60 80 100

Metres

N

Figured dimensions and levels to be used. Any inaccuracies must be notified to the architect.
Detail drawings and large scale drawings take precedence over smaller drawings.
Note: All references to structural elements are based on the structural engineers drawings. Refer to the S/E Drawings for construction dwgs.

THIS DRAWING IS COPYRIGHT

Revisions:

A	Detail revised 10-05-2022

PLANNING		
BUILDING CONTROL		
DESIGN		
CONSTRUCTION		Approved

conceptworld architects | designers
8 Main Street | Bilton | Rugby | Warwickshire | CV22 7NB
Tel 07525 921451 E-mail conceptworld@btinternet.com

Drawing No.	Rev.
1194/A/08	A

Contract: PROPOSED RESIDENTIAL DEVELOPMENT OF 4 HOUSES LAND ADJACENT TO WAYSIDE, EASTERGATE LANE

Title: SITE LOCATION PLAN AND EXISTING SITE PLAN

Scale: 1:200/1:1250
Date: NOV2021
Drawn: GI
Checked:

ConceptWorld - Architects - Designers registered - Comceptworld Ltd - 8 Main Street - Bilton - Rugby - Warwickshire CV22 7NB

ARUN DISTRICT COUNCIL BH/65/2/PL