
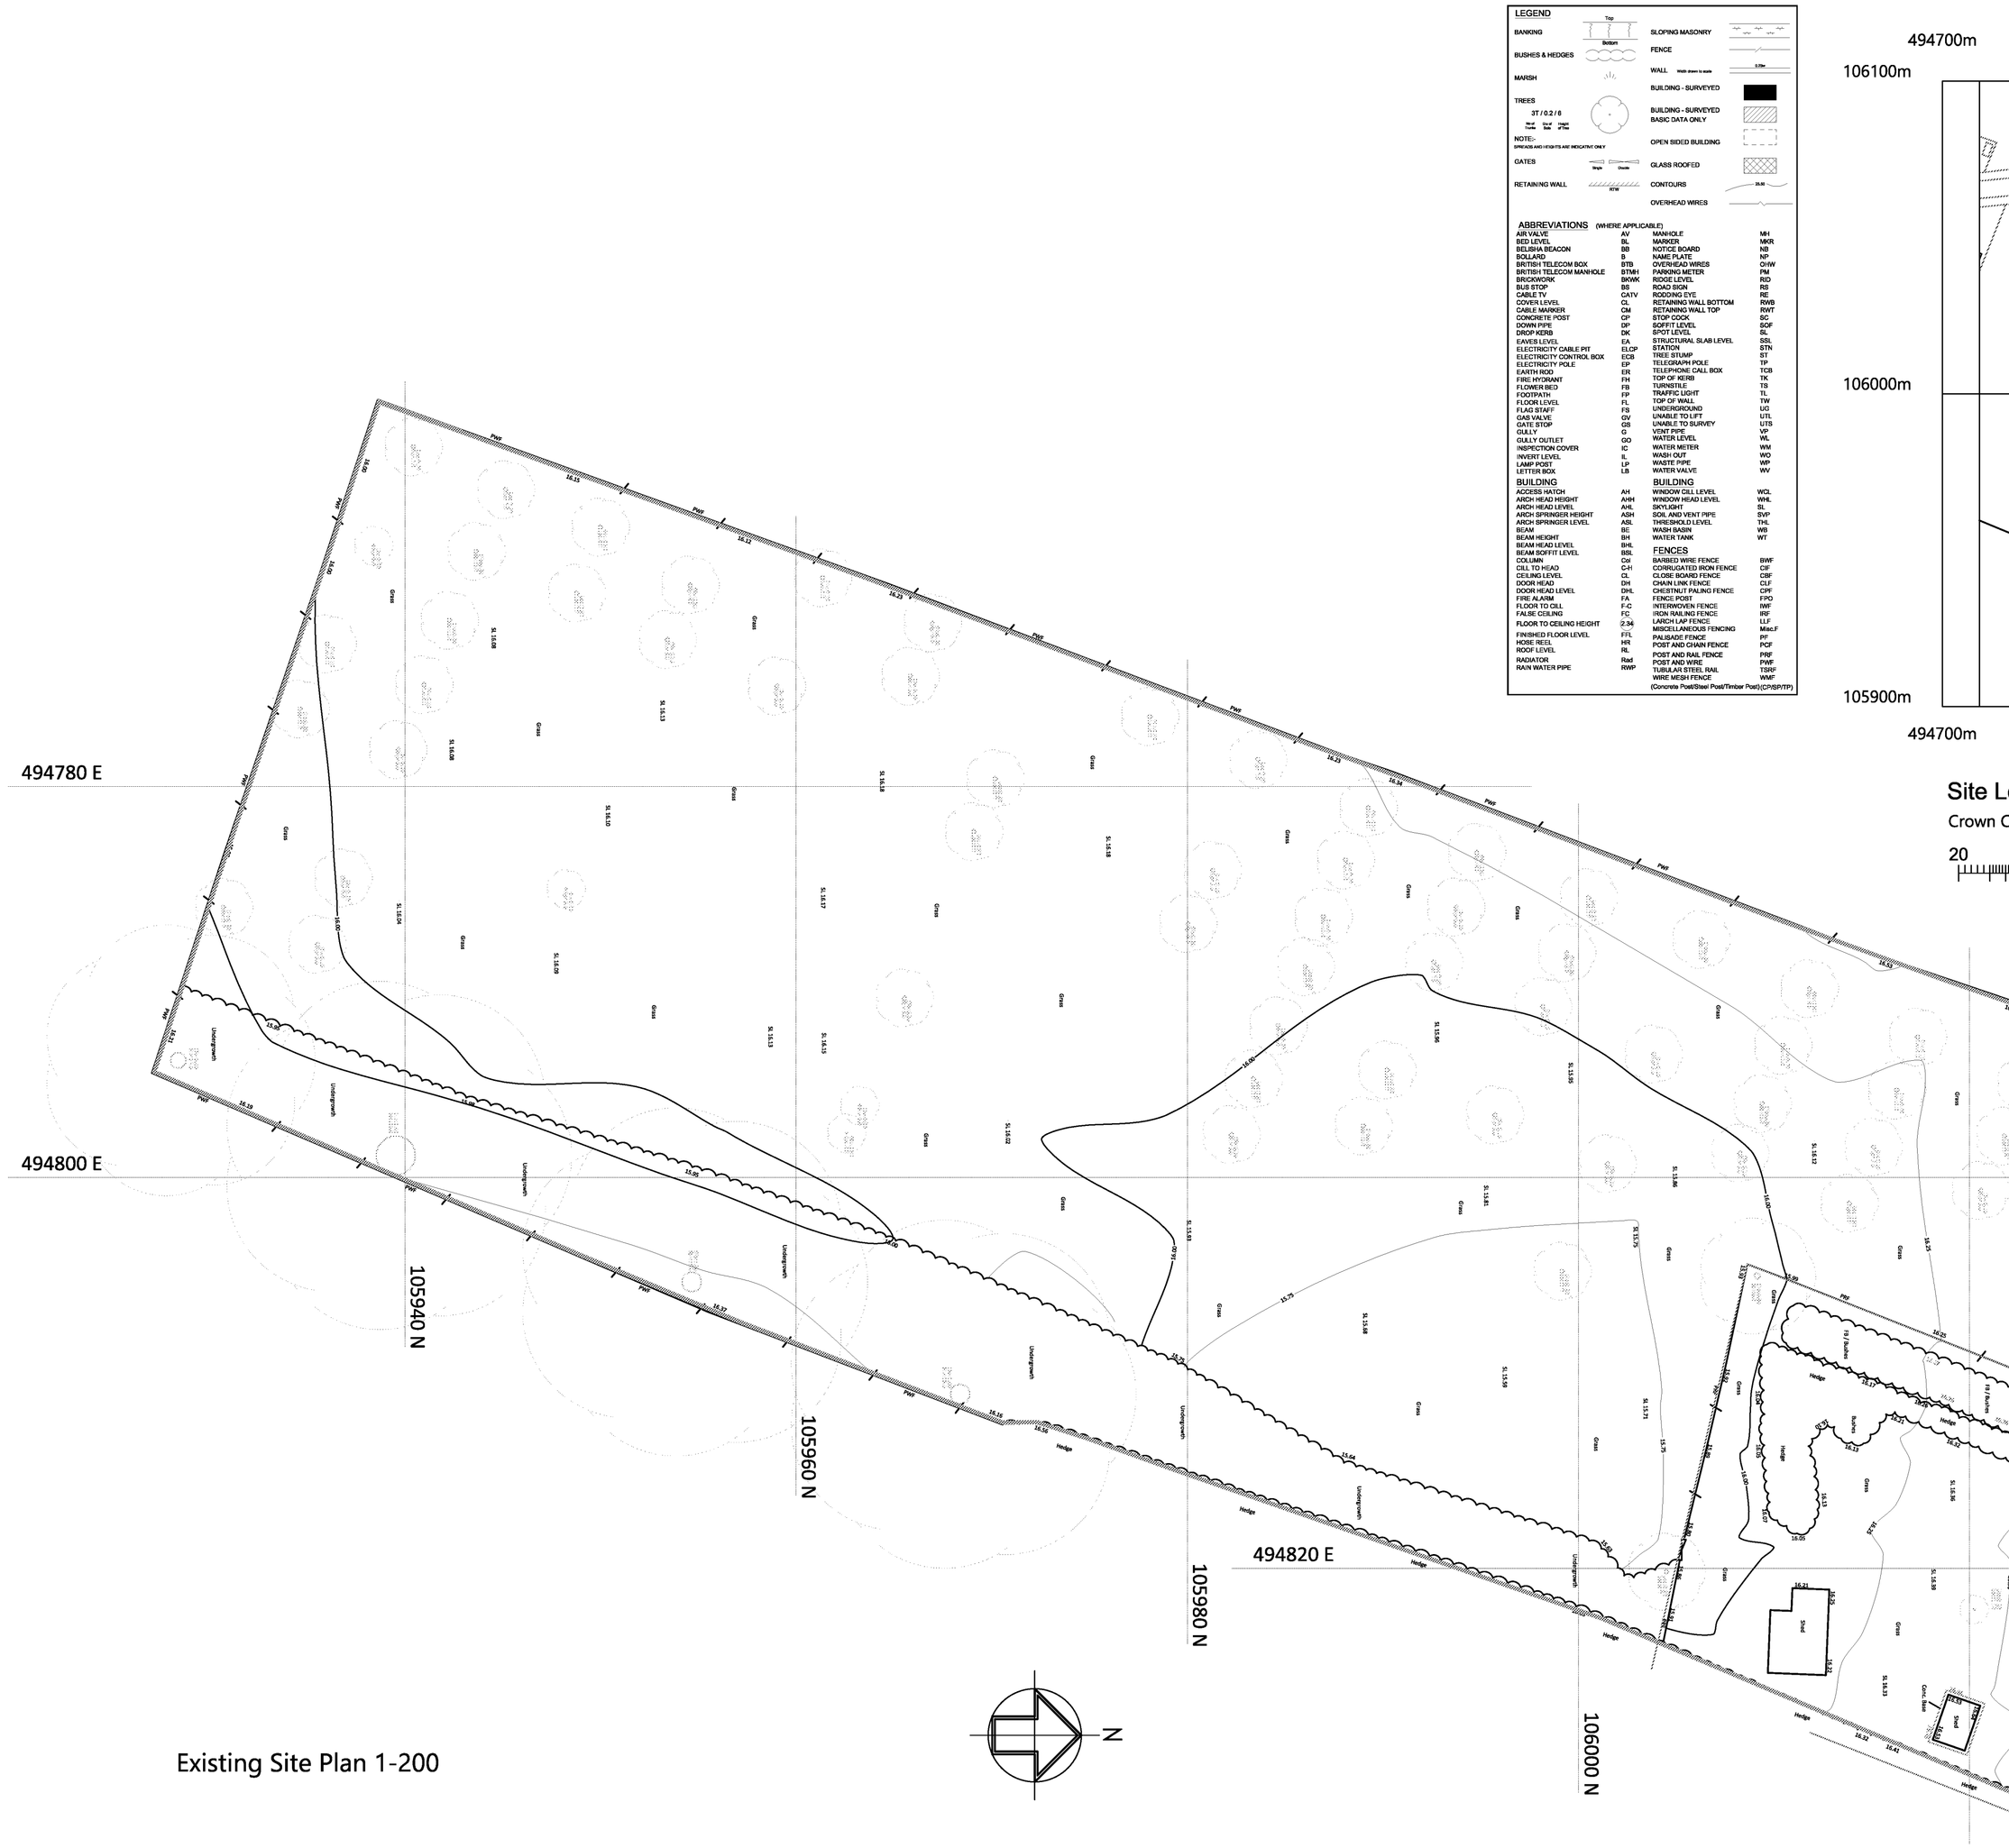


Existing Site Plan 1-200

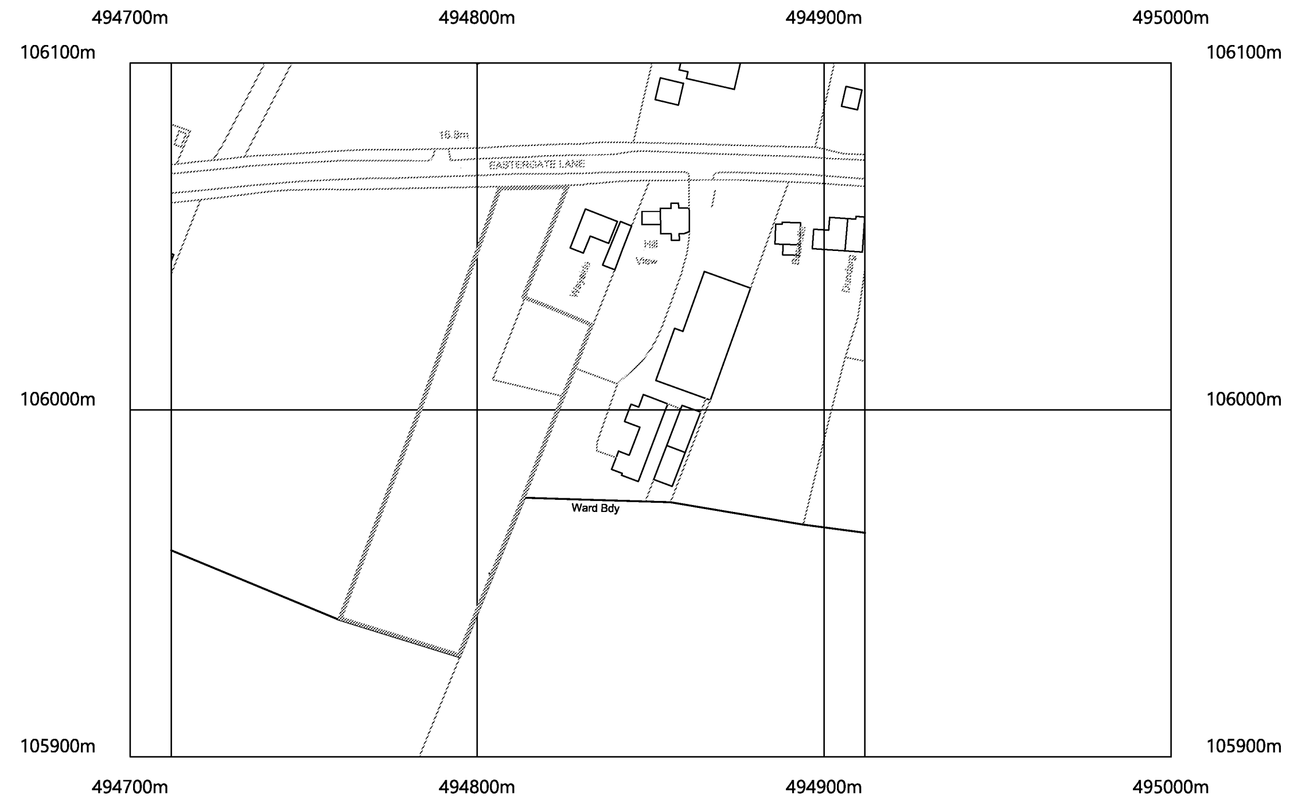

Site Location Plan - 1:1250

Crown Copyright and database rights 2021 OS Licence no. 100025568

20 0 20 40 60 80 100

Metres

N

Figured dimensions and levels to be used.
Any inaccuracies must be notified to the architect.
Detail drawings and large scale drawings take precedence over smaller drawings.
Note: All references to structural elements are based on the structural engineers drawings. Refer to the S/E Drawings for construction dwgs.

Revisions:

THIS DRAWING IS COPYRIGHT

PLANNING		
BUILDING CONTROL		
DESIGN		
CONSTRUCTION		Approved

conceptworld architects | designers
8 Main Street | Bilton | Rugby | Warwickshire | CV22 7NB
Tel 07525 921451 E-mail conceptworld@blintemet.com

Drawing No. 1194/A/08 Rev.

Contract: PROPOSED RESIDENTIAL DEVELOPMENT OF 4 HOUSES LAND ADJACENT TO WAYSIDE, EASTERGATE LANE

Title: SITE LOCATION PLAN AND EXISTING SITE PLAN

Scale: 1:100/1:1250
Date: NOV2021
Drawn: GI
Checked:

ARUN DISTRICT COUNCIL BN/022/PL