




Front Elevation Existing (West)
Scale 1:100

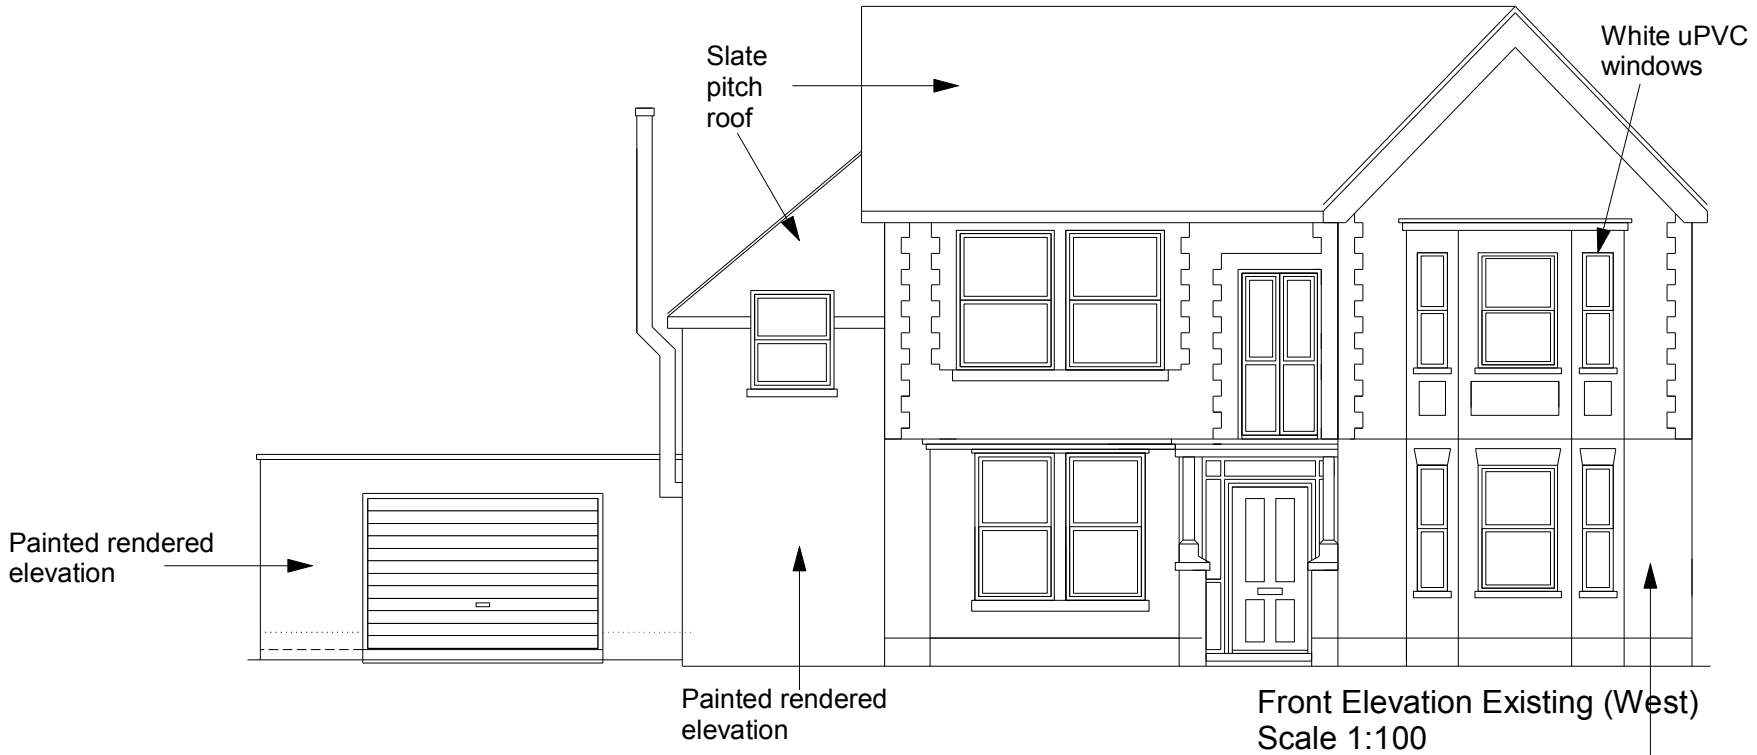

Side Elevation Existing (North)
Scale 1:100

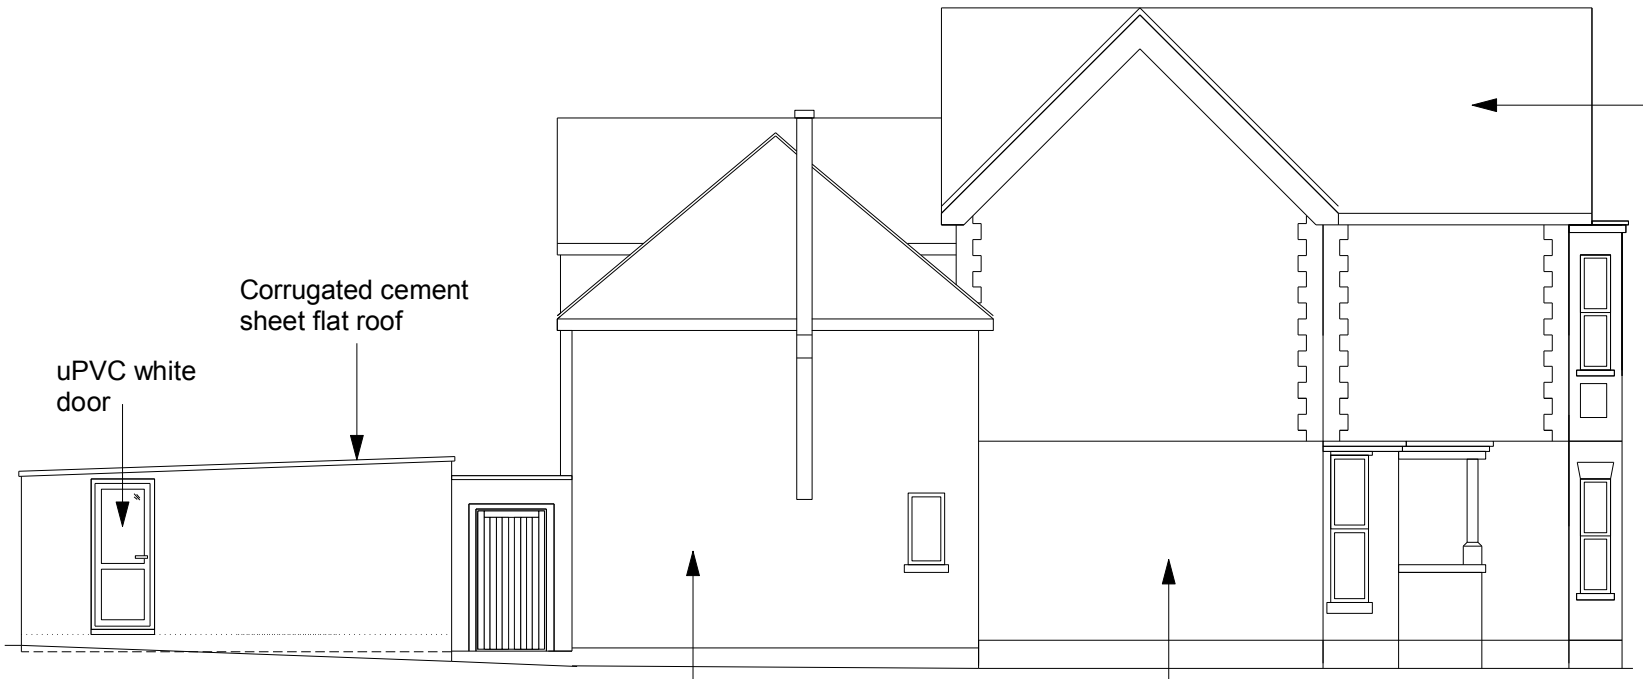

Rear Elevation Existing (East)
Scale 1:100

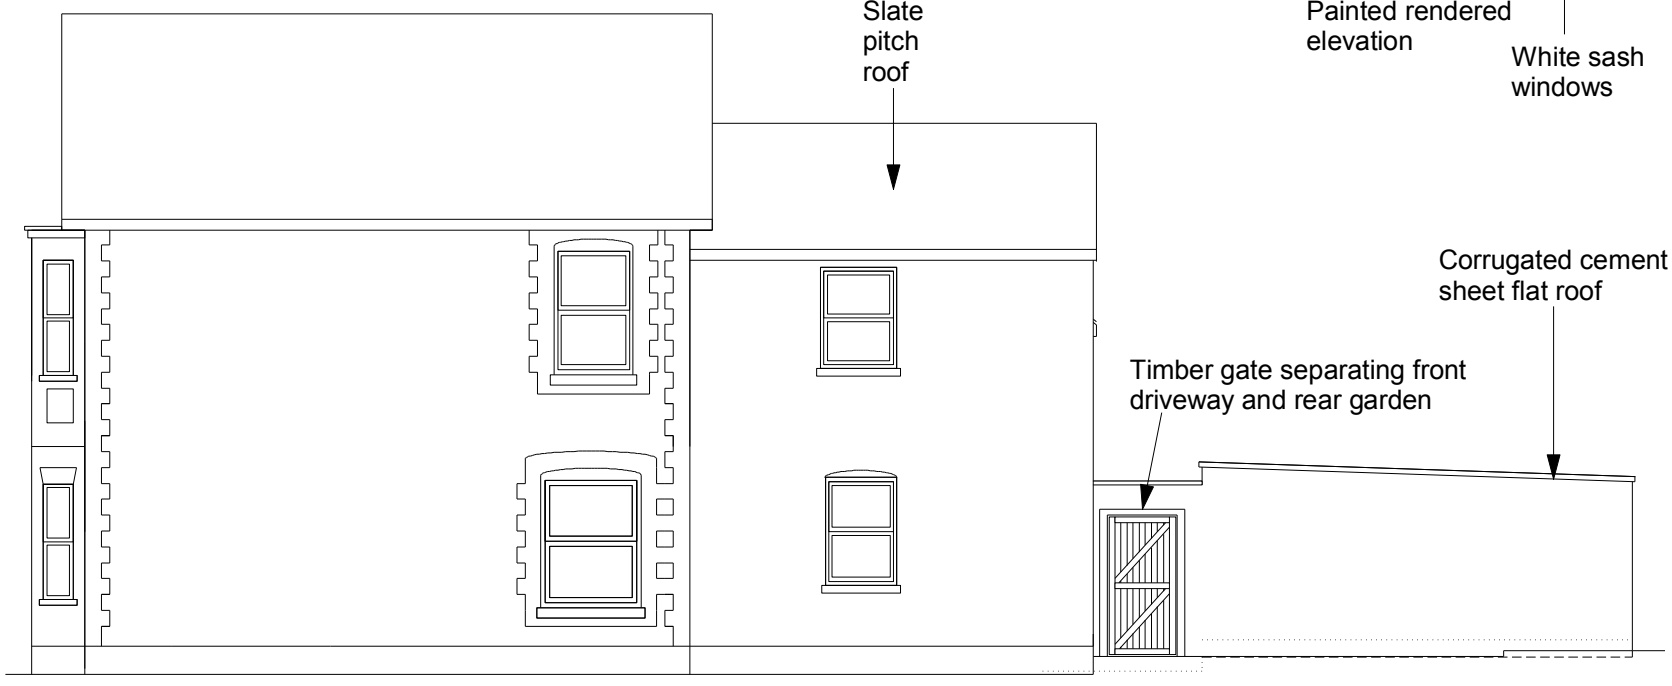

Side Elevation Existing (South)
Scale 1:100

Note:
Lean-to on southern elevation is not shown

All dims and details to be checked on site prior to any commencement of work. This plan is not a full specification or schedule of work and has been produced soley for the purpose of obtaining the necessary local authority consents/approvals For Party Wall etc. Act 1996 see Government booklet or website.	Status: Preliminary ☐ Tender ☐ Planning ☒ Construction ☐ Building Regulations ☐ As Built ☐	Client: Mr Howell-Richardson Ravenhurst Church Lane Barnham West Sussex PO22 0DG	Revision: A Scale: 1:100@A3 Date: July 20 Dwg No: HR001	Project: Garage Content: Existing elevations