




South East Elevation (front)

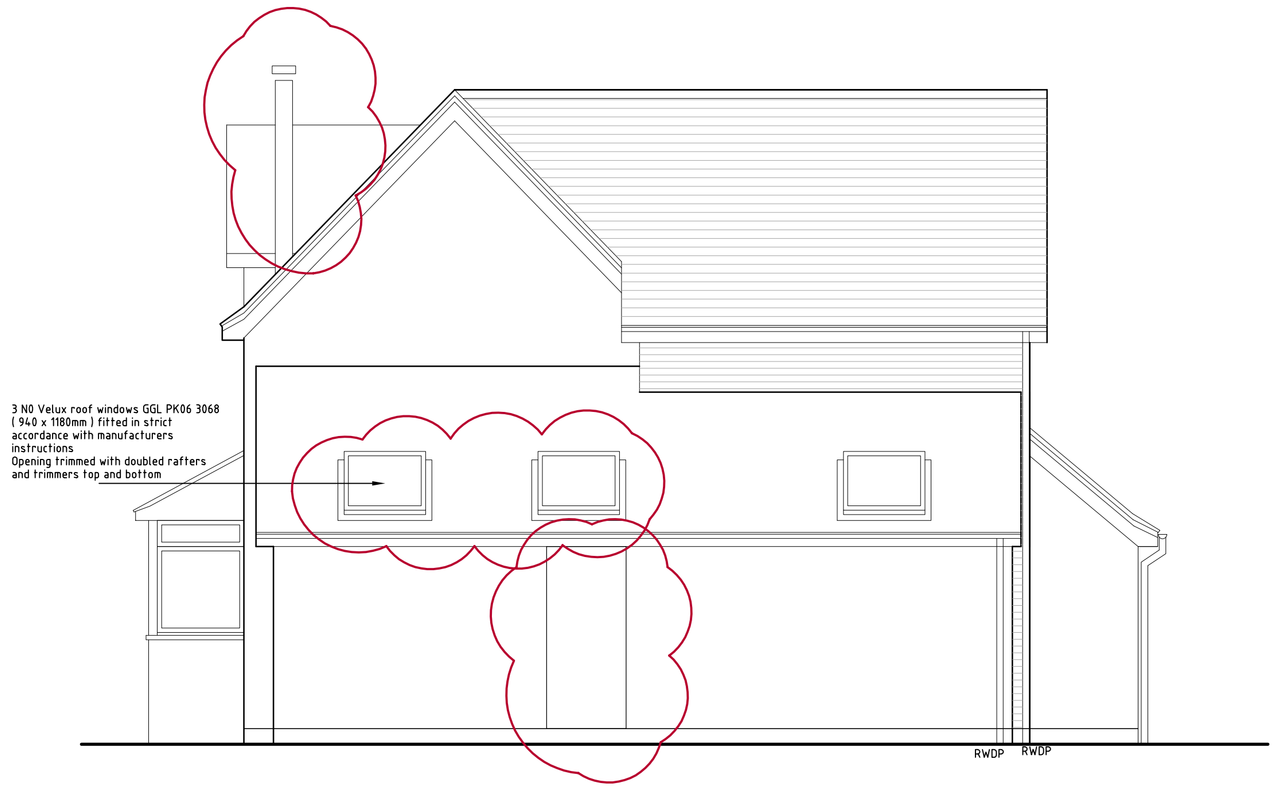

North East Elevation

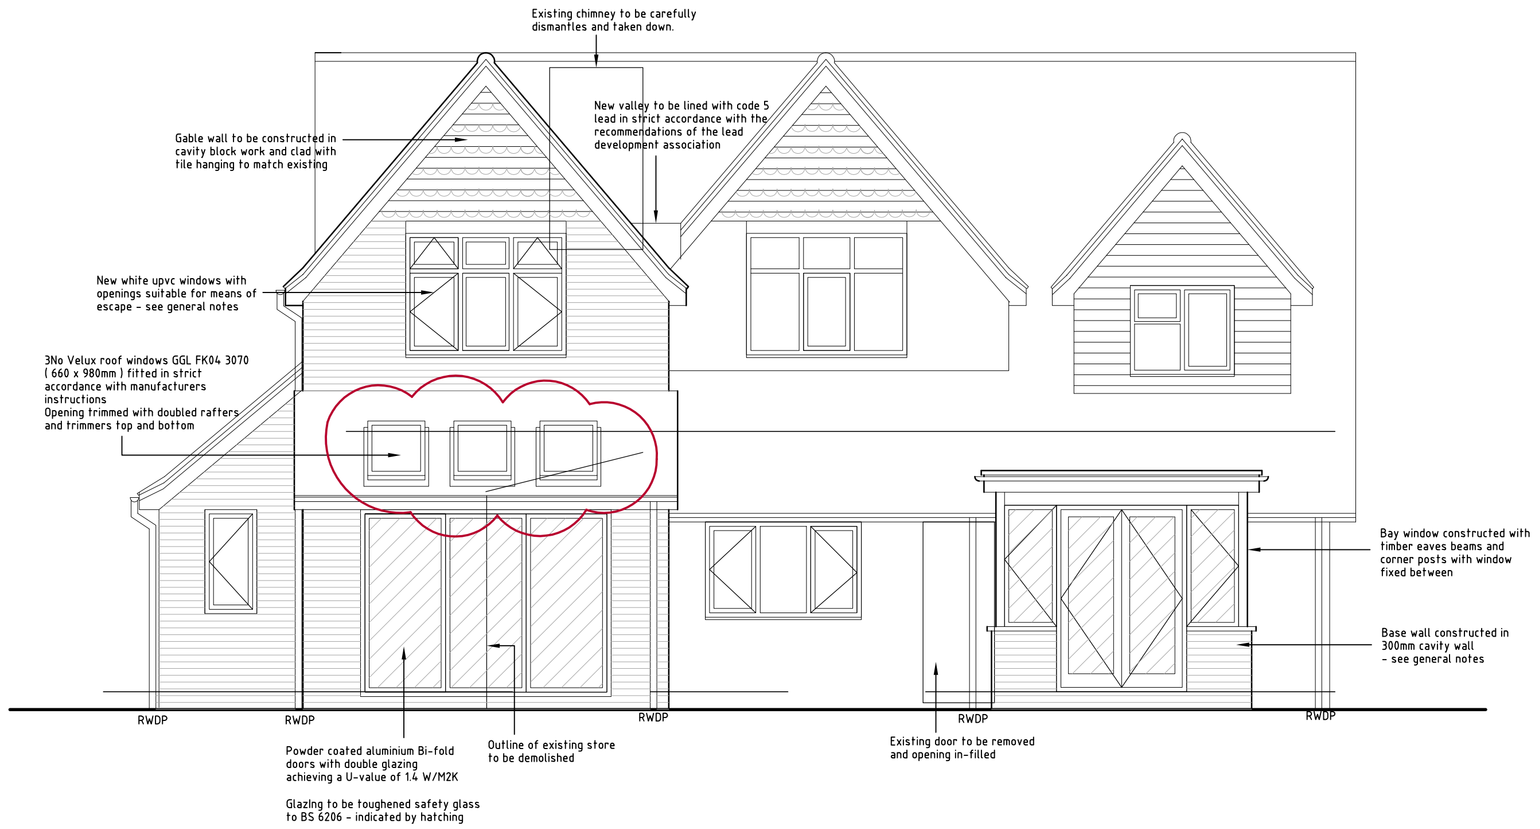

North West Elevation

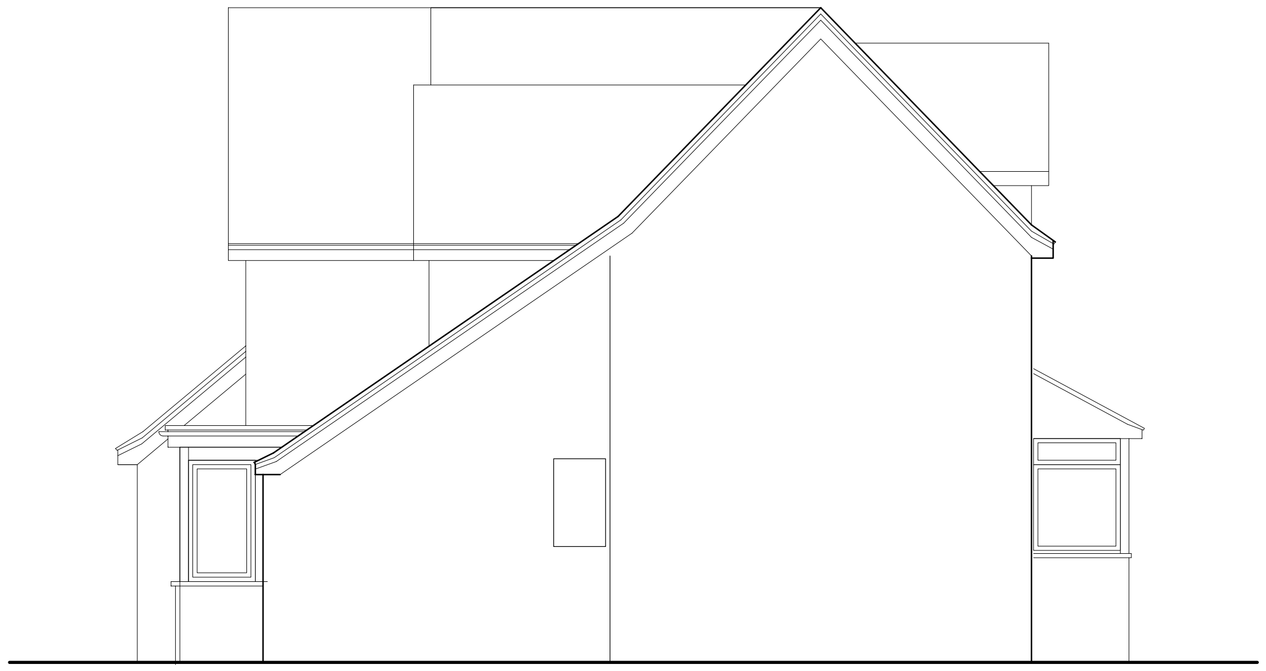

South West Elevation

NOTES

DO NOT SCALE OFF THIS DRAWING EXCEPT FOR PLANNING PURPOSES
ALL DIMENSIONS SHOULD CHECKED ON SITE PRIOR TO COMMENCEMENT OF WORK
ALL GOODS MATERIALS AND WORKMANSHIP MUST CONFORM WITH CURRENT BUILDING REGULATIONS, BRITISH STANDARDS AND CODES OF PRACTICE
COPYRIGHT OF THIS DRAWING IS RETAINED BY GARRY MOUNT CHARTERED ARCHITECTTURAL TECHNOLOGIST AND IT MUST NOT BE REPRODUCED WITHOUT WRITTEN CONSENT

REV	DATE	BY	AMENDMENT
A	June 2020	gm	Building regulations Issue

CLIENT
Mrs Valerie Hall

JOB TITLE
Extension and alterations to
Garage Cottage, Church Lane, Barnham

DRAWING TITLE
Elevations

DATE	SCALE	DRAWN BY
June 2020	1:50@ A1	GM
		CHECKED BY

JOB NO.	DRAWING NO.	REVISION
2020-04	3.03	A

Garry Mount MCIAT
Chartered Architectural Technologist
34 Penny Acre
Chichester
West Sussex
PO19 6DY
Tel : 07951 332812 email : garrymount@gmail.com

ARUN DISTRICT COUNCIL BN/20/0066