Scale Bar (1:100)

0m 5m 10m

Proposed Site Plan (Scale 1:200)

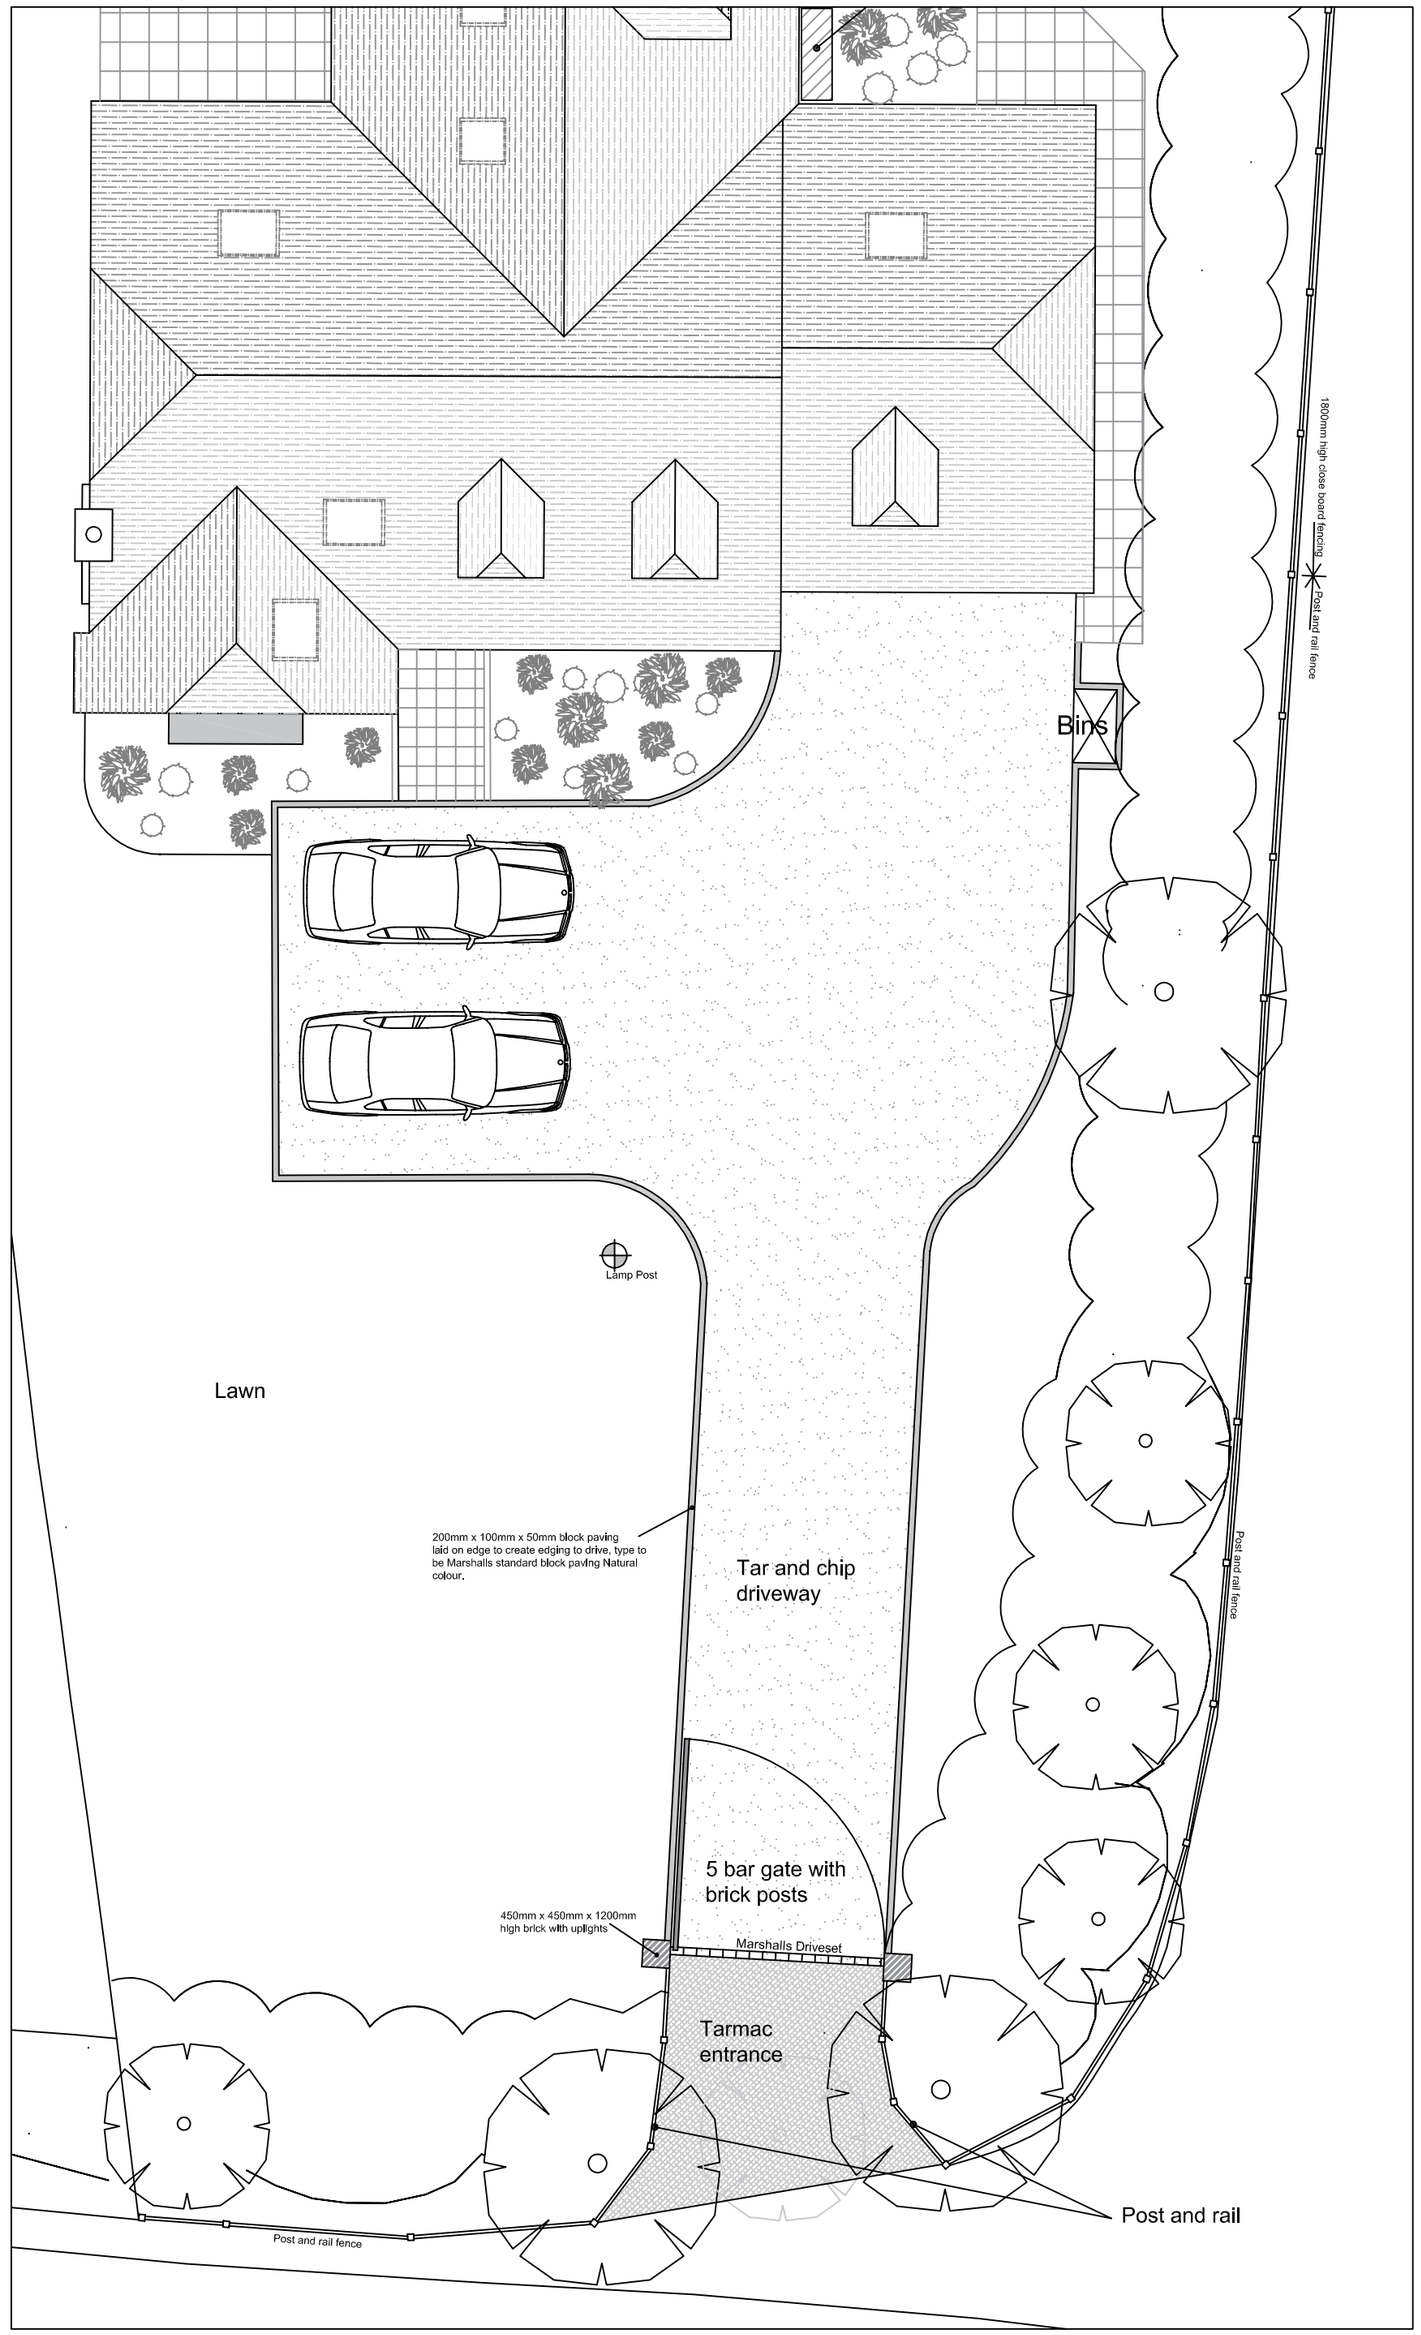

Proposed Site Plan (Scale 1:100)

revisions

DOWNSVIEW ASSOCIATES
Chartered Surveyors

Little Acorns, Hompers Lane, Storrington, West Sussex, RH20 3HZ
Tel: 01903 746387 Mob: 7525 84985
Email: mail@downsviewassociates.co.uk

RICS

address
Mr & Mrs Godsmark
Swallowfield Nursery
Easterglade Lane
Angmering
PO20 3SJ

project
Phase 1
Proposed construction of detached chalet bungalow

title
Proposed street scene and site plan

scale: As noted @ A2
date: November 2019
revision:

drawing number
2019.257.04

ARUNDISTRICT COUNCIL BN18/20/DOC