

ANGEL'S NURSERY
BARNHAM

HOUSE TYPE PACK

PREPARED BY PEGASUS DESIGN ON BEHALF OF REDROW HOMES
P19-0723_11F | SEPTEMBER 2020

ARUN DISTRICT COUNCIL BN/84/20/PL

Copyright Pegasus Planning Group Ltd. Crown copyright. All rights reserved. Ordnance Survey Copyright Licence number 100042093.
Promap Licence number 100020449. Emap&Re Licence number 0100031673 Standard OS licence rights conditions apply.
Pegasus accepts no liability for any use of this document other than for its original purpose, or by the original client, or following Pegasus' express agreement to such use. T 01285 641717 www.pegasusgroup.co.uk



FRONT ELEVATION

SIDE ELEVATION



REAR ELEVATION

SIDE ELEVATION

1:100 Scale

0 1 3 5m

PLOTS: [34, 35, 36, 37]


NOTE: Refer to material plans for plot specific materials

ANGEL'S NURSERY, BARNHAM - **BUXTON ELEVATIONS [BRICK]**


Pegasus Design

PLANNING | DESIGN | ENVIRONMENT | ECONOMICS | WWW.PEGASUSGROUP.CO.UK | TEAM/DRAWN BY ES | APPROVED BY P.M: SL | DATE: 22/06/20 | SCALE: 1:100 @ A3 | DRWG: **P19-0723**_11 SHEET NO: 01 REV: C | CLIENT: REDROW HOMES |

Copyright Pegasus Planning Group Ltd. Crown copyright. All rights reserved. Ordnance Survey Copyright Licence number 100042093.
Promap Licence number 100020449. EmapSite Licence number 0100031673 Standard OS licence rights conditions apply.
Pegasus accepts no liability for any use of this document other than for its original purpose, or by the original client, or following Pegasus' express agreement to such use. T 01285 641717 www.pegasusgroup.co.uk

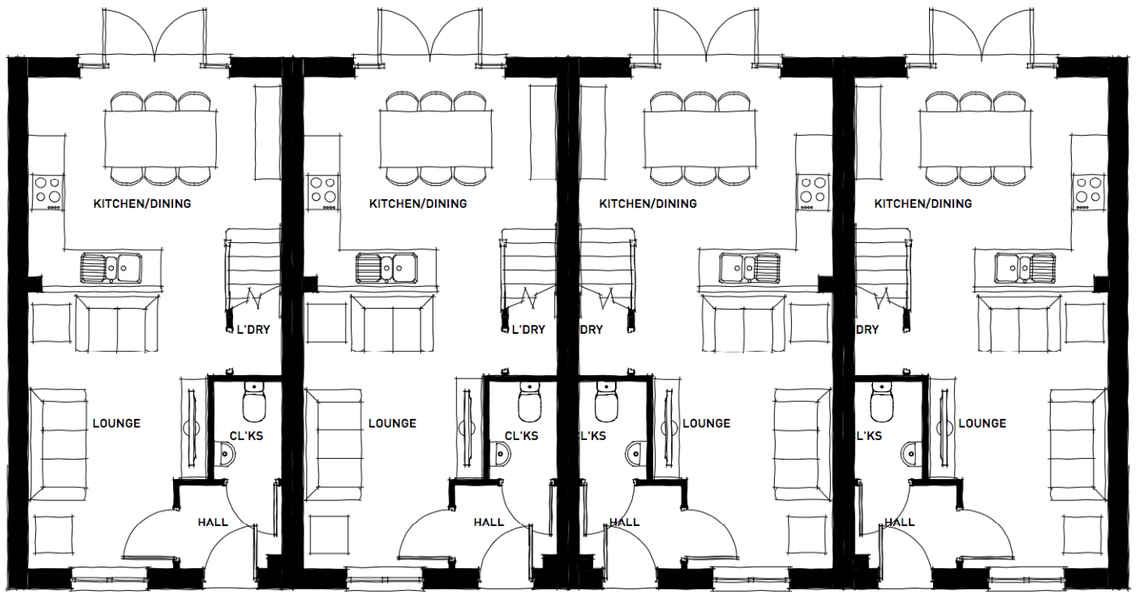

GROUND FLOOR PLAN

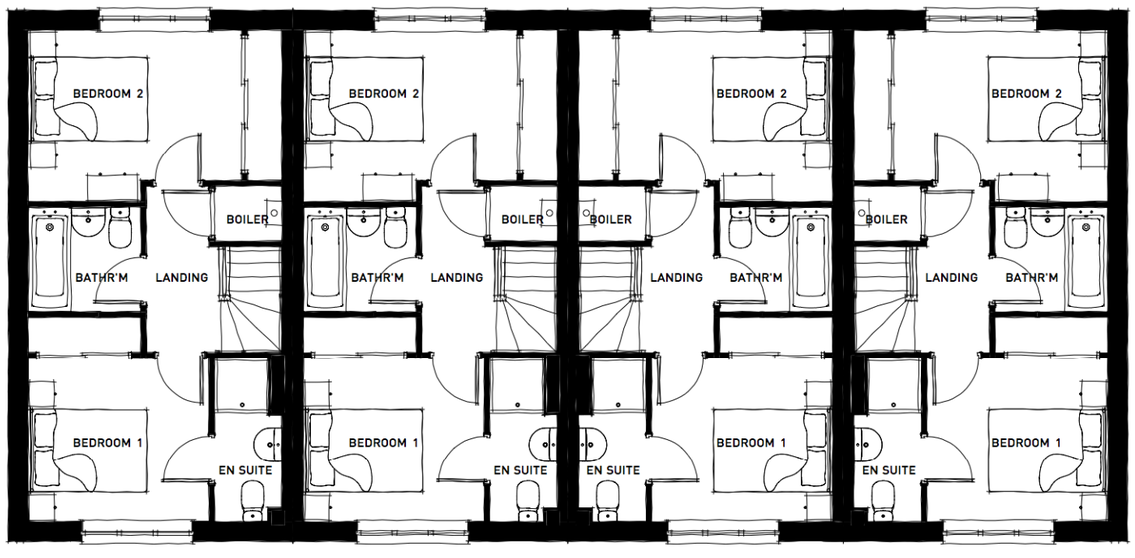

FIRST FLOOR PLAN

1:100 Scale

0 1 3 5m

PLOTS: [34, 35, 36, 37]

NOTE: Refer to material plans for plot specific materials


ANGEL'S NURSERY, BARNHAM - **BUXTON FLOOR PLANS**

Pegasus Design

PLANNING | DESIGN | ENVIRONMENT | ECONOMICS | WWW.PEGASUSGROUP.CO.UK | TEAM/DRAWN BY ES | APPROVED BY P.M: SL | DATE: 22/06/20 | SCALE: 1:100 @ A3 | DRWG: **P19-0723**_11 SHEET NO: 02 REV: B | CLIENT: REDROW HOMES |

Copyright Pegasus Planning Group Ltd. Crown copyright. All rights reserved. Ordnance Survey Copyright Licence number 100042093. Promap Licence number 100020449. EmapSite Licence number 0100031673 Standard OS licence rights conditions apply.
Pegasus accepts no liability for any use of this document other than for its original purpose, or by the original client, or following Pegasus' express agreement to such use. T 01285 641717 www.pegasusgroup.co.uk



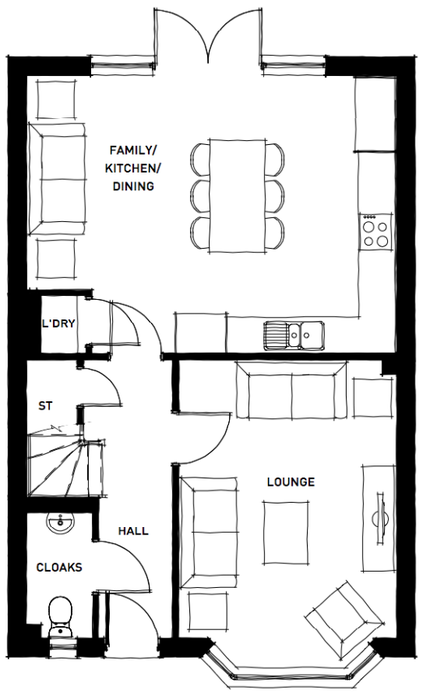


GROUND FLOOR PLAN

1:100 Scale

0 1 3 5m

FIRST FLOOR PLAN

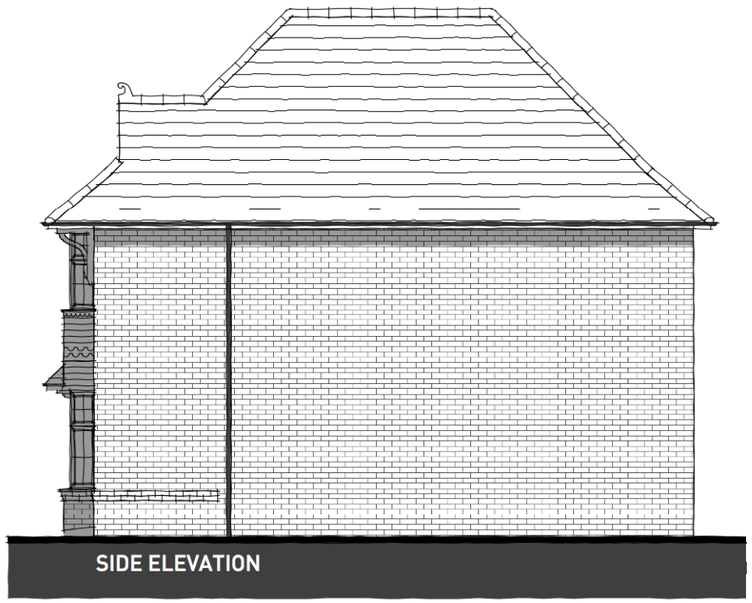

PLOTS: 6, 8H, 41, 54H, 58, 60H, 63, 64H, 69H, 78, 90H

NOTE: Refer to material plans for plot specific materials

ANGEL'S NURSERY, BARNHAM - **STRATFORD LIFESTYLE ELEVATIONS AND FLOOR PLANS [BRICK]**

Pegasus Design

PLANNING | DESIGN | ENVIRONMENT | ECONOMICS | WWW.PEGASUSGROUP.CO.UK | TEAM/DRAWN BY ES | APPROVED BY P.M: SL | DATE: 22/11/19 | SCALE: 1:100 @ A3 | DRWG: **P19-0723**_11 SHEET NO: 03 REV: _ | CLIENT: REDROW HOMES |

Copyright Pegasus Planning Group Ltd. Crown copyright. All rights reserved. Ordnance Survey Copyright Licence number 100042093. Promap Licence number 100020449. EmapSite Licence number 0100031673 Standard OS licence rights conditions apply.
Pegasus accepts no liability for any use of this document other than for its original purpose, or by the original client, or following Pegasus' express agreement to suchuse. T 01285 641717 www.pegasusgroup.co.uk




FRONT ELEVATION




SIDE ELEVATION




REAR ELEVATION

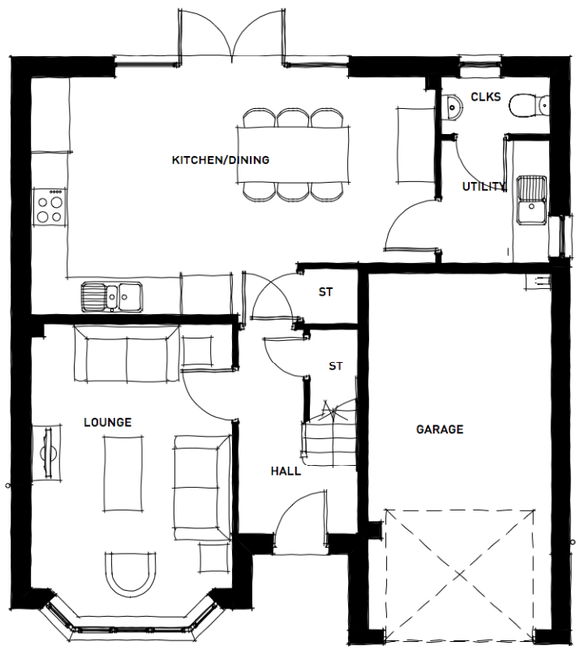

GROUND FLOOR PLAN

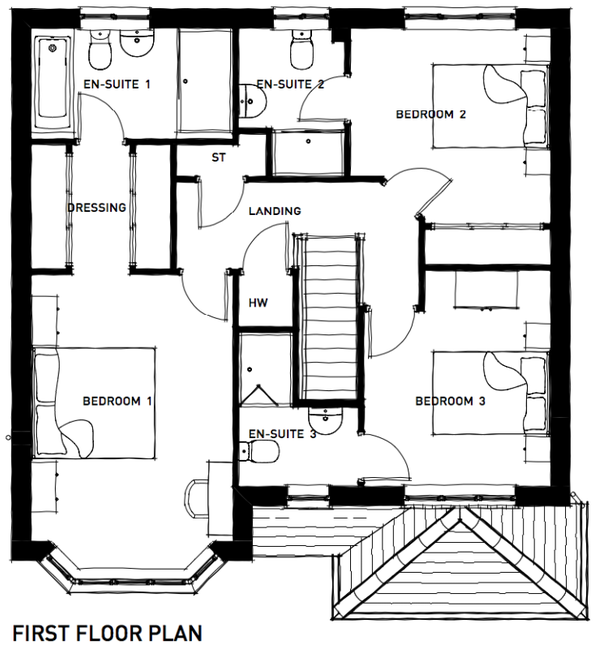

FIRST FLOOR PLAN

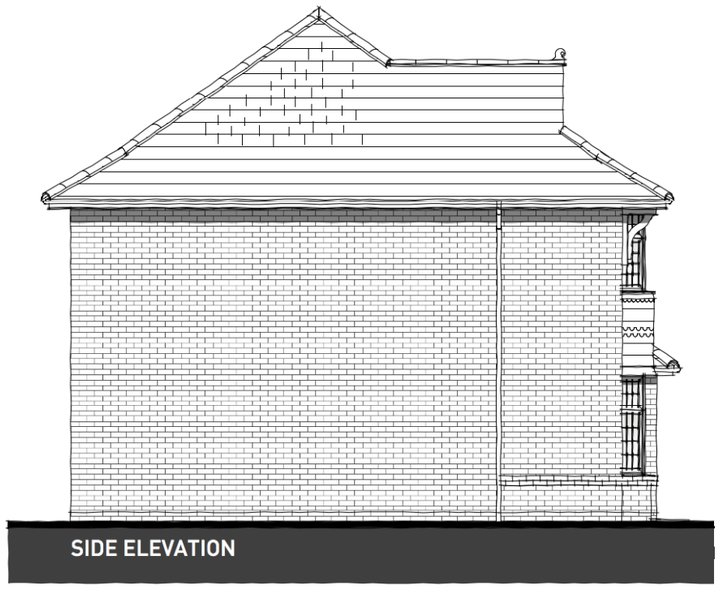

SIDE ELEVATION

1:100 Scale

0 1 3 5m

PLOTS: 4, 11, 13, 15H, 48, 49H, 66, 68, 71H, 73H, 74, 81H


NOTE: Refer to material plans for plot specific materials


ANGEL'S NURSERY, BARNHAM - **OXFORD LIFESTYLE ELEVATIONS AND FLOOR PLANS [BRICK]**

Pegasus Design

PLANNING | DESIGN | ENVIRONMENT | ECONOMICS | WWW.PEGASUSGROUP.CO.UK | TEAM/DRAWN BY ES | APPROVED BY P.M: SL | DATE: 23/01/20 | SCALE: 1:100 @ A3 | DRWG: **P19-0723**_11 SHEET NO: 04 REV: A | CLIENT: REDROW HOMES |

Copyright Pegasus Planning Group Ltd. Crown copyright. All rights reserved. Ordnance Survey Copyright Licence number 100042093. Promap Licence number 0100031673 Standard OS licence rights conditions apply.
Pegasus accepts no liability for any use of this document other than for its original purpose, or by the original client, or following Pegasus' express agreement to such use. T 01285 641717 www.pegasusgroup.co.uk

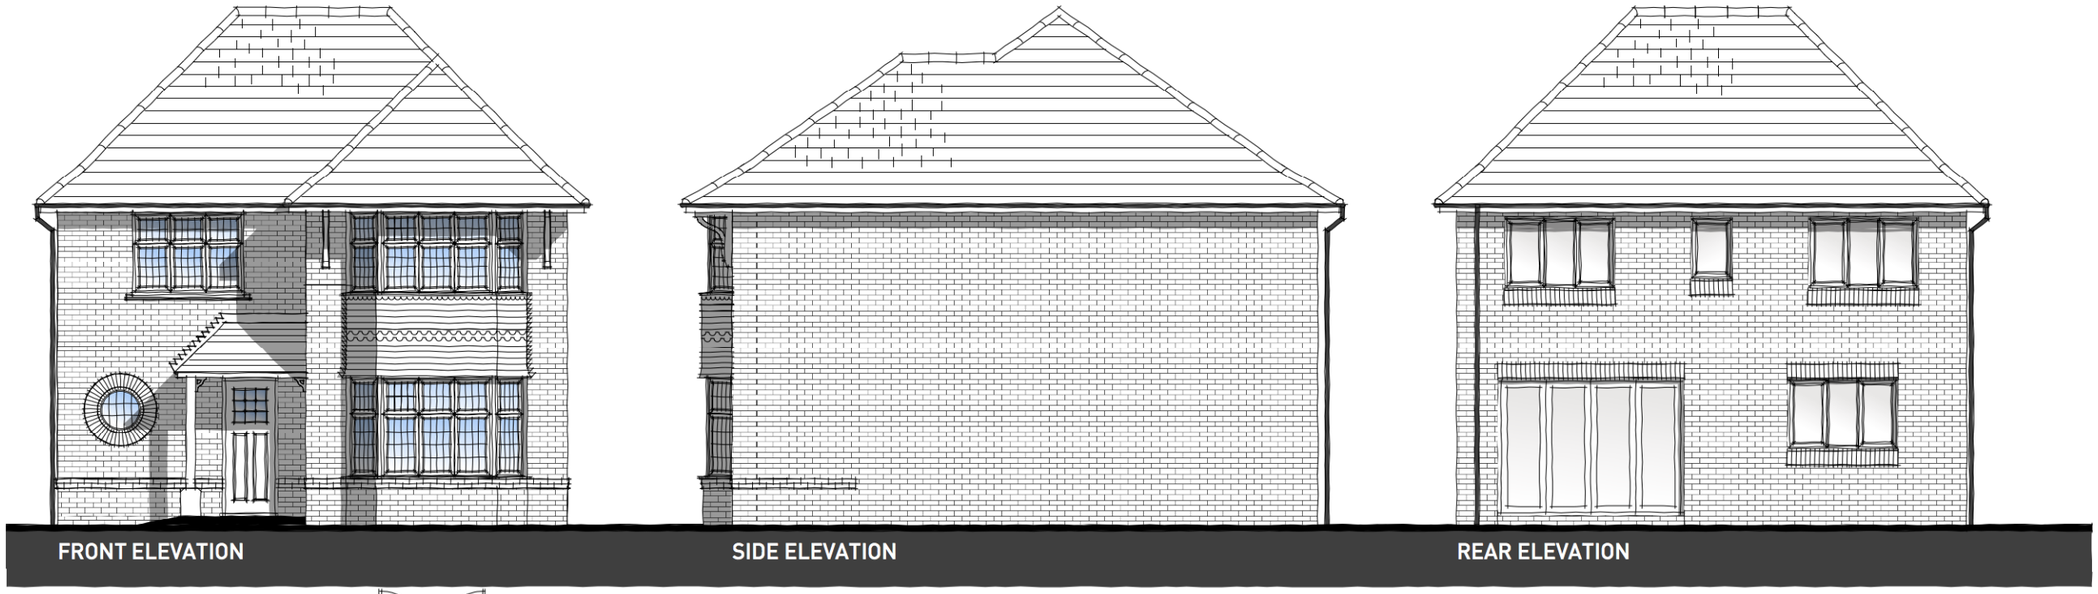

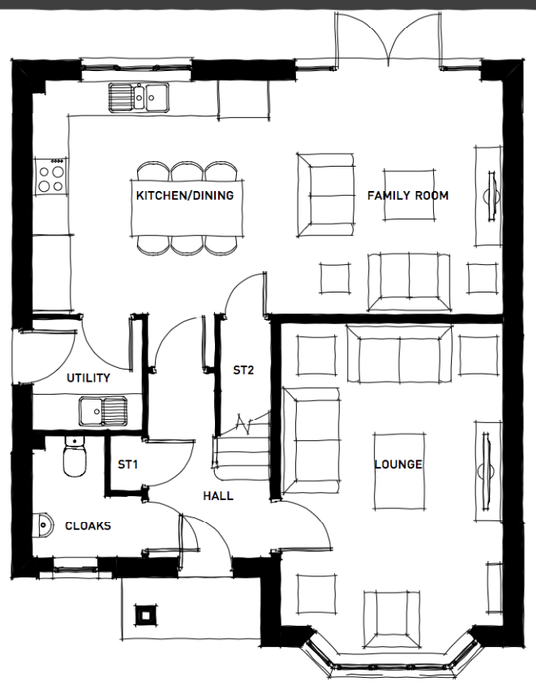


GROUND FLOOR PLAN

1:100 Scale

0 1 3 5m

FIRST FLOOR PLAN

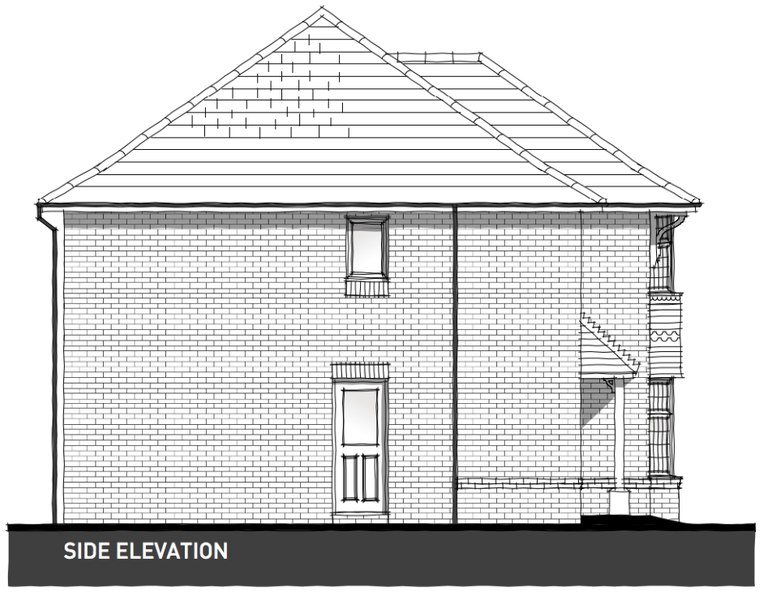

PLOTS: 2H, 55H, 57, 59H, 62, 84H, 86H, 88H, 89, 91

NOTE: Refer to material plans for plot specific materials

ANGEL'S NURSERY, BARNHAM - LEAMINGTON LIFESTYLE ELEVATIONS AND FLOOR PLANS [BRICK]

Pegasus Design

PLANNING | DESIGN | ENVIRONMENT | ECONOMICS | WWW.PEGASUSGROUP.CO.UK | TEAM/DRAWN BY ES | APPROVED BY P.M: SL | DATE: 23/01/20 | SCALE: 1:100 @ A3 | DRWG: P19-0723_11 SHEET NO: 05 REV: A | CLIENT: REDROW HOMES |

Copyright Pegasus Planning Group Ltd. Crown copyright. All rights reserved. Ordnance Survey Copyright Licence number 100042093.
Promap Licence number 100020449. EmapSite Licence number 0100031673 Standard OS licence rights conditions apply.
Pegasus accepts no liability for any use of this document other than for its original purpose, or by the original client, or following Pegasus' express agreement to such use. T 01285 641717 www.pegasusgroup.co.uk



FRONT ELEVATION

SIDE ELEVATION



REAR ELEVATION

SIDE ELEVATION

1:100 Scale

0 1 3 5m

PLOTS: 5H, 9H, 14, 47H, 50, 65H, 67H, 72, 76H, 79


NOTE: Refer to material plans for plot specific materials

ANGEL'S NURSERY, BARNHAM - **MARLOW ELEVATIONS [RENDER]**


Pegasus Design

PLANNING | DESIGN | ENVIRONMENT | ECONOMICS | WWW.PEGASUSGROUP.CO.UK | TEAM/DRAWN BY ES | APPROVED BY P.M: SL | DATE: 22/11/19 | SCALE: 1:100 @ A3 | DRWG: **P19-0723**_11 SHEET NO: 06 REV: _ | CLIENT: REDROW HOMES |

Copyright Pegasus Planning Group Ltd. Crown copyright. All rights reserved. Ordnance Survey Copyright Licence number 100042093. Promap Licence number 100020449. EmapSite Licence number 0100031673 Standard OS licence rights conditions apply.
Pegasus accepts no liability for any use of this document other than for its original purpose, or by the original client, or following Pegasus' express agreement to such use. T 01285 641717 www.pegasusgroup.co.uk

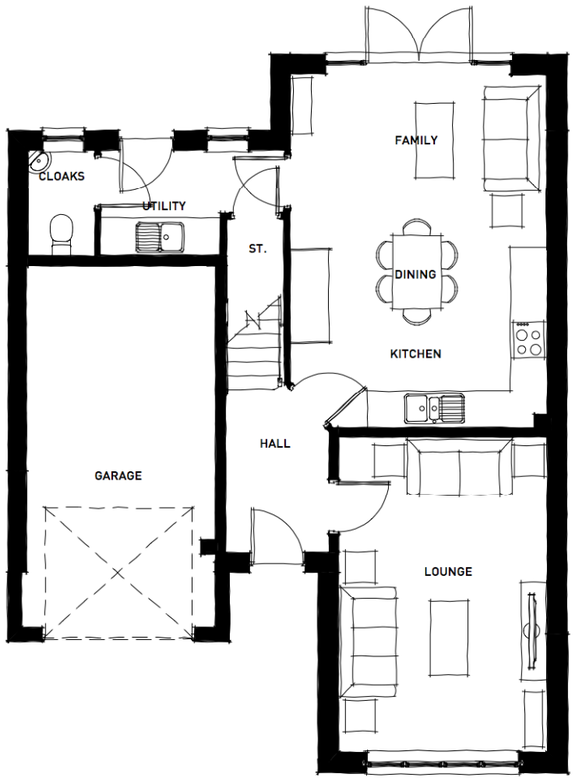

GROUND FLOOR PLAN

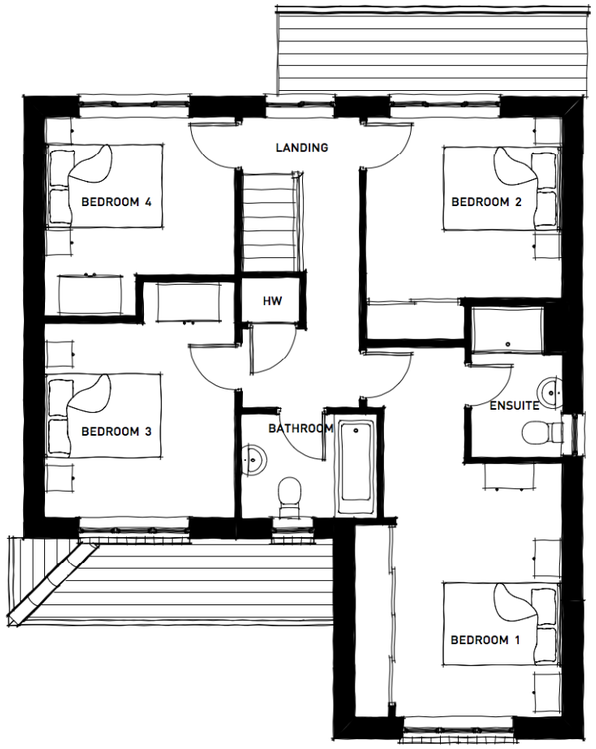

FIRST FLOOR PLAN

1:100 Scale

0 1 3 5m

PLOTS: 5H, 9H, 14, 47H, 50, 65H, 67H, 72, 76H, 79

NOTE: Refer to material plans for plot specific materials

ANGEL'S NURSERY, BARNHAM - **MARLOW FLOOR PLANS**


Pegasus Design

PLANNING | DESIGN | ENVIRONMENT | ECONOMICS | WWW.PEGASUSGROUP.CO.UK | TEAM/DRAWN BY ES | APPROVED BY P.M: SL | DATE: 22/11/19 | SCALE: 1:100 @ A3 | DRWG: **P19-0723**_11 SHEET NO: 07 REV: _ | CLIENT: REDROW HOMES |

Copyright Pegasus Planning Group Ltd. Crown copyright. All rights reserved. Ordnance Survey Copyright Licence number 100042093. Promap Licence number 100020449. EmapSite Licence number 0100031673 Standard OS licence rights conditions apply.
Pegasus accepts no liability for any use of this document other than for its original purpose, or by the original client, or following Pegasus' express agreement to such use. T 01285 641717 www.pegasusgroup.co.uk




FRONT ELEVATION

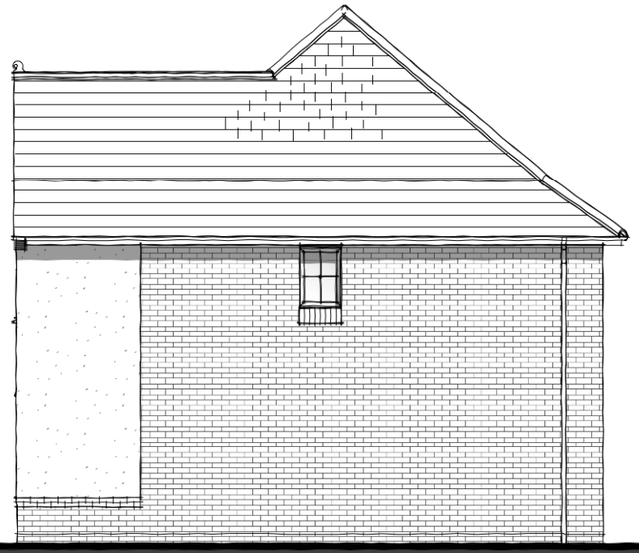


SIDE ELEVATION



REAR ELEVATION

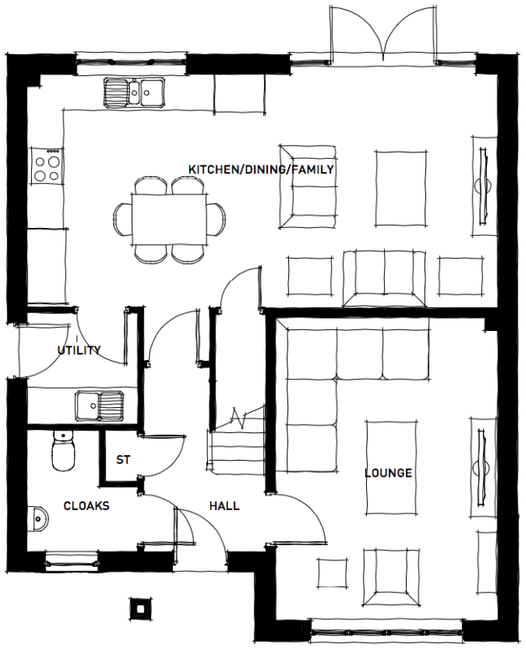

GROUND FLOOR PLAN

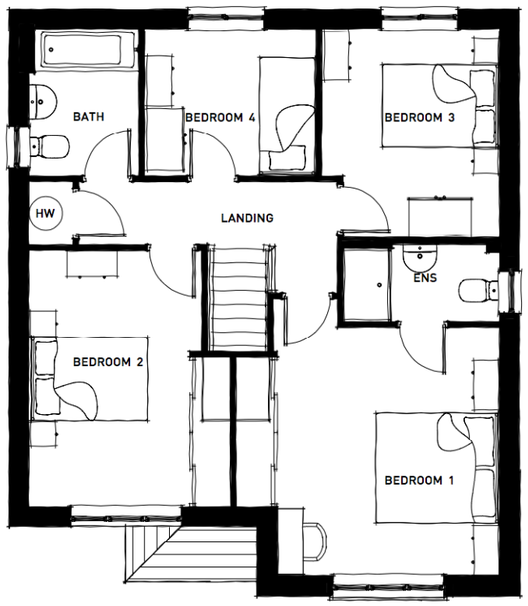

FIRST FLOOR PLAN



SIDE ELEVATION

1:100 Scale

0 1 3 5m

PLOTS: 7, 42, 56H, 61, 70H, 83, 85, 92H, 94H

NOTE: Refer to material plans for plot specific materials


ANGEL'S NURSERY, BARNHAM - CAMBRIDGE ELEVATIONS AND FLOOR PLANS [BRICK]

Pegasus Design

PLANNING | DESIGN | ENVIRONMENT | ECONOMICS | WWW.PEGASUSGROUP.CO.UK | TEAM/DRAWN BY ES | APPROVED BY P.M: SL | DATE: 22/11/19 | SCALE: 1:100 @ A3 | DRWG: **P19-0723**_11 SHEET NO: 08 REV: _ | CLIENT: REDROW HOMES |

Copyright Pegasus Planning Group Ltd. Crown copyright. All rights reserved. Ordnance Survey Copyright Licence number 100042093.
Promap Licence number 100020449. EmapSite Licence number 0100031673 Standard OS licence rights conditions apply.
Pegasus accepts no liability for any use of this document other than for its original purpose, or by the original client, or following Pegasus' express agreement to suchuse. T 01285 641717 www.pegasusgroup.co.uk




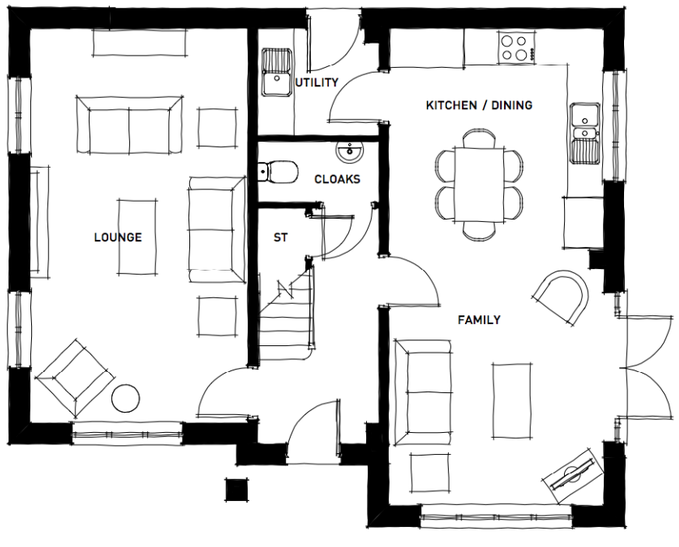

GROUND FLOOR PLAN

1:100 Scale

0 1 3 5m

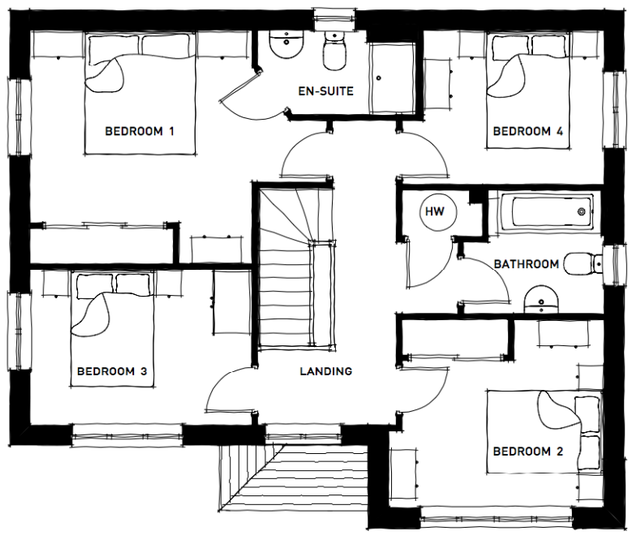

FIRST FLOOR PLAN



PLOTS: 1H, 80, 95


NOTE: Refer to material plans for plot specific materials


ANGEL'S NURSERY, BARNHAM - **SHAFTESBURY ELEVATIONS AND FLOOR PLANS [BRICK]**

Pegasus Design

PLANNING | DESIGN | ENVIRONMENT | ECONOMICS | WWW.PEGASUSGROUP.CO.UK | TEAM/DRAWN BY ES | APPROVED BY P.M: SL | DATE: 22/11/19 | SCALE: 1:100 @ A3 | DRWG: **P19-0723**_11 SHEET NO: 09 REV: _ | CLIENT: REDROW HOMES |

Copyright Pegasus Planning Group Ltd. Crown copyright. All rights reserved. Ordnance Survey Copyright Licence number 100042093. Promap Licence number 100020449. EmapSite Licence number 0100031673 Standard OS licence rights conditions apply.
Pegasus accepts no liability for any use of this document other than for its original purpose, or by the original client, or following Pegasus' express agreement to suchuse. T 01285 641717 www.pegasusgroup.co.uk

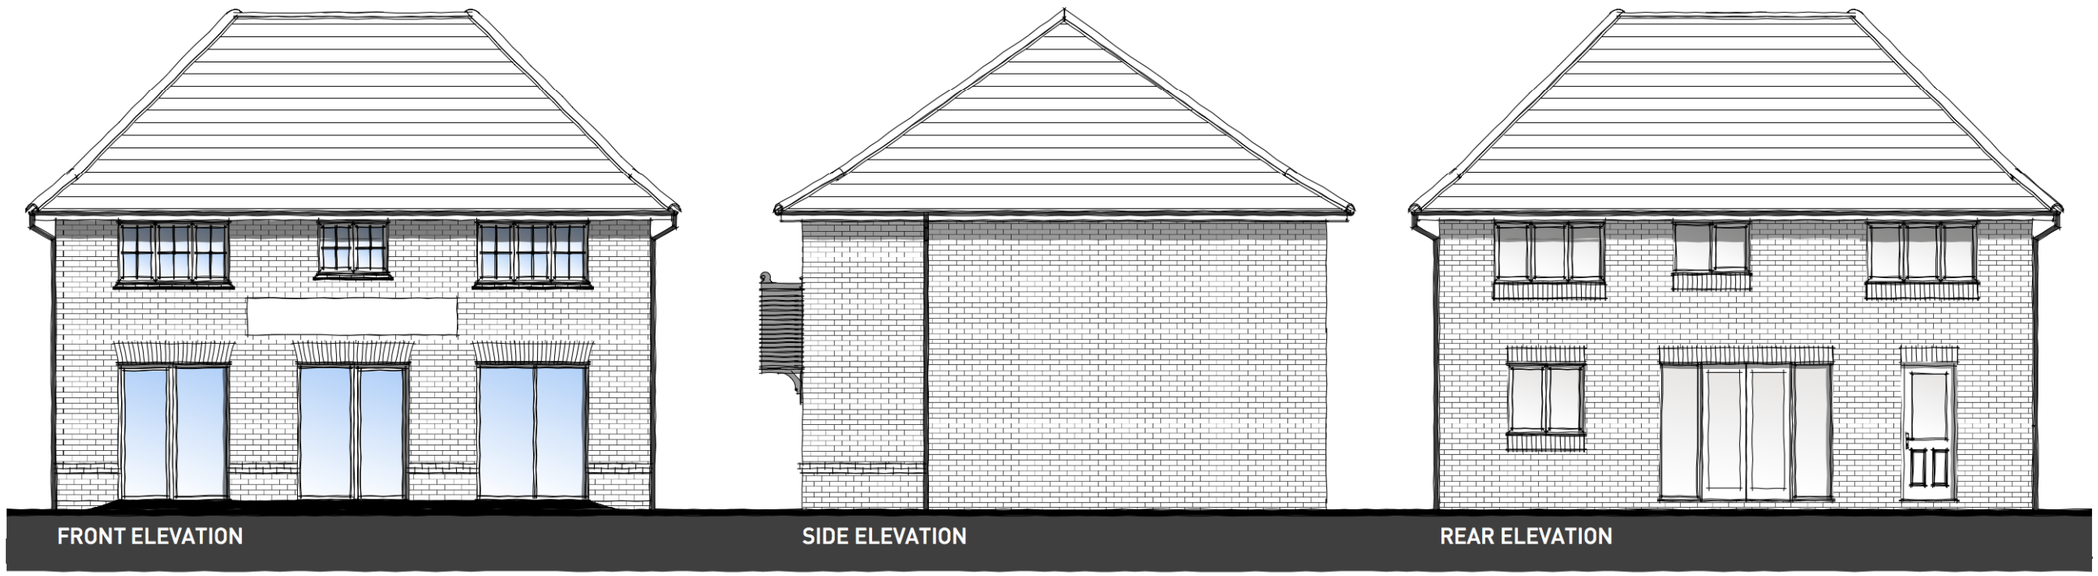


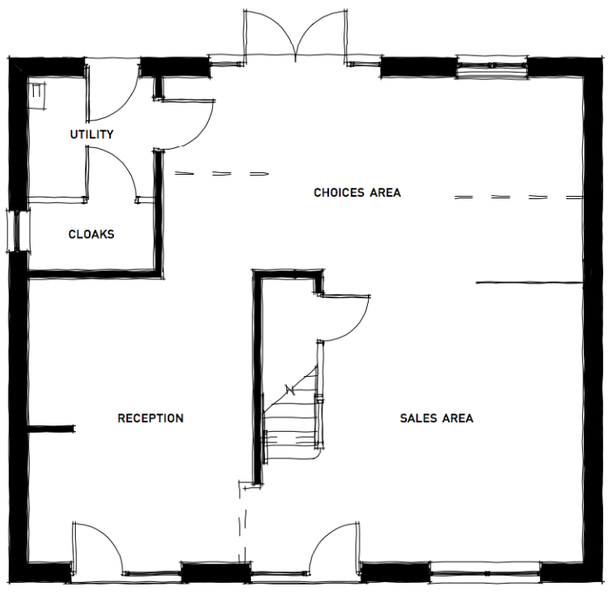

GROUND FLOOR PLAN

1:100 Scale

0 1 3 5m

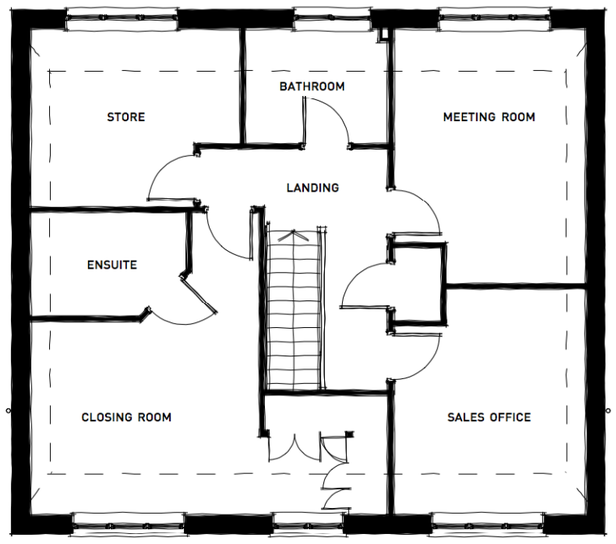

FIRST FLOOR PLAN



PLOTS: 2


NOTE: Refer to material plans for plot specific materials


ANGEL'S NURSERY, BARNHAM - HARROGATE MSU ELEVATIONS AND FLOOR PLANS [BRICK]

PLANNING | DESIGN | ENVIRONMENT | ECONOMICS | WWW.PEGASUSGROUP.CO.UK | TEAM/DRAWN BY ES | APPROVED BY P.M: SL | DATE: 22/06/20 | SCALE: 1:100 @ A3 | DRWG: P19-0723_11 SHEET NO: 10 REV: A | CLIENT: REDROW HOMES |


Pegasus Design

Copyright Pegasus Planning Group Ltd. Crown copyright. All rights reserved. Ordnance Survey Copyright Licence number 100042093. Produced from the 2011 Ordnance Survey map Licence number 100020449. EmapSite Licence number 0100031673 Standard OS licence rights conditions apply. Pegasus accepts no liability for any use of this document other than for its original purpose, or by the original client, or following Pegasus' express agreement to suchuse. T 01285 641717 www.pegasusgroup.co.uk

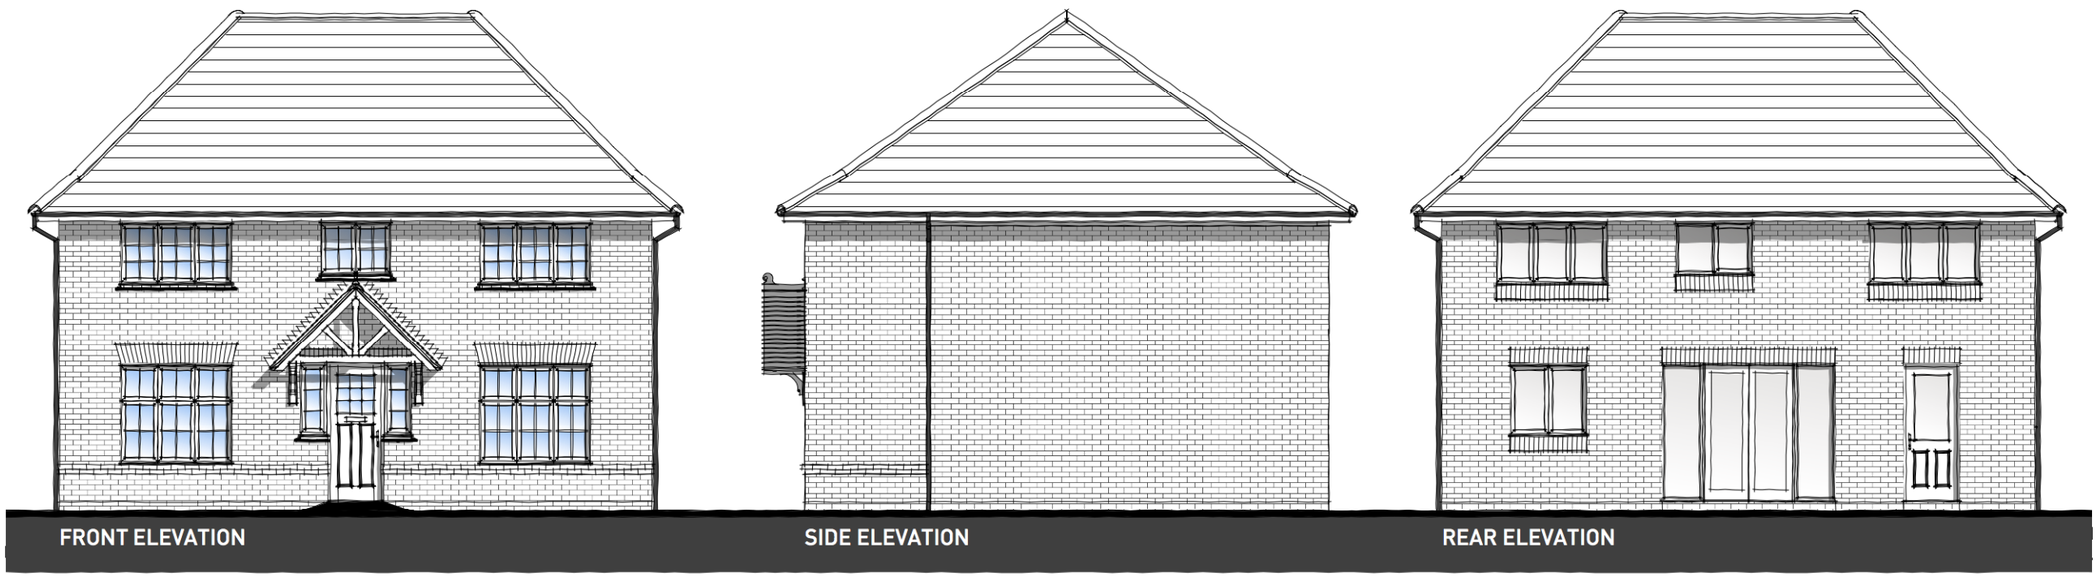


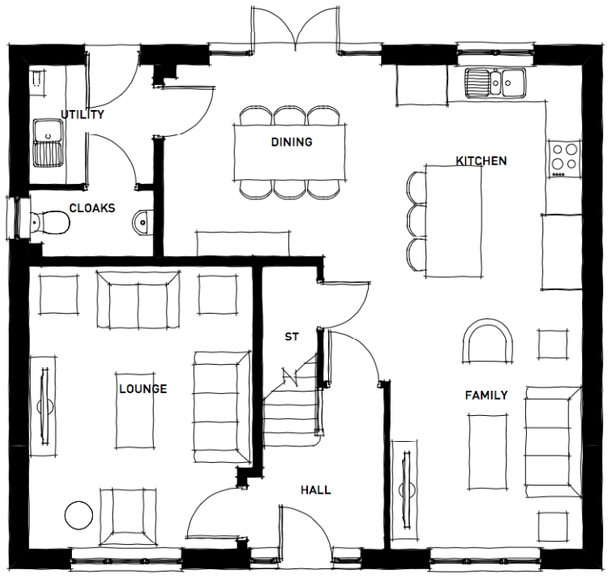

GROUND FLOOR PLAN

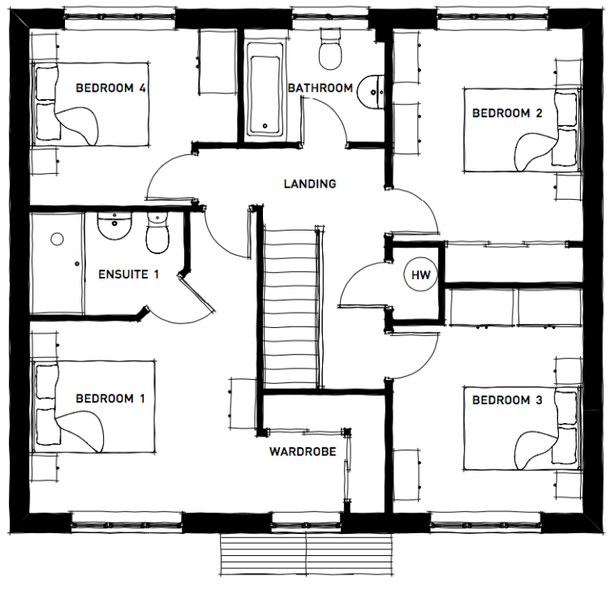

FIRST FLOOR PLAN

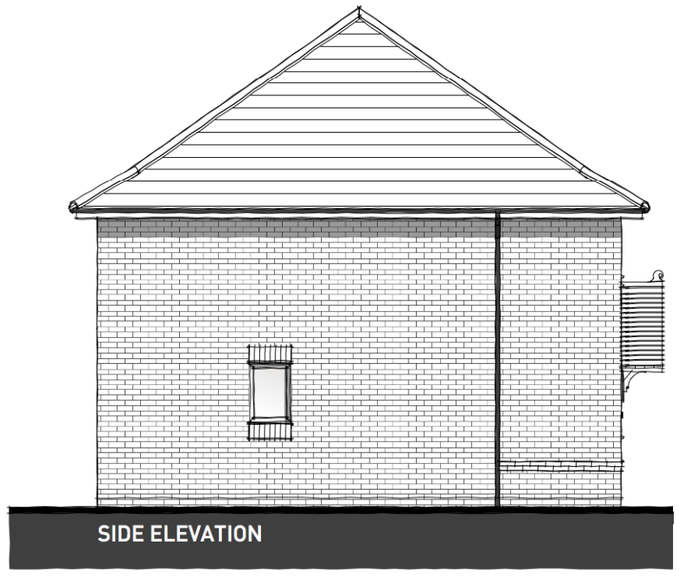

1:100 Scale

0 1 3 5m

PLOTS: 3, 93

NOTE: Refer to material plans for plot specific materials

ANGEL'S NURSERY, BARNHAM - **HARROGATE ELEVATIONS AND FLOOR PLANS [BRICK]**

Pegasus Design

PLANNING | DESIGN | ENVIRONMENT | ECONOMICS | WWW.PEGASUSGROUP.CO.UK | TEAM/DRAWN BY ES | APPROVED BY P.M: SL | DATE: 22/11/19 | SCALE: 1:100 @ A3 | DRWG: **P19-0723**_11 SHEET NO: 11 REV: _ | CLIENT: REDROW HOMES |

Copyright Pegasus Planning Group Ltd. Crown copyright. All rights reserved. Ordnance Survey Copyright Licence number 100042093. Promap Licence number 100020449. EmapSite Licence number 0100031673 Standard OS licence rights conditions apply.
Pegasus accepts no liability for any use of this document other than for its original purpose, or by the original client, or following Pegasus's express agreement to such use. T 01285 641717 www.pegasusgroup.co.uk



FRONT ELEVATION



SIDE ELEVATION



REAR ELEVATION



SIDE ELEVATION

1:100 Scale

0 1 3 5m

PLOTS: 10, 12, 75, 77, 82H, 87


NOTE: Refer to material plans for plot specific materials

ANGEL'S NURSERY, BARNHAM - **HENLEY ELEVATIONS [BRICK]**


Pegasus Design

PLANNING | DESIGN | ENVIRONMENT | ECONOMICS | WWW.PEGASUSGROUP.CO.UK | TEAM/DRAWN BY ES | APPROVED BY P.M: SL | DATE: 22/11/19 | SCALE: 1:100 @ A3 | DRWG: **P19-0723**_11 SHEET NO: 12 REV: _ | CLIENT: REDROW HOMES |

Copyright Pegasus Planning Group Ltd. Crown copyright. All rights reserved. Ordnance Survey Copyright Licence number 100042093. Promap Licence number 100020449. EmapSite Licence number 0100031673 Standard OS licence rights conditions apply.
Pegasus accepts no liability for any use of this document other than for its original purpose, or by the original client, or following Pegasus' express agreement to such use. T 01285 641717 www.pegasusgroup.co.uk

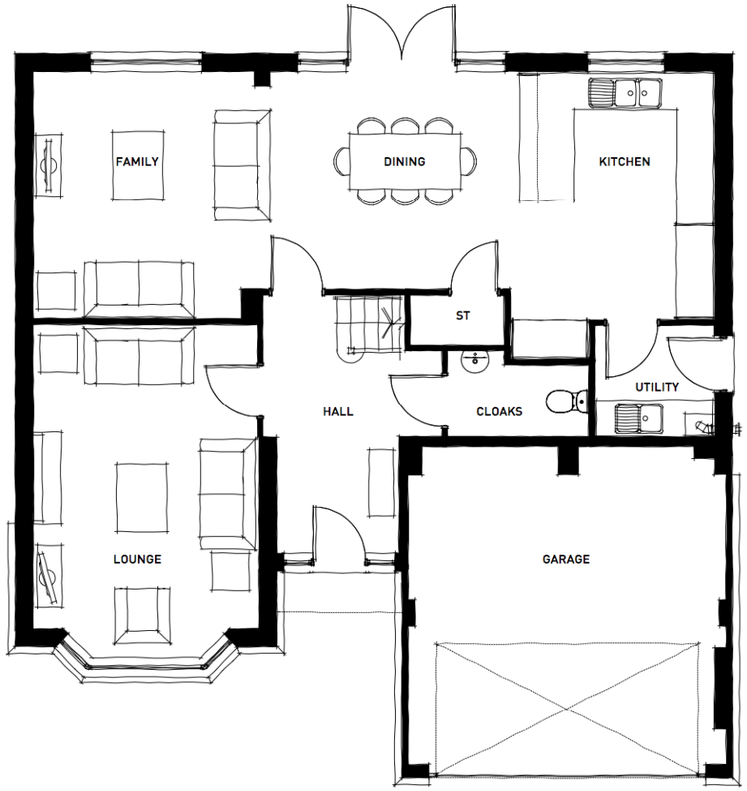

GROUND FLOOR PLAN

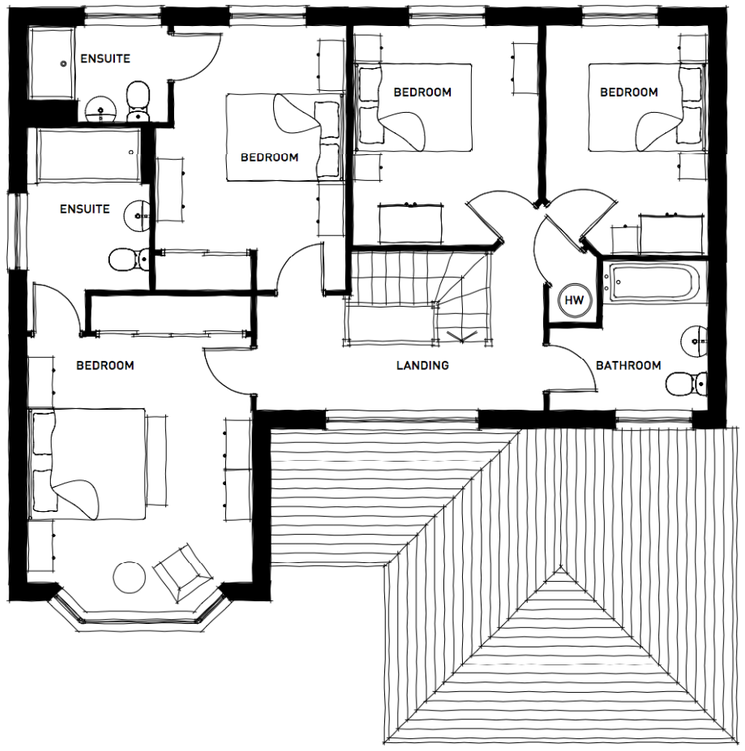

FIRST FLOOR PLAN

1:100 Scale

0 1 3 5m

PLOTS: 10, 12, 75, 77, 82H, 87

NOTE: Refer to material plans for plot specific materials

ANGEL'S NURSERY, BARNHAM - **HENLEY FLOOR PLANS**

Pegasus Design

PLANNING | DESIGN | ENVIRONMENT | ECONOMICS | WWW.PEGASUSGROUP.CO.UK | TEAM/DRAWN BY ES | APPROVED BY P.M: SL | DATE: 22/11/19 | SCALE: 1:100 @ A3 | DRWG: **P19-0723**_11 SHEET NO: 13 REV: _ | CLIENT: REDROW HOMES |

Copyright Pegasus Planning Group Ltd. Crown copyright. All rights reserved. Ordnance Survey Copyright Licence number 100042093. Promap Licence number 100020449. EmapSite Licence number 0100031673 Standard OS licence rights conditions apply.
Pegasus accepts no liability for any use of this document other than for its original purpose, or by the original client, or following Pegasus's express agreement to such use. T 01285 641717 www.pegasusgroup.co.uk





1:100 Scale

0 1 3 5m

PLOTS: 37, 40H, 43, 46H, 51, 53H


NOTE: Refer to material plans for plot specific materials

ANGEL'S NURSERY, BARNHAM - **TAVY END ELEVATIONS AH [BRICK]**

Pegasus Design

PLANNING | DESIGN | ENVIRONMENT | ECONOMICS | WWW.PEGASUSGROUP.CO.UK | TEAM/DRAWN BY ES | APPROVED BY P.M: SL | DATE: 26/11/19 | SCALE: 1:100 @ A3 | DRWG: **P19-0723**_11 SHEET NO: 14 REV: _ | CLIENT: REDROW HOMES |

Copyright Pegasus Planning Group Ltd. Crown copyright. All rights reserved. Ordnance Survey Copyright Licence number 100042093.
Promap Licence number 100020449. EmapSite Licence number 0100031673 Standard OS licence rights conditions apply.
Pegasus accepts no liability for any use of this document other than for its original purpose, or by the original client, or following Pegasus' express agreement to such use. T 01285 641717 www.pegasusgroup.co.uk

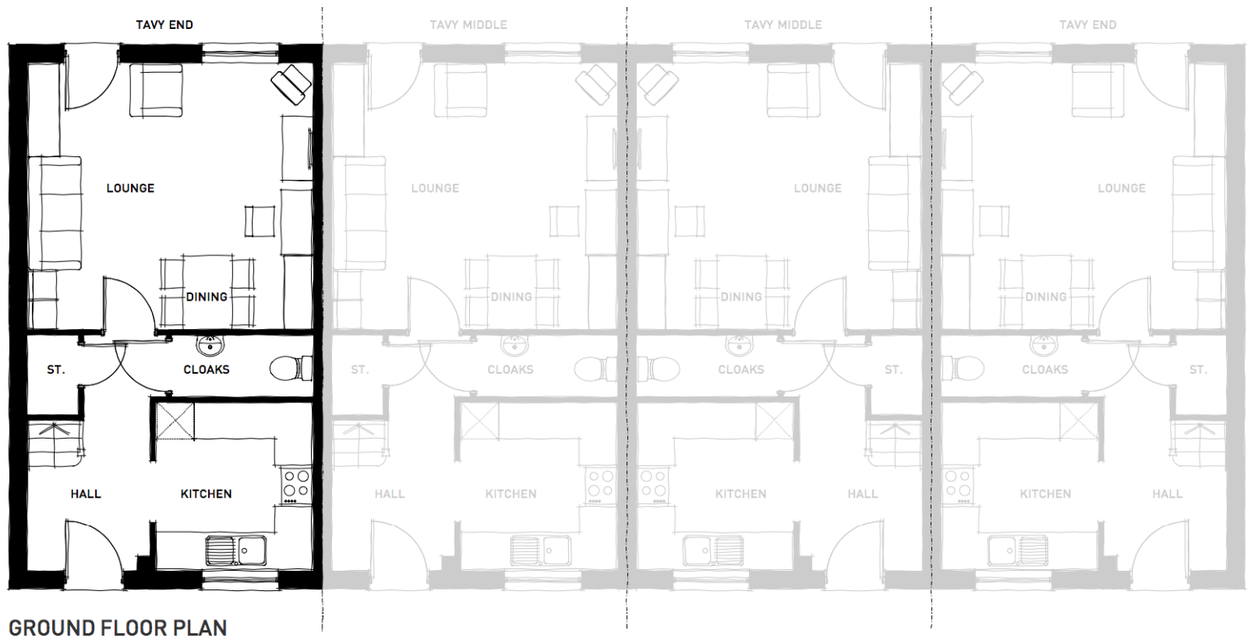

GROUND FLOOR PLAN



FIRST FLOOR PLAN

1:100 Scale

0 1 3 5m

PLOTS: 37, 40H, 43, 46H, 51, 53H

NOTE: Refer to material plans for plot specific materials

ANGEL'S NURSERY, BARNHAM - **TAVY END FLOOR PLANS AH**

Pegasus Design

PLANNING | DESIGN | ENVIRONMENT | ECONOMICS | WWW.PEGASUSGROUP.CO.UK | TEAM/DRAWN BY ES | APPROVED BY P.M: SL | DATE: 26/11/19 | SCALE: 1:100 @ A3 | DRWG: **P19-0723**_11 SHEET NO: 15 REV: _ | CLIENT: REDROW HOMES |

Copyright Pegasus Planning Group Ltd. Crown copyright. All rights reserved. Ordnance Survey Copyright Licence number 100042093. Promap Licence number 100020449. EmapSite Licence number 0100031673 Standard OS licence rights conditions apply.
Pegasus accepts no liability for any use of this document other than for its original purpose, or by the original client, or following Pegasus's express agreement to such use. T 01285 641717 www.pegasusgroup.co.uk





1:100 Scale

0 1 3 5m

PLOTS: 38, 39H, 44, 45H, 52


NOTE: Refer to material plans for plot specific materials

ANGEL'S NURSERY, BARNHAM - **TAVY MIDDLE ELEVATIONS AH [BRICK]**


Pegasus Design

PLANNING | DESIGN | ENVIRONMENT | ECONOMICS | WWW.PEGASUSGROUP.CO.UK | TEAM/DRAWN BY ES | APPROVED BY P.M: SL | DATE: 26/11/19 | SCALE: 1:100 @ A3 | DRWG: **P19-0723**_11 SHEET NO: 16 REV: _ | CLIENT: REDROW HOMES |

Copyright Pegasus Planning Group Ltd. Crown copyright. All rights reserved. Ordnance Survey Copyright Licence number 100042093.
Promap Licence number 100020449. EmapSite Licence number 0100031673 Standard OS licence rights conditions apply.
Pegasus accepts no liability for any use of this document other than for its original purpose, or by the original client, or following Pegasus' express agreement to such use. T 01285 641717 www.pegasusgroup.co.uk

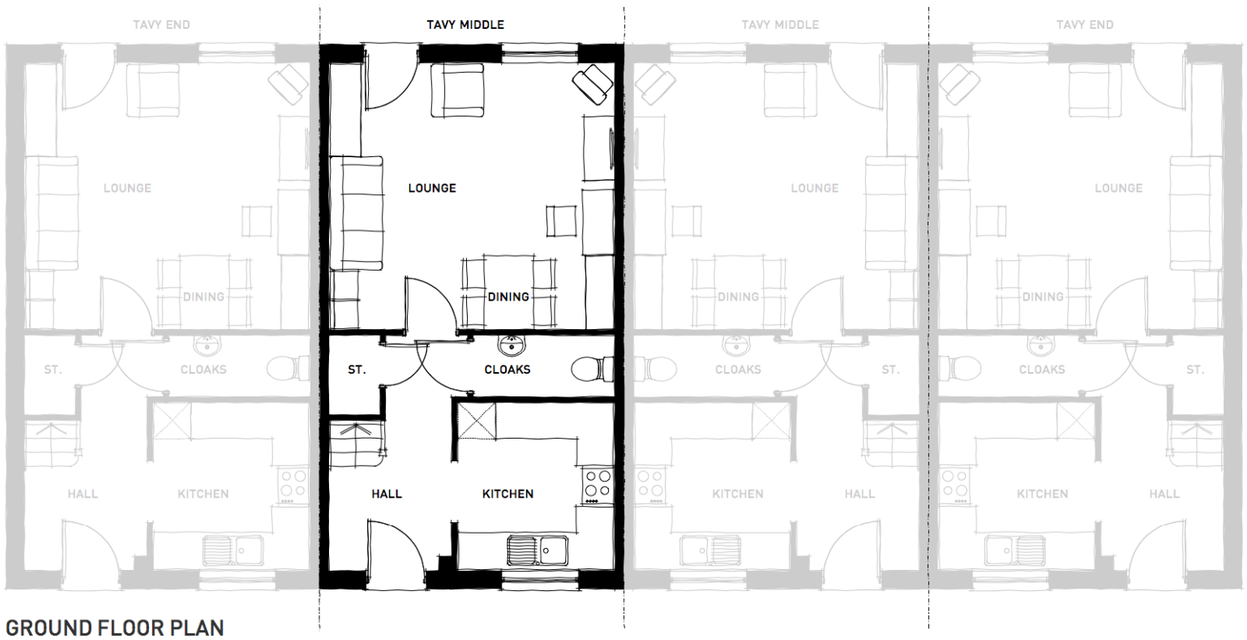

GROUND FLOOR PLAN

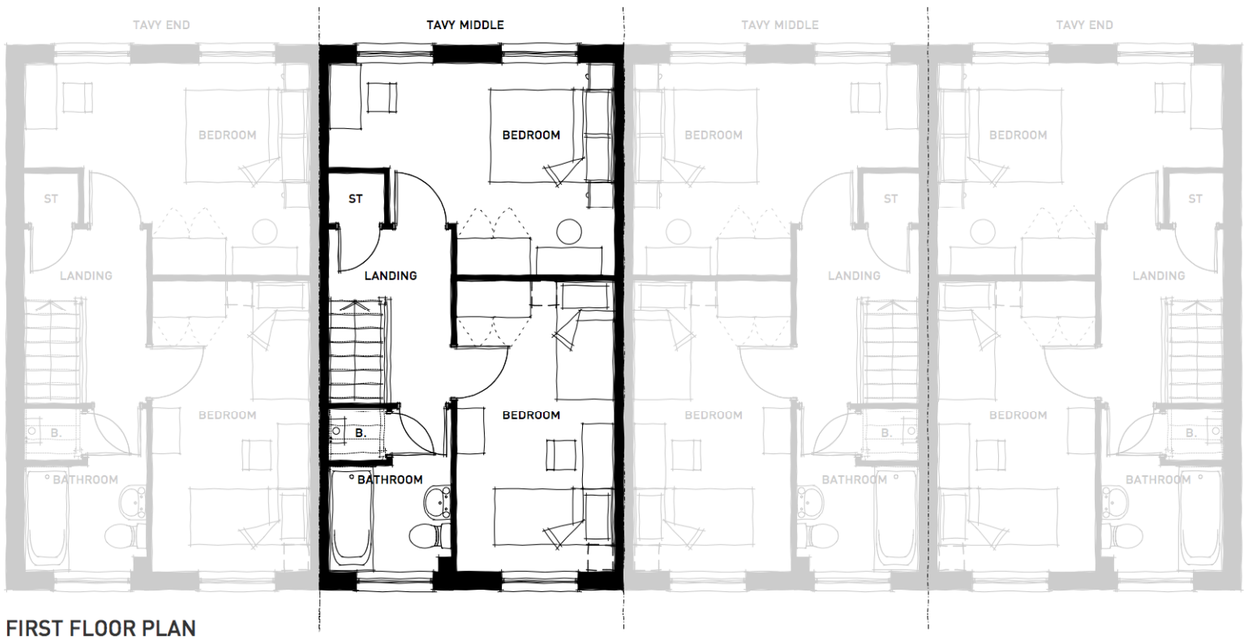

FIRST FLOOR PLAN

1:100 Scale

0 1 3 5m

PLOTS: 38, 39H, 44, 45H, 52

NOTE: Refer to material plans for plot specific materials

ANGEL'S NURSERY, BARNHAM - TAVY MIDDLE FLOOR PLANS AH

Pegasus Design

PLANNING | DESIGN | ENVIRONMENT | ECONOMICS | WWW.PEGASUSGROUP.CO.UK | TEAM/DRAWN BY ES | APPROVED BY P.M: SL | DATE: 26/11/19 | SCALE: 1:100 @ A3 | DRWG: P19-0723_11 SHEET NO: 17 REV: _ | CLIENT: REDROW HOMES |

Copyright Pegasus Planning Group Ltd. Crown copyright. All rights reserved. Ordnance Survey Copyright Licence number 100042093. Promap Licence number 0100031673 Standard OS licence rights conditions apply.
Pegasus accepts no liability for any use of this document other than for its original purpose, or by the original client, or following Pegasus' express agreement to such use. T 01285 641717 www.pegasusgroup.co.uk



1:100 Scale

0 1 3 5m

PLOTS: [24-32]

NOTE: Refer to material plans for plot specific materials

ANGEL'S NURSERY, BARNHAM - 2 BED APARTMENTS FRONT ELEVATION AH [BRICK]

Pegasus Design

PLANNING | DESIGN | ENVIRONMENT | ECONOMICS | WWW.PEGASUSGROUP.CO.UK | TEAM/DRAWN BY ES/SR | APPROVED BY P.M: SL | DATE: 11/09/20 | SCALE: 1:100 @ A3 | DRWG: P19-0723_11 SHEET NO: 18 REV: C | CLIENT: REDROW HOMES |

Copyright Pegasus Planning Group Ltd. Crown copyright. All rights reserved. Ordnance Survey Copyright Licence number 100042093. Promap Licence number 100020449. EmapSite Licence number 0100031673 Standard OS licence rights conditions apply.
Pegasus accepts no liability for any use of this document other than for its original purpose, or by the original client, or following Pegasus' express agreement to such use. T 01285 641717 www.pegasusgroup.co.uk



SIDE ELEVATION

1:100 Scale

0 1 3 5m

PLOTS: [24-32]

NOTE: Refer to material plans for plot specific materials

ANGEL'S NURSERY, BARNHAM - 2 BED APARTMENTS SIDE ELEVATION AH [BRICK]

Pegasus Design

PLANNING | DESIGN | ENVIRONMENT | ECONOMICS | WWW.PEGASUSGROUP.CO.UK | TEAM/DRAWN BY ES/SR | APPROVED BY P.M: SL | DATE: 11/09/20 | SCALE: 1:100 @ A3 | DRWG: P19-0723_11 SHEET NO: 19 REV: C | CLIENT: REDROW HOMES |

Copyright Pegasus Planning Group Ltd. Crown copyright. All rights reserved. Ordnance Survey Copyright Licence number 100042093. Promap Licence number 100020449. EmapSite Licence number 0100031673 Standard OS licence rights conditions apply.
Pegasus accepts no liability for any use of this document other than for its original purpose, or by the original client, or following Pegasus' express agreement to such use. T 01285 641717 www.pegasusgroup.co.uk



REAR ELEVATION

1:100 Scale

0 1 3 5m

PLOTS: [24-32]

NOTE: Refer to material plans for plot specific materials

ANGEL'S NURSERY, BARNHAM - 2 BED APARTMENTS REAR ELEVATION AH [BRICK]

Pegasus Design

PLANNING | DESIGN | ENVIRONMENT | ECONOMICS | WWW.PEGASUSGROUP.CO.UK | TEAM/DRAWN BY ES/SR | APPROVED BY P.M: SL | DATE: 11/09/20 | SCALE: 1:100 @ A3 | DRWG: **P19-0723**_11 SHEET NO: 20 REV: C | CLIENT: REDROW HOMES |

Copyright Pegasus Planning Group Ltd. Crown copyright. All rights reserved. Ordnance Survey Copyright Licence number 100042093. Promap Licence number 0100031673 Standard OS licence rights conditions apply.
Pegasus accepts no liability for any use of this document other than for its original purpose, or by the original client, or following Pegasus' express agreement to such use. T 01285 641717 www.pegasusgroup.co.uk



SIDE ELEVATION

1:100 Scale

0 1 3 5m

PLOTS: [24-32]

NOTE: Refer to material plans for plot specific materials


ANGEL'S NURSERY, BARNHAM - 2 BED APARTMENTS SIDE ELEVATION AH [BRICK]

Pegasus Design

PLANNING | DESIGN | ENVIRONMENT | ECONOMICS | WWW.PEGASUSGROUP.CO.UK | TEAM/DRAWN BY ES/SR | APPROVED BY P.M: SL | DATE: 11/09/20 | SCALE: 1:100 @ A3 | DRWG: P19-0723_11 SHEET NO: 21 REV: C | CLIENT: REDROW HOMES |

Copyright Pegasus Planning Group Ltd. Crown copyright. All rights reserved. Ordnance Survey Copyright Licence number 100042093. Promap Licence number 100020449. EmapSite Licence number 0100031673 Standard OS licence rights conditions apply. Pegasus accepts no liability for any use of this document other than for its original purpose, or by the original client, or following Pegasus' express agreement to such use. T 01285 641717 www.pegasusgroup.co.uk

Apartment Type C 2B3P
Gross internal area =
61.336m²

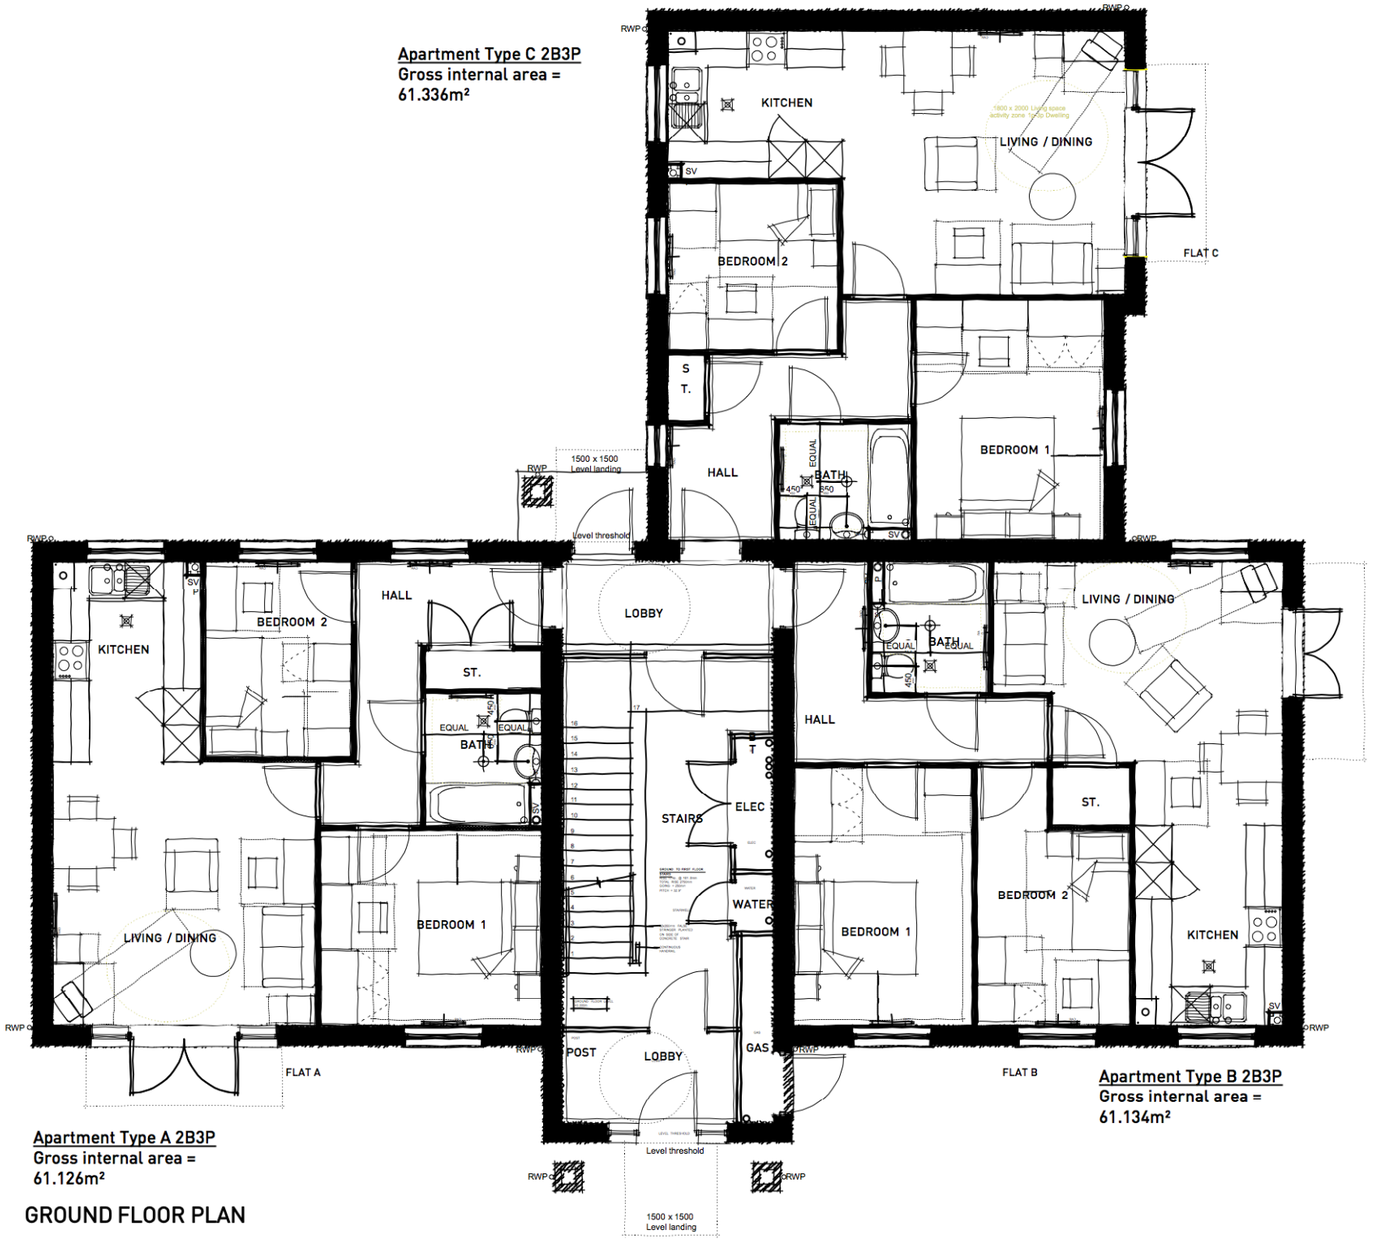

Apartment Type A 2B3P
Gross internal area =
61.126m²

Apartment Type B 2B3P
Gross internal area =
61.134m²

GROUND FLOOR PLAN

1:100 Scale

0 1 3 5m


PLOTS: [24-32]

NOTE: Refer to material plans for plot specific materials

ANGEL'S NURSERY, BARNHAM - 2 BED APARTMENTS GROUND FLOOR PLAN AH

Pegasus Design

PLANNING | DESIGN | ENVIRONMENT | ECONOMICS | WWW.PEGASUSGROUP.CO.UK | TEAM/DRAWN BY ES/SR | APPROVED BY P.M: SL | DATE: 11/09/20 | SCALE: 1:100 @ A3 | DRWG: **P19-0723**_11 SHEET NO: 22 REV: C | CLIENT: REDROW HOMES |

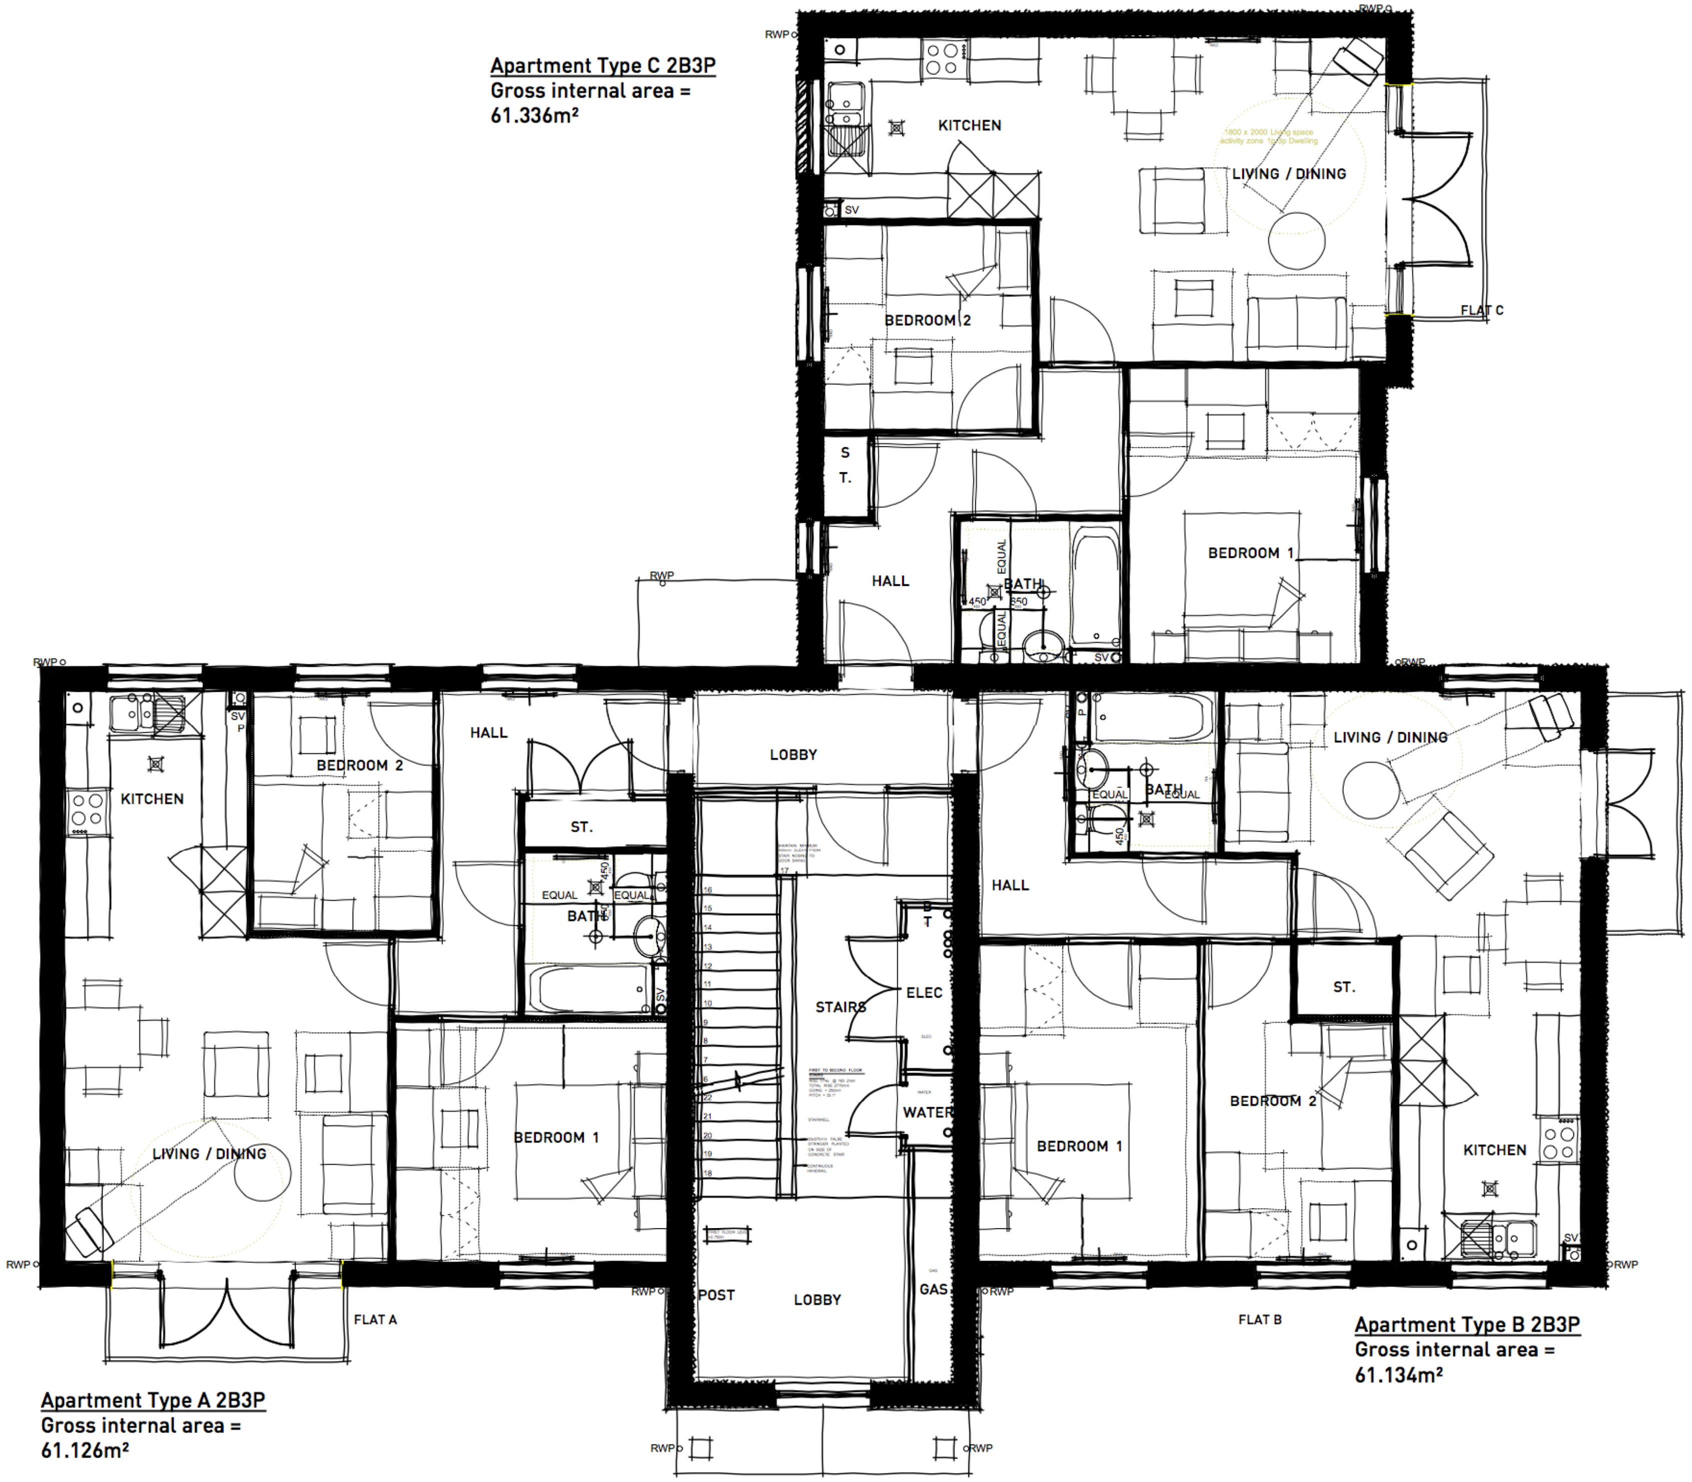

FIRST FLOOR PLAN

1:100 Scale

0 1 3 5m

PLOTS: [24-32]

NOTE: Refer to material plans for plot specific materials

ANGEL'S NURSERY, BARNHAM - 2 BED APARTMENTS FIRST FLOOR PLAN AH

Pegasus Design

PLANNING I DESIGN I ENVIRONMENT I ECONOMICS | WWW.PEGASUSGROUP.CO.UK | TEAM/DRAWN BY ES/SR | APPROVED BY P.M: SL | DATE: 11/09/20 | SCALE: 1:100 @ A3 | DRWG: **P19-0723**_11 SHEET NO: 23 REV: C I CLIENT: REDROW HOMES I

Copyright Pegasus Planning Group Ltd. Crown copyright. All rights reserved. Ordnance Survey Copyright Licence number 100042093. Promap Licence number 100020449. EmapSite Licence number 0100031673 Standard OS licence rights conditions apply.
Pegasus accepts no liability for any use of this document other than for its original purpose, or by the original client, or following Pegasus' express agreement to such use. T 01285 641717 www.pegasuspg.co.uk

Copyright Pegasus Planning Group Ltd. Crown copyright. All rights reserved. Ordnance Survey Copyright Licence number 100042093. Promap Licence number 100020449. EmapSite Licence number 0100031673 Standard OS licence rights conditions apply. Pegasus accepts no liability for any use of this document other than for its original purpose, or by the original client, or following Pegasus' express agreement to such use. T 01285 641717 www.pegasusgroup.co.uk



Apartment Type C 2B3P
Gross internal area = 61.336m²

Apartment Type A 2B3P
Gross internal area = 61.126m²

Apartment Type B 2B3P
Gross internal area = 61.134m²

SECOND FLOOR PLAN

1:100 Scale

0 1 3 5m

PLOTS: [24-32]

NOTE: Refer to material plans for plot specific materials

ANGEL'S NURSERY, BARNHAM - 2 BED APARTMENTS SECOND FLOOR PLAN AH

Pegasus Design

PLANNING | DESIGN | ENVIRONMENT | ECONOMICS | WWW.PEGASUSGROUP.CO.UK | TEAM/DRAWN BY ES/SR | APPROVED BY P.M: SL | DATE: 11/09/20 | SCALE: 1:100 @ A3 | DRWG: **P19-0723**_11 SHEET NO: 24 REV: C | CLIENT: REDROW HOMES |

Copyright Pegasus Planning Group Ltd. Crown copyright. All rights reserved. Ordnance Survey Copyright Licence number 100042093. Promap Licence number 100020449. EmapSite Licence number 0100031673 Standard OS licence rights conditions apply.
Pegasus accepts no liability for any use of this document other than for its original purpose, or by the original client, or following Pegasus' express agreement to such use. T 01285 641717 www.pegasusgroup.co.uk




FRONT ELEVATION



SIDE ELEVATION



REAR ELEVATION

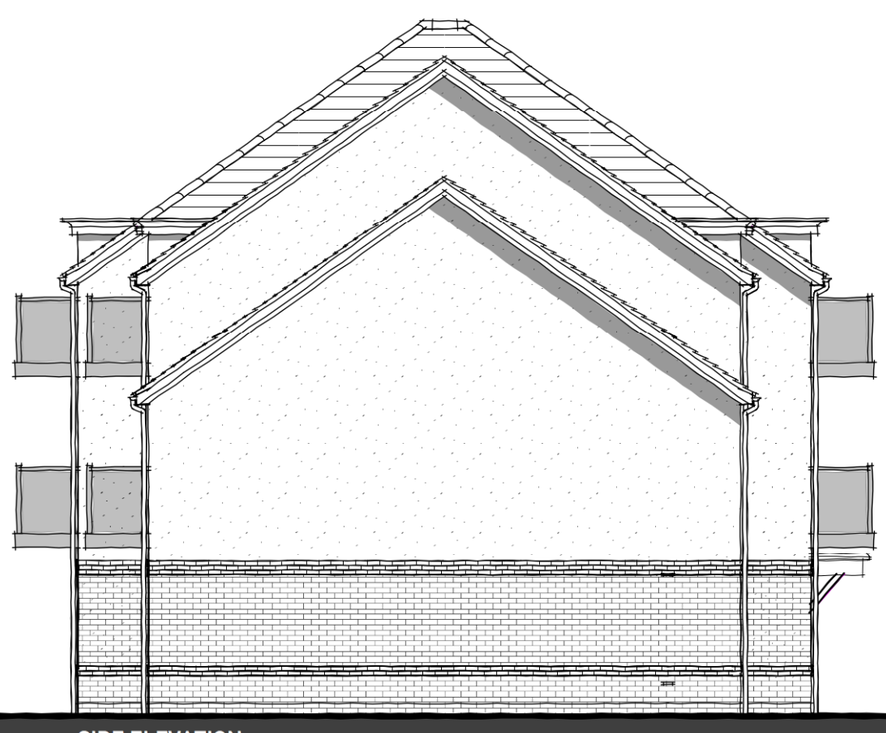

SIDE ELEVATION

1:100 Scale

0 1 3 5m

PLOTS: [16-23]


NOTE: Refer to material plans for plot specific materials

ANGEL'S NURSERY, BARNHAM - 1 BED APARTMENTS ELEVATIONS AH [BRICK]

Pegasus Design

PLANNING | DESIGN | ENVIRONMENT | ECONOMICS | WWW.PEGASUSGROUP.CO.UK | TEAM/DRAWN BY ES/SR | APPROVED BY P.M: SL | DATE: 10/09/20 | SCALE: 1:100 @ A3 | DRWG: P19-0723_11 SHEET NO: 25 REV: A | CLIENT: REDROW HOMES |


Copyright Pegasus Planning Group Ltd. Crown copyright. All rights reserved. Ordnance Survey Copyright Licence number 100042093. Promap Licence number 100020449. EmapSite Licence number 0100031673 Standard OS licence rights conditions apply.
Pegasus accepts no liability for any use of this document other than for its original purpose, or by the original client, or following Pegasus' express agreement to such use. T 01285 641717 www.pegasusgroup.co.uk

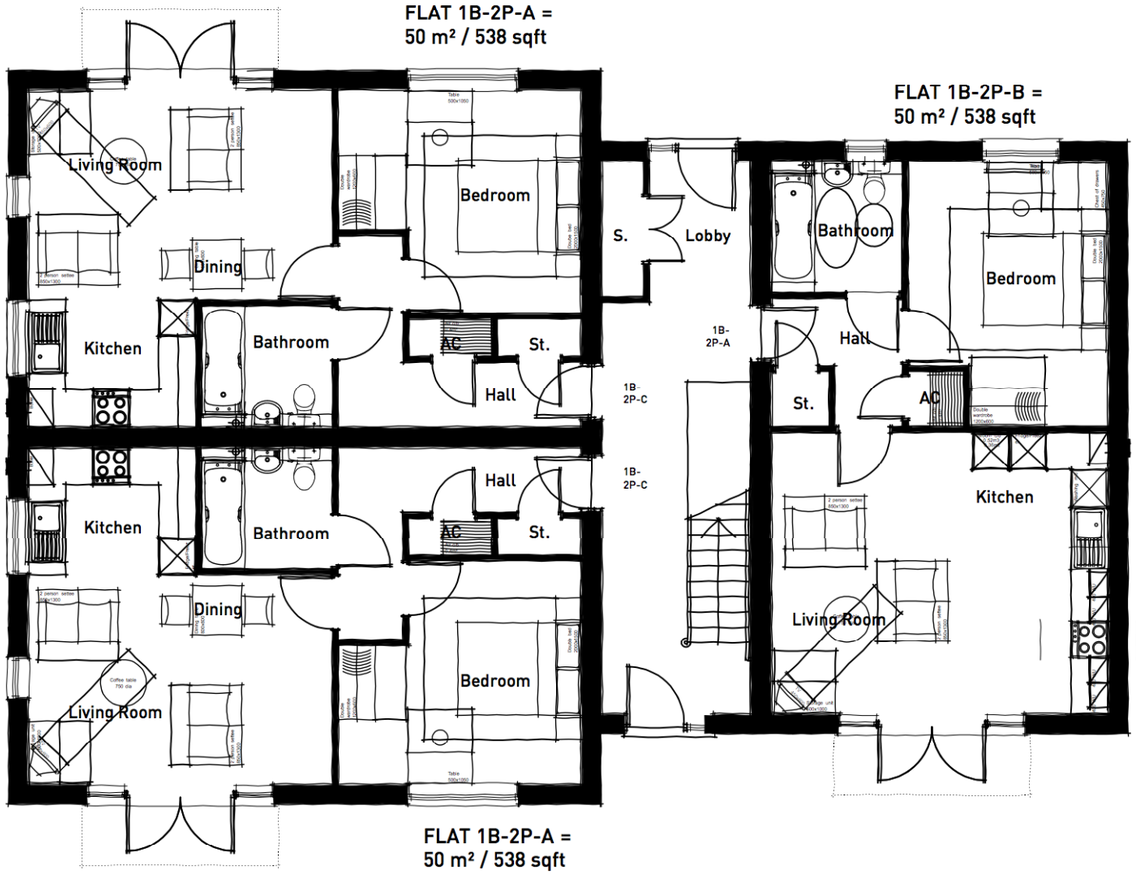

GROUND FLOOR PLAN

1:100 Scale

0 1 3 5m

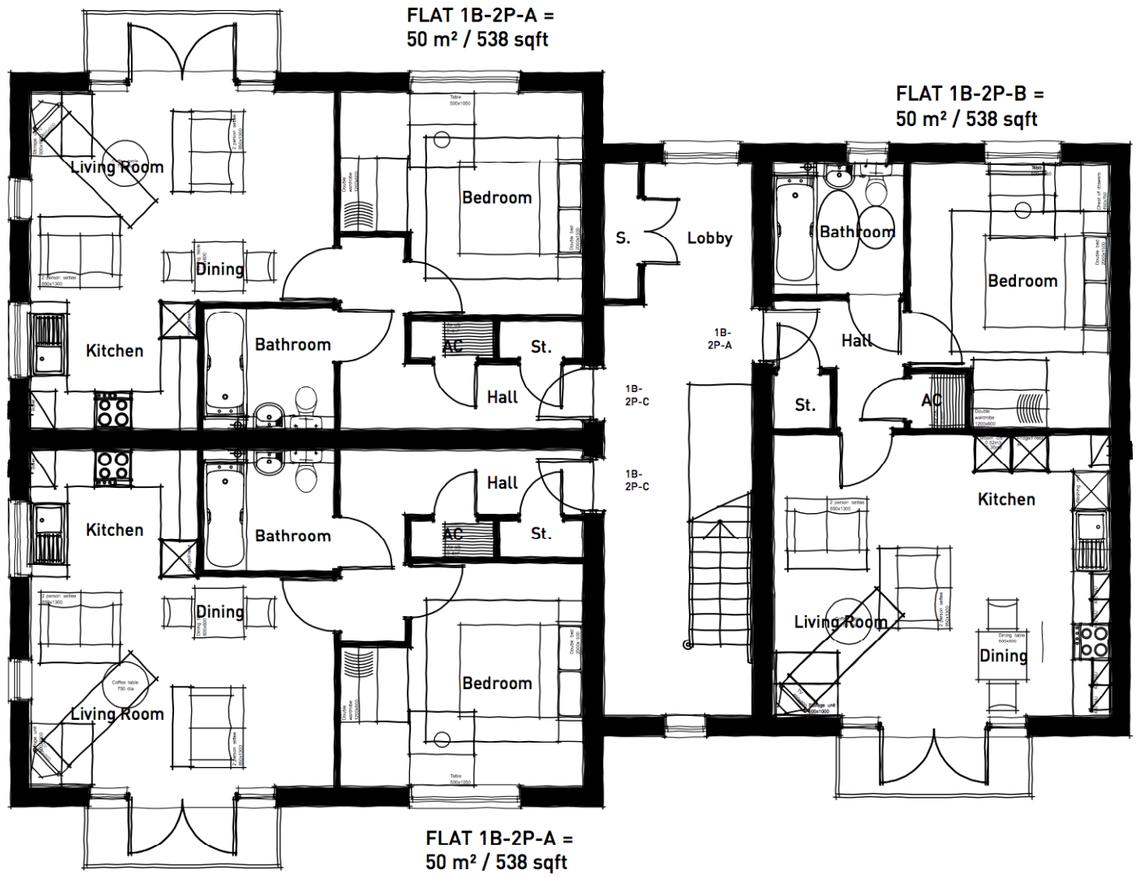

FIRST FLOOR PLAN

PLOTS: [16-23]


NOTE: Refer to material plans for plot specific materials

ANGEL'S NURSERY, BARNHAM - 1 BED APARTMENTS GROUND & FIRST FLOOR PLANS AH

PLANNING | DESIGN | ENVIRONMENT | ECONOMICS | WWW.PEGASUSGROUP.CO.UK | TEAM/DRAWN BY ES | APPROVED BY P.M: SL | DATE: 10/09/20 | SCALE: 1:100 @ A3 | DRWG: P19-0723_11 SHEET NO: 26 REV: A | CLIENT: REDROW HOMES |

Pegasus Design

Copyright Pegasus Planning Group Ltd. Crown copyright. All rights reserved. Ordnance Survey Copyright Licence number 100042093. Promap Licence number 100020449. EmapSite Licence number 0100031673 Standard OS licence rights conditions apply.
Pegasus accepts no liability for any use of this document other than for its original purpose, or by the original client, or following Pegasus' express agreement to such use. T 01285 641717 www.pegasusgroup.co.uk

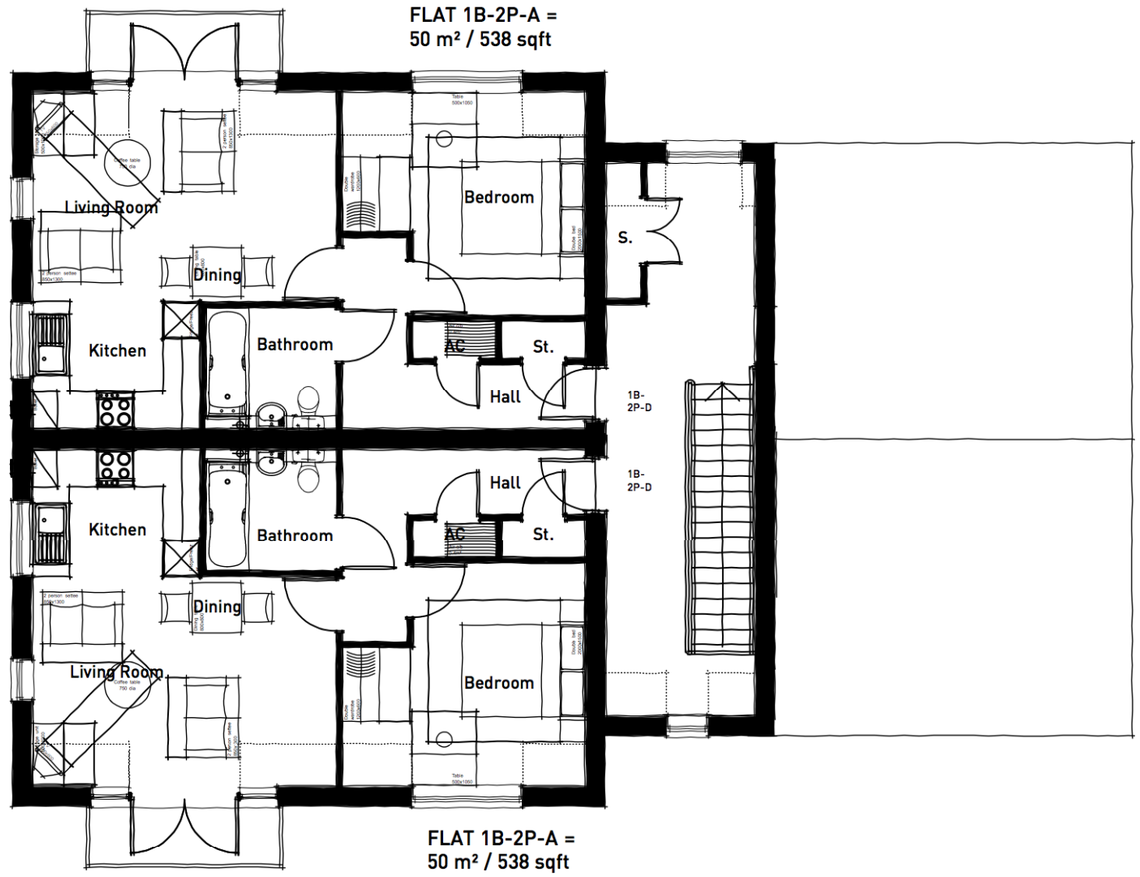

SECOND FLOOR PLAN

1:100 Scale

0 1 3 5m

PLOTS: [16-23]


NOTE: Refer to material plans for plot specific materials

ANGEL'S NURSERY, BARNHAM - 1 BED APARTMENTS SECOND FLOOR PLAN AH


Pegasus Design


PLANNING | DESIGN | ENVIRONMENT | ECONOMICS | WWW.PEGASUSGROUP.CO.UK | TEAM/DRAWN BY ES | APPROVED BY P.M: SL | DATE: 10/09/20 | SCALE: 1:100 @ A3 | DRWG: P19-0723_11 SHEET NO: 27 REV: A | CLIENT: REDROW HOMES |

Copyright Pegasus Planning Group Ltd. Crown copyright. All rights reserved. Ordnance Survey Copyright Licence number 100042093.
Promap Licence number 100020449. EmapSite Licence number 0100031673 Standard OS licence rights conditions apply.
Pegasus accepts no liability for any use of this document other than for its original purpose, or by the original client, or following Pegasus' express agreement to such use. T 01285 641717 www.pegasusgroup.co.uk

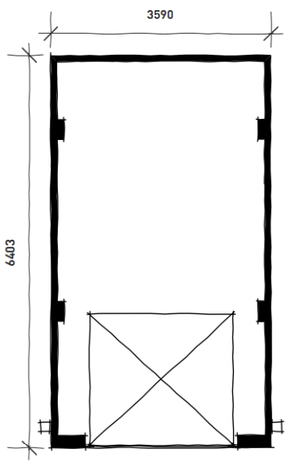

GROUND FLOOR PLAN

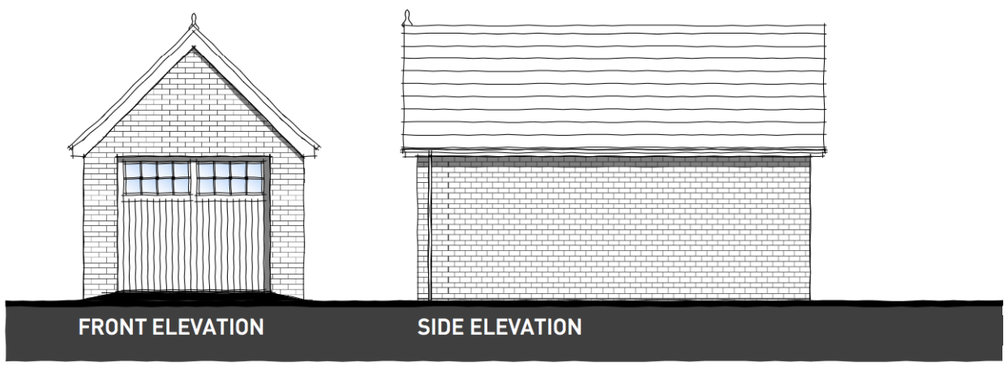

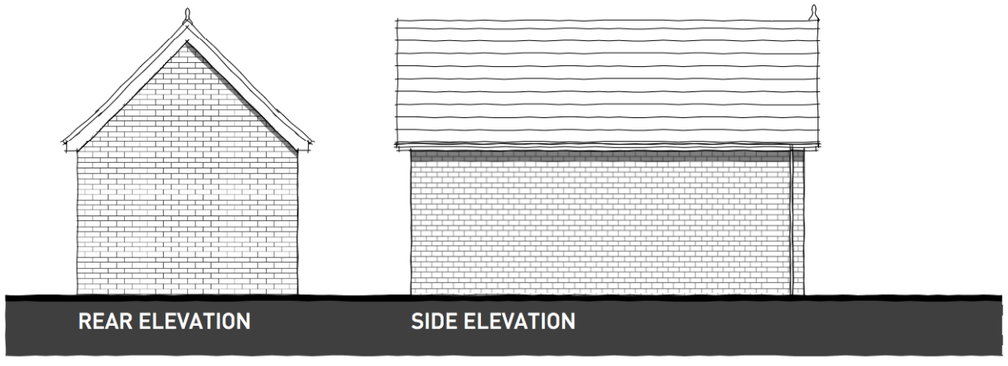

1:100 Scale

0 1 3 5m


NOTE: Refer to material plans for plot specific materials

ANGEL'S NURSERY, BARNHAM - SINGLE GARAGE ELEVATIONS AND FLOOR PLAN [BRICK]

Pegasus Design

PLANNING | DESIGN | ENVIRONMENT | ECONOMICS | WWW.PEGASUSGROUP.CO.UK | TEAM/DRAWN BY ES | APPROVED BY P.M: SL | DATE: 23/01/20 | SCALE: 1:100 @ A3 | DRWG: **P19-0723**_11 SHEET NO: 28 REV: A | CLIENT: REDROW HOMES |

Copyright Pegasus Planning Group Ltd. Crown copyright. All rights reserved. Ordnance Survey Copyright Licence number 100042093.
Promap Licence number 100020449. EmapSite Licence number 0100031673 Standard OS licence rights conditions apply.
Pegasus accepts no liability for any use of this document other than for its original purpose, or by the original client, or following Pegasus' express agreement to such use. T 01285 641717 www.pegasusgroup.co.uk

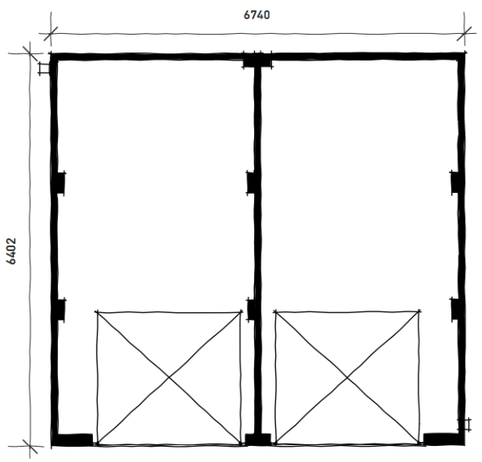

GROUND FLOOR PLAN





1:100 Scale

0 1 3 5m

NOTE: Refer to material plans for plot specific materials

ANGEL'S NURSERY, BARNHAM - **TWIN GARAGE ELEVATIONS AND FLOOR PLAN [BRICK]**


Pegasus Design

PLANNING | DESIGN | ENVIRONMENT | ECONOMICS | WWW.PEGASUSGROUP.CO.UK | TEAM/DRAWN BY ES | APPROVED BY P.M: SL | DATE: 23/01/20 | SCALE: 1:100 @ A3 | DRWG: **P19-0723**_11 SHEET NO: 29 REV: A | CLIENT: REDROW HOMES |

Copyright Pegasus Planning Group Ltd. Crown copyright. All rights reserved. Ordnance Survey Copyright Licence number 100042093. Promap Licence number 100020449. EmapSite Licence number 0100031673 Standard OS licence rights conditions apply.
Pegasus accepts no liability for any use of this document other than for its original purpose, or by the original client, or following Pegasus' express agreement to such use. T 01285 641717 www.pegasusgroup.co.uk





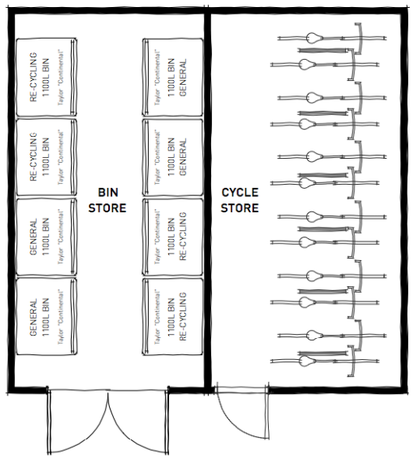

CYCLE AND BIN STORES FLOOR PLAN

1:100 Scale

0 1 3 5m

PLOTS: [16-23], [24-32]

NOTE: Refer to material plans for plot specific materials

ANGEL'S NURSERY, BARNHAM - CYCLE AND BIN STORE ELEVATIONS AND FLOOR PLAN

Pegasus Design

PLANNING | DESIGN | ENVIRONMENT | ECONOMICS | WWW.PEGASUSGROUP.CO.UK | TEAM/DRAWN BY ES | APPROVED BY P.M: SL | DATE: 22/06/20 | SCALE: 1:100 @ A3 | DRWG: **P19-0723**_11 SHEET NO: 30 REV: B | CLIENT: REDROW HOMES |

www.pegasusgroup.co.uk

DESIGN ENVIRONMENT PLANNING ECONOMICS HERITAGE

Pegasus Group
Pegasus House
Querns Business Centre
Whitworth Road
Cirencester
Glos
GL7 1RT

Telephone: 01285 641717

COPYRIGHT The contents of this document must not be copied or reproduced in whole or in part without the written consent of Pegasus Planning Group.

Crown copyright. All rights reserved, Licence number 100042093.