


ARUN DISTRICT COUNCIL:BR/104/08/

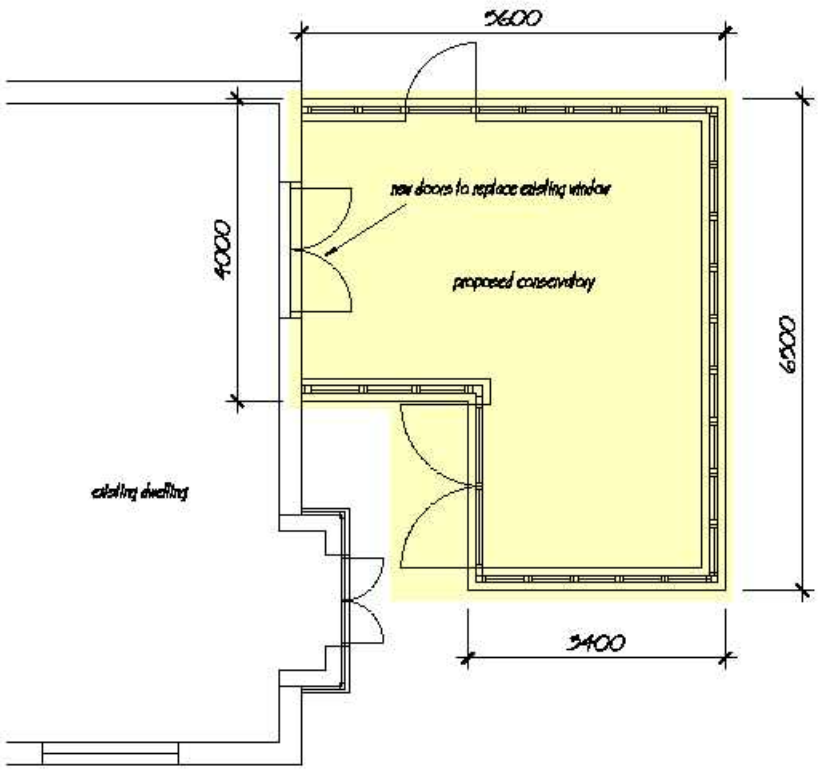


part FLOOR PLAN

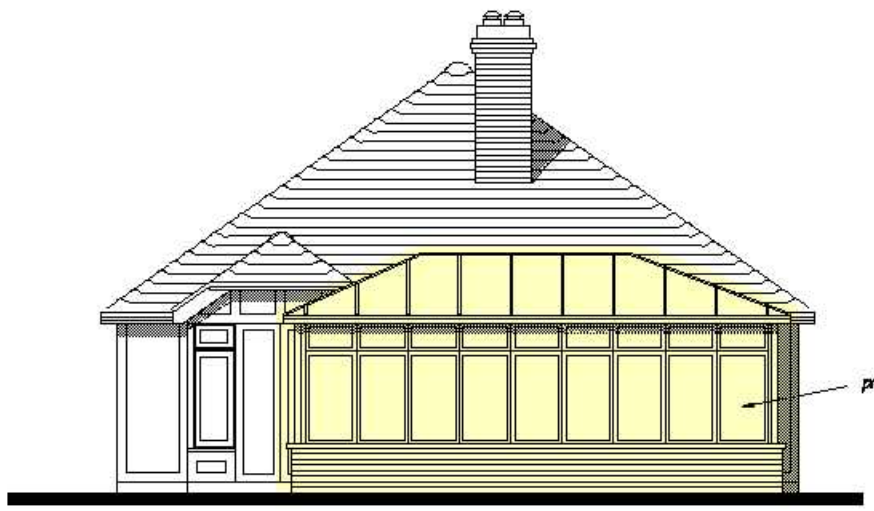


NORTH ELEVATION

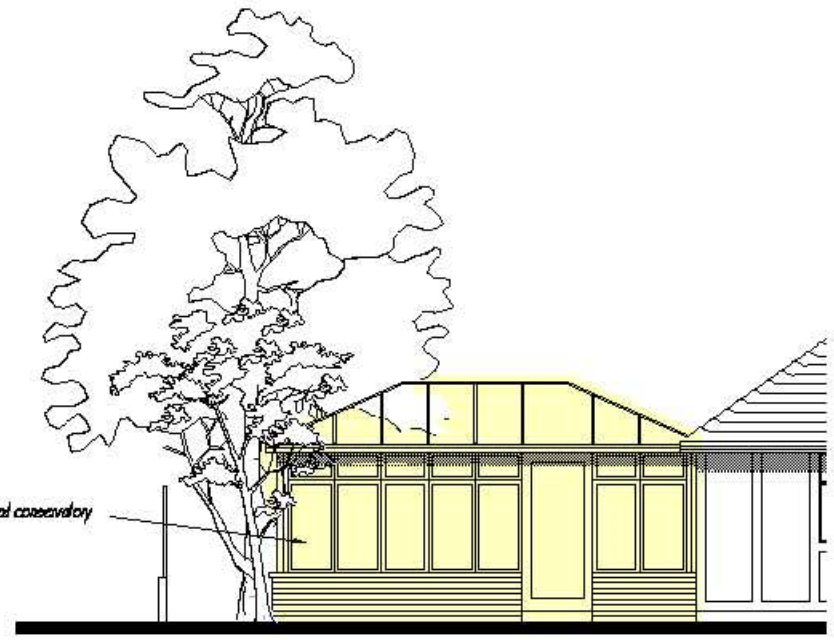

WEST ELEVATION

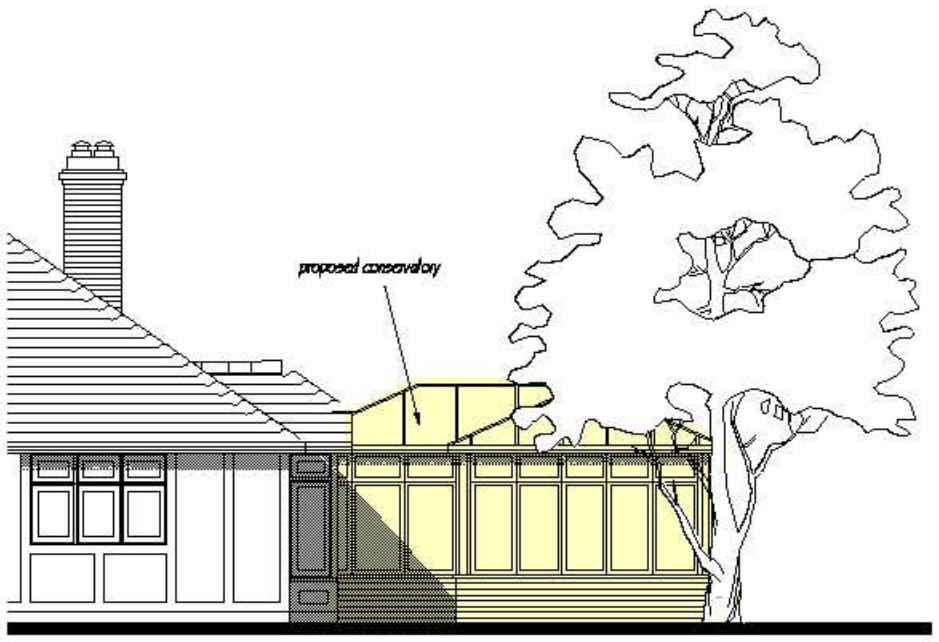

EAST ELEVATION

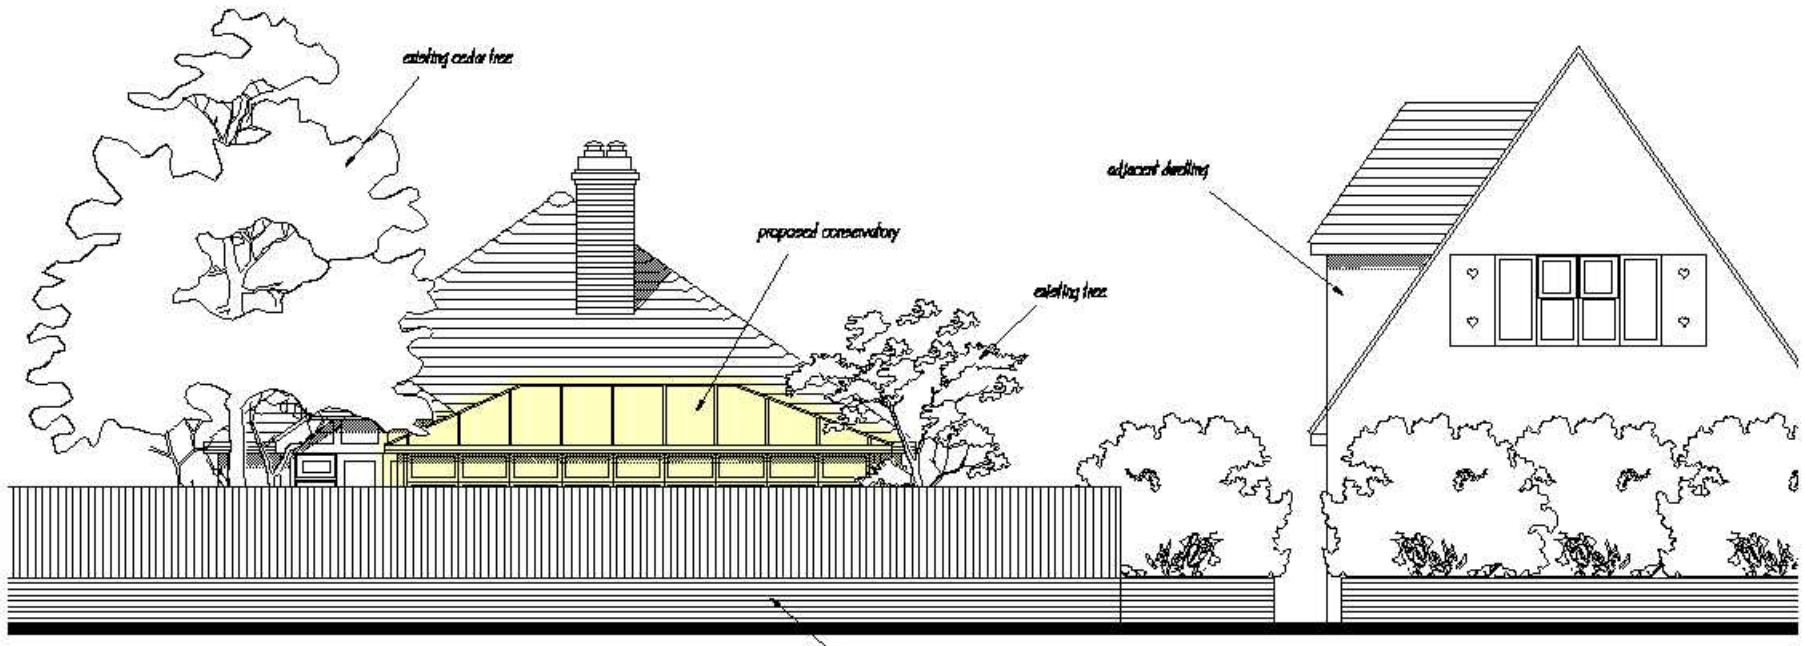

NORTH ELEVATION (STREET SCENE TO WESTINGWAY)

GREG COX
Conservatories Ltd
106 Stone Lane, Durrington, Worthing, West Sussex BN13 2BG
Tel: 01903 23 1000 Fax: 01903 600 913

CLIENT: MRS WALTERS

DRAWING NO.: GC02-02

SITE: HALCYON, RICHMOND AVE, BOGNOR

SCALE: 1:100

DRAWING: CONSERVATORY DETAILS

DATE: 19.05.08