

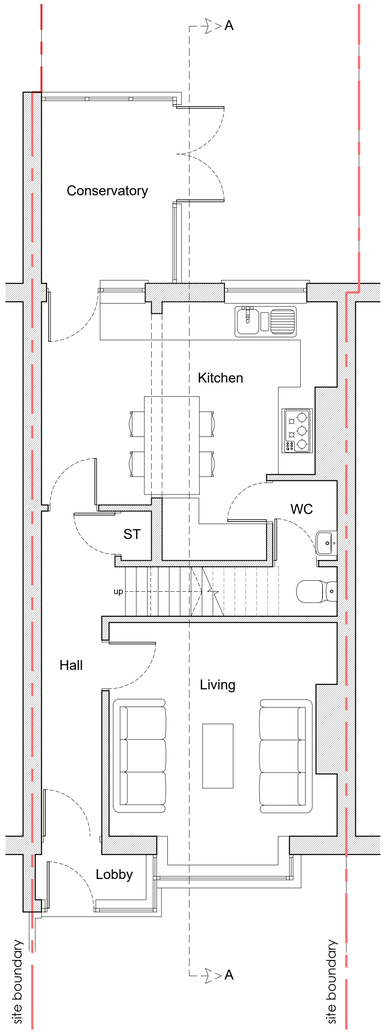



Existing Ground Floor Plan
1:50

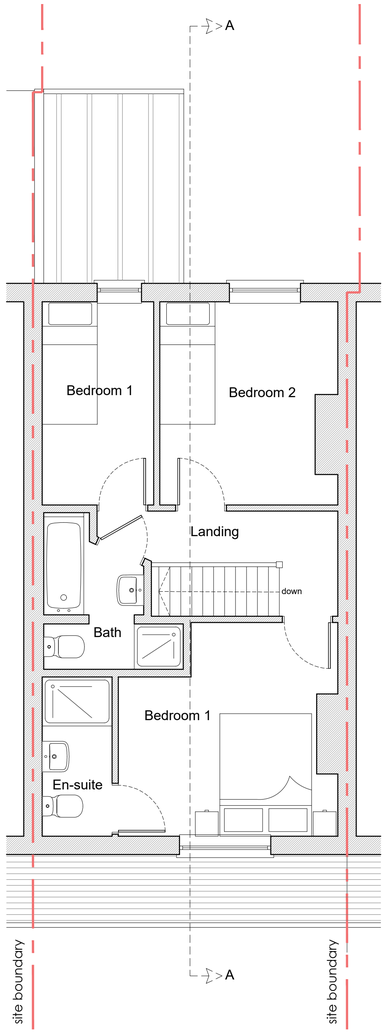

Existing First Floor Plan
1:50

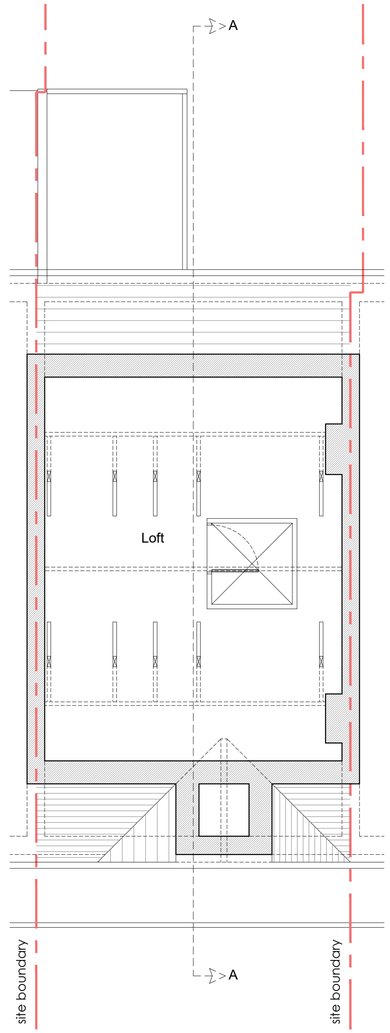

Existing Loft Plan
1:50

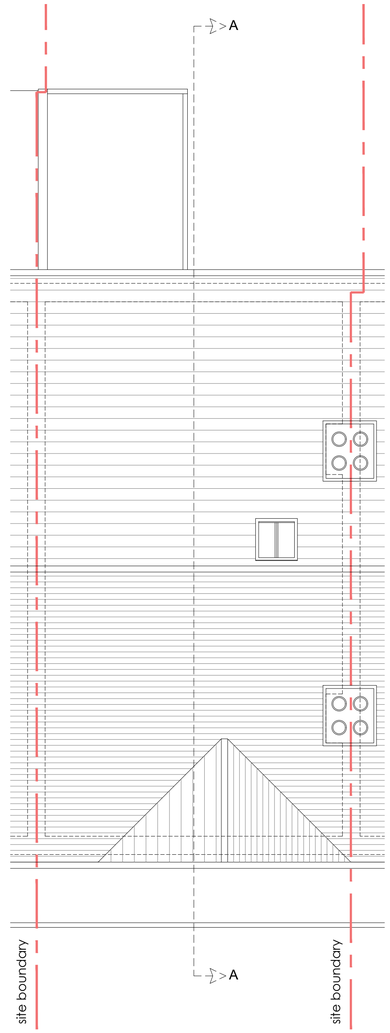

Existing Roof Plan
1:50

notes:

N

0 100mm @A1

revisions:

to place a revision insert a 'A1REV' block

NOTE: The contractor is responsible for checking all site dimensions and levels. These should be checked prior to the ordering of any components and before the commencement of the works. All discrepancies should be brought to the attention of the Contract Administrator

Mr & Mrs Valyte

St Anthony

Town Cross Av, Bognor Regis

drawing information

title: Existing floor plans

status: Planning
date: March 2021
scale: 1:50@A1
drawn: GR
chk'd: SCR

R & R DESIGN STUDIO LTD

job: 1115 dwg: 1003 rev: /

ARUN DISTRICT COUNCIL BR/184/21/LP