ARUN DISTRICT COUNCIL:BR/10/07/ 12/01/2007

ARUN DISTRICT COUNCIL
No. BR/10/07
PLANNING DEPARTMENT
RECEIVED 20/3/08

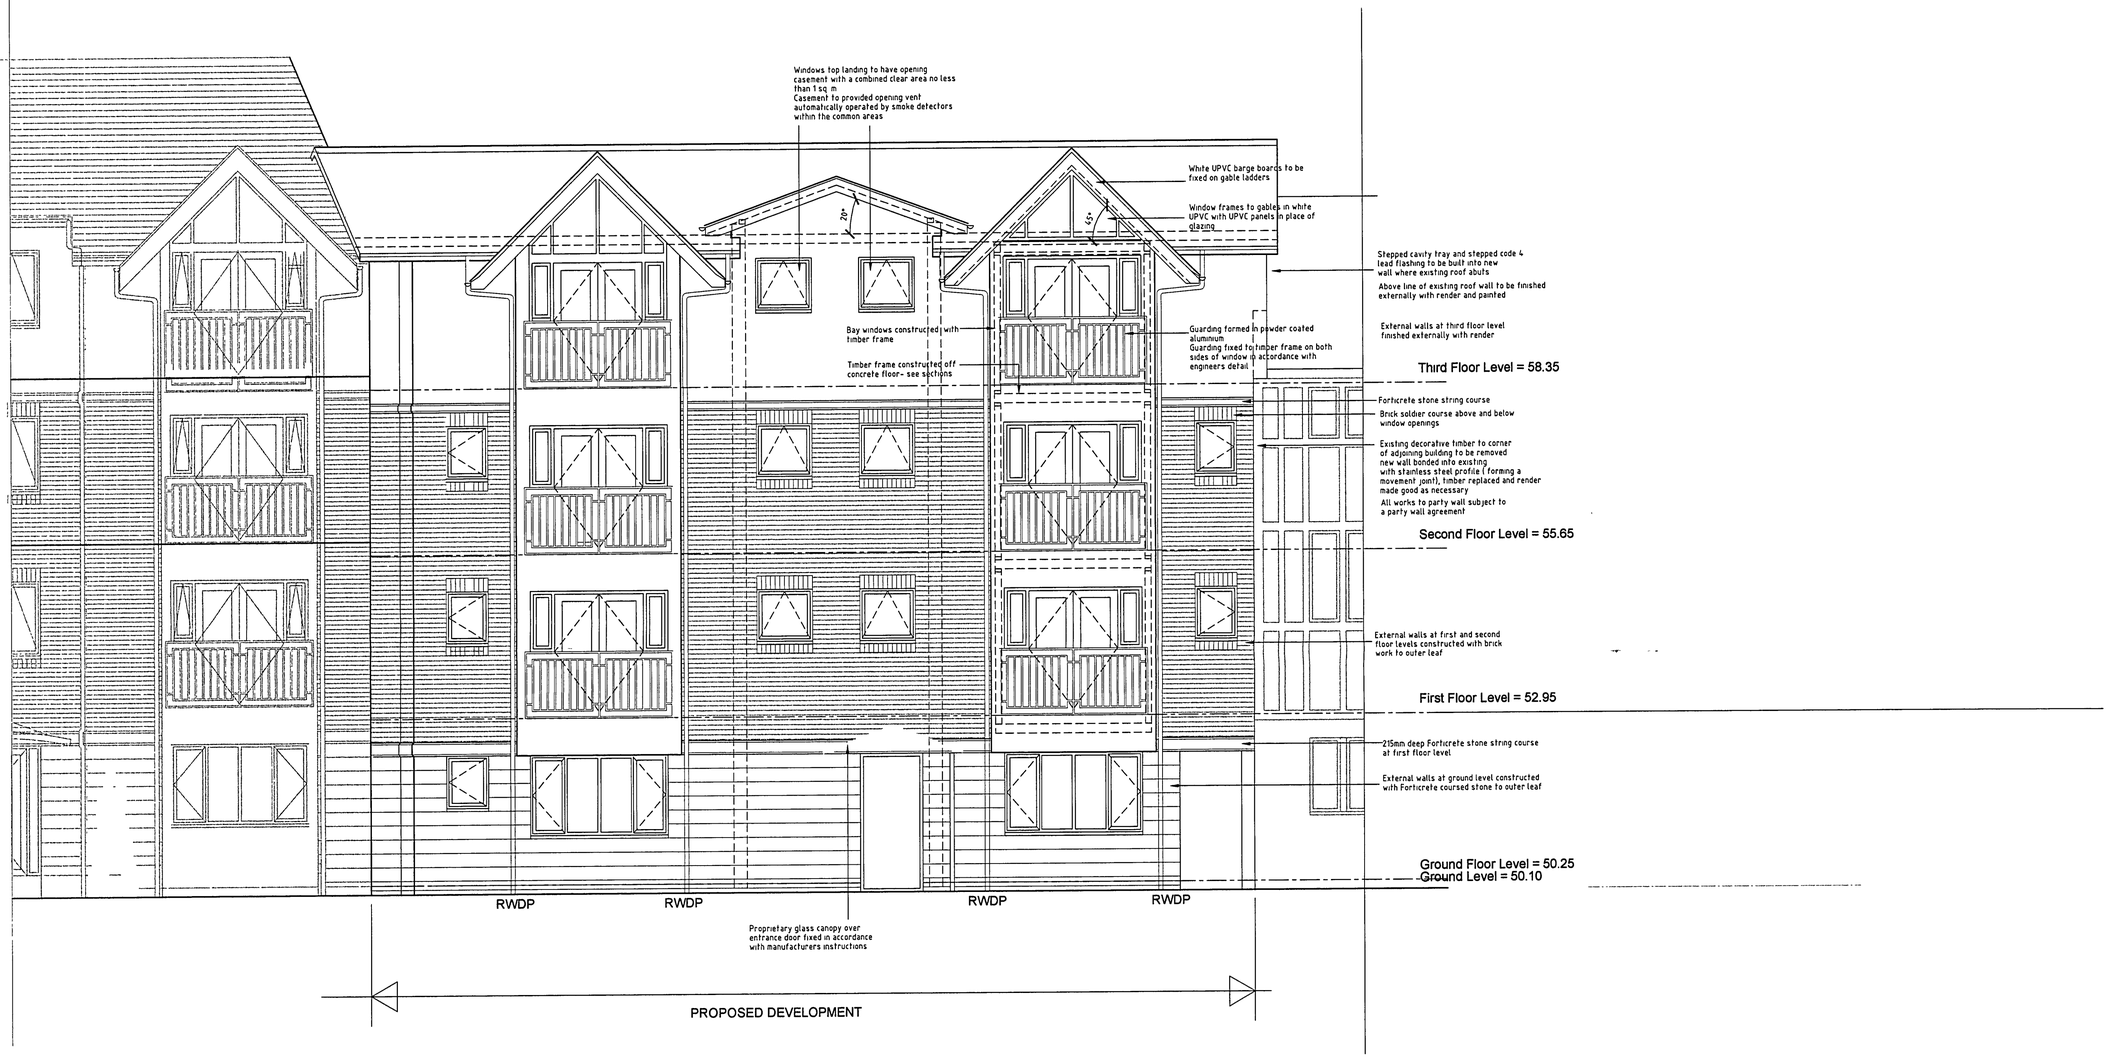

West Elevation (front)

Rev A Levels of adjoining building amended Mar 08
REVISION

R J C A
CHARTERED ARCHITECTS

LIME KILN BARN
COLWORTH
CHICHESTER
WEST SUSSEX
PO20 6DS

Tel 01243 787011
Fax 01243 787022

PROJECT: Proposed new development at Empire Court, Charlwood Street, Bognor Regis			
SUBJECT: West Elevation			
SCALE 1:50	DATE Nov 07	DRAWING No 07 / 34 / 07	Rev A
DRAWN	CHECKED		