


ARUN DISTRICT COUNCIL BR/130/13/

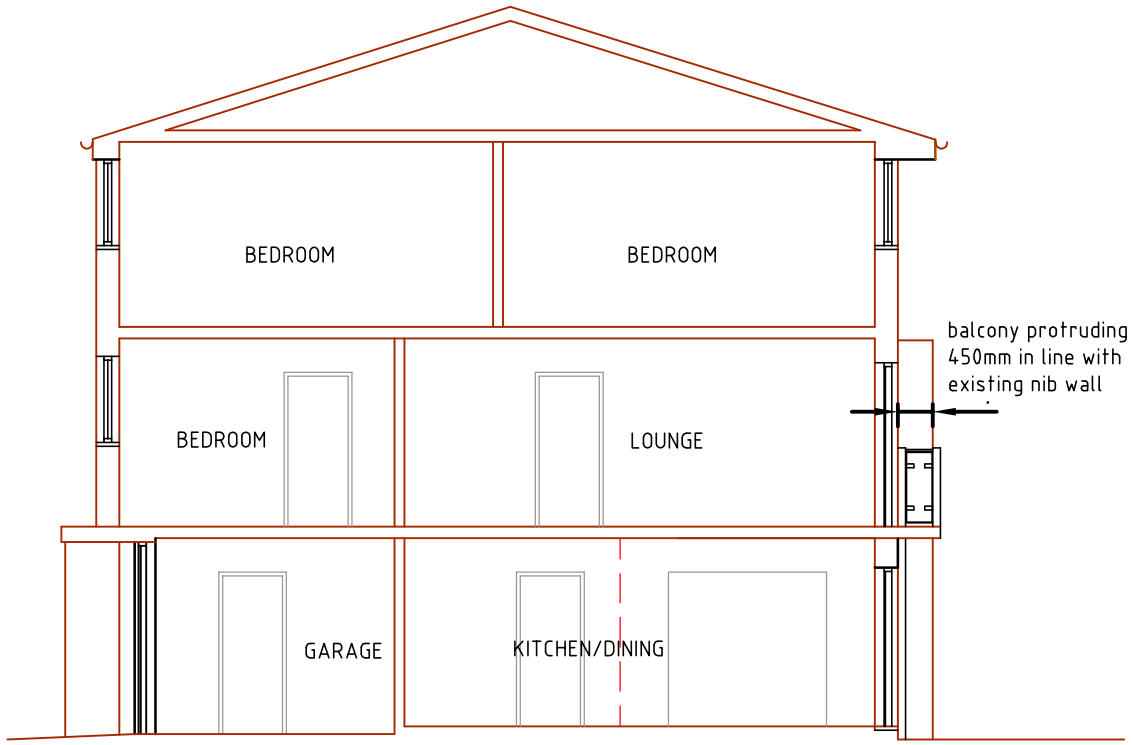

FRONT-REAR SECTION

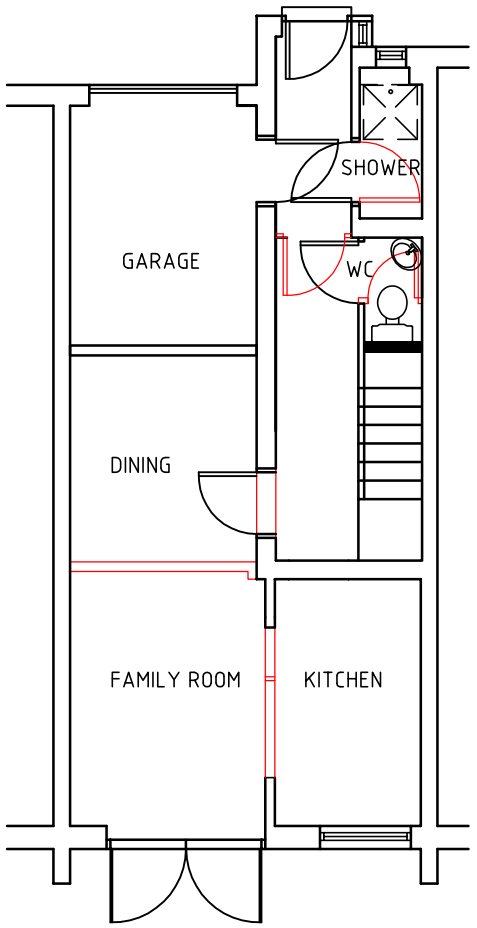

GROUND FLOOR PLAN

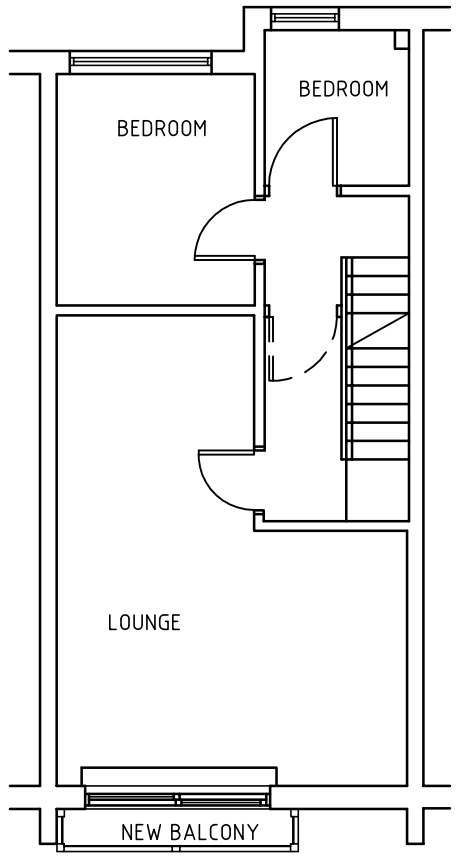

FIRST FLOOR PLAN



REAR ELEVATION

AMdesign
ARCHITECTURE DESIGN DEVELOPMENT
Leeza Aldis-Hobbs ARB RIBA SPAB
Mob: 07756 329400
e-mail: leeza@amdesignltd.co.uk

PROJECT
THOMAS
5 SEAFIELD TERRACE
BOGNOR REGIS
WEST SUSSEX
PROJECT STAGE
PLANNING

DRAWING
PROPOSED PLANS, SECTION & ELEVATION
DRAWING No REVISION
18/02 PL13

SCALE 1:100 DRAWN LA
DATE MAY 2013 CHECKED

LETTER	REVISION	DATE

This scheme is subject to town planning and all other necessary consents. All dimesions and levels to be checked on site. This drawing is to be read in conjunction with other relevant drawings and documents. Report all discrepancies to the Architect before work commences. AM Design is the trading name of AM Design Ltd © AM Design Ltd. All rights reserved.