
ARUN DISTRICT COUNCIL BR/130/13/

This scheme is subject to town planning and all other necessary consents. All dimesions and levels to be checked on site. This drawing is to be read in conjunction with other relevant drawings and documents. Report all discrepancies to the Architect before work commences. AM Design is the trading name of AM Design Ltd © AM Design Ltd. All rights reserved.

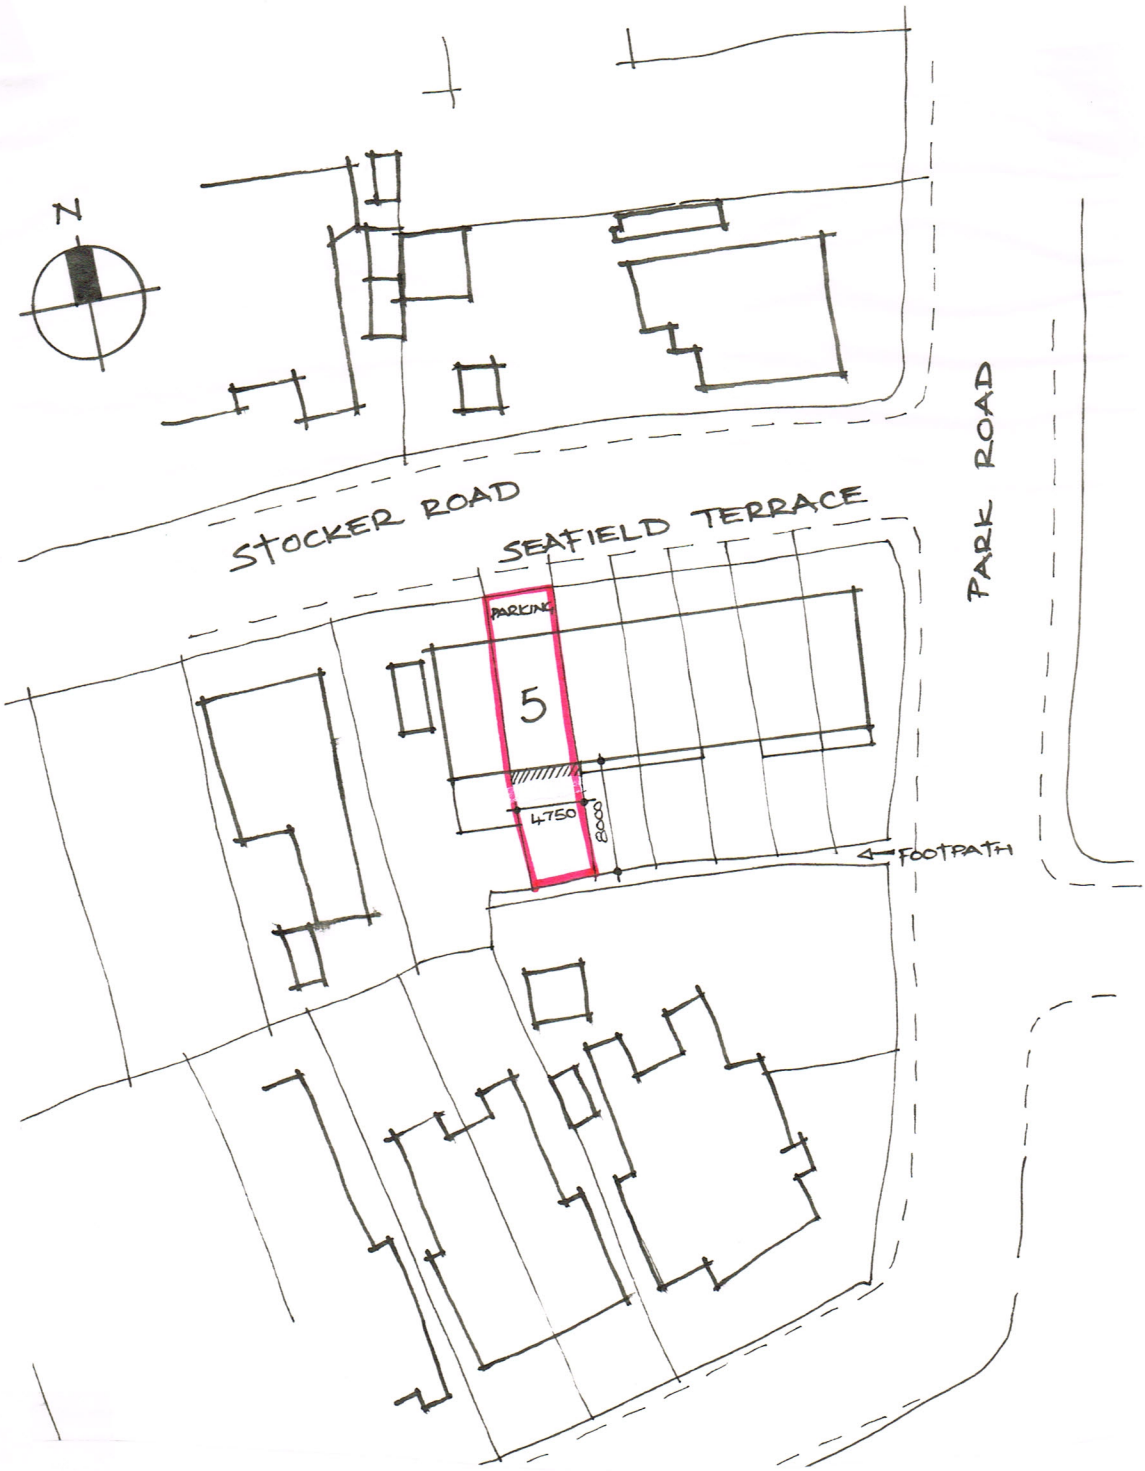

LETTER	REVISION	DATE

AMdesign
ARCHITECTURE DESIGN DEVELOPMENT
Leeza Aldis-Hobbs ARB RIBA SPAB
Mob: 07756 329400
e-mail: leeza@amdesignltd.co.uk

PROJECT
THOMAS
5 SEAFIELD TERRACE
BOGNOR REGIS
WEST SUSSEX
PROJECT STAGE
PLANNING

DRAWING
SITE PLAN

DRAWING No
18/04

REVISION

SCALE 1:500 DRAWN LA
DATE MARch 2010 CHECKED