
48 London Road

Site Address:	Bognor Regis PO21 1PX
Drawing title:	Existing First Floor Plan
Drawing no:	002 - P04
Scale:	1:50 @ A3
Status:	Planning
Rev:	A
Date:	16.06.2015

Notes:
Not for construction

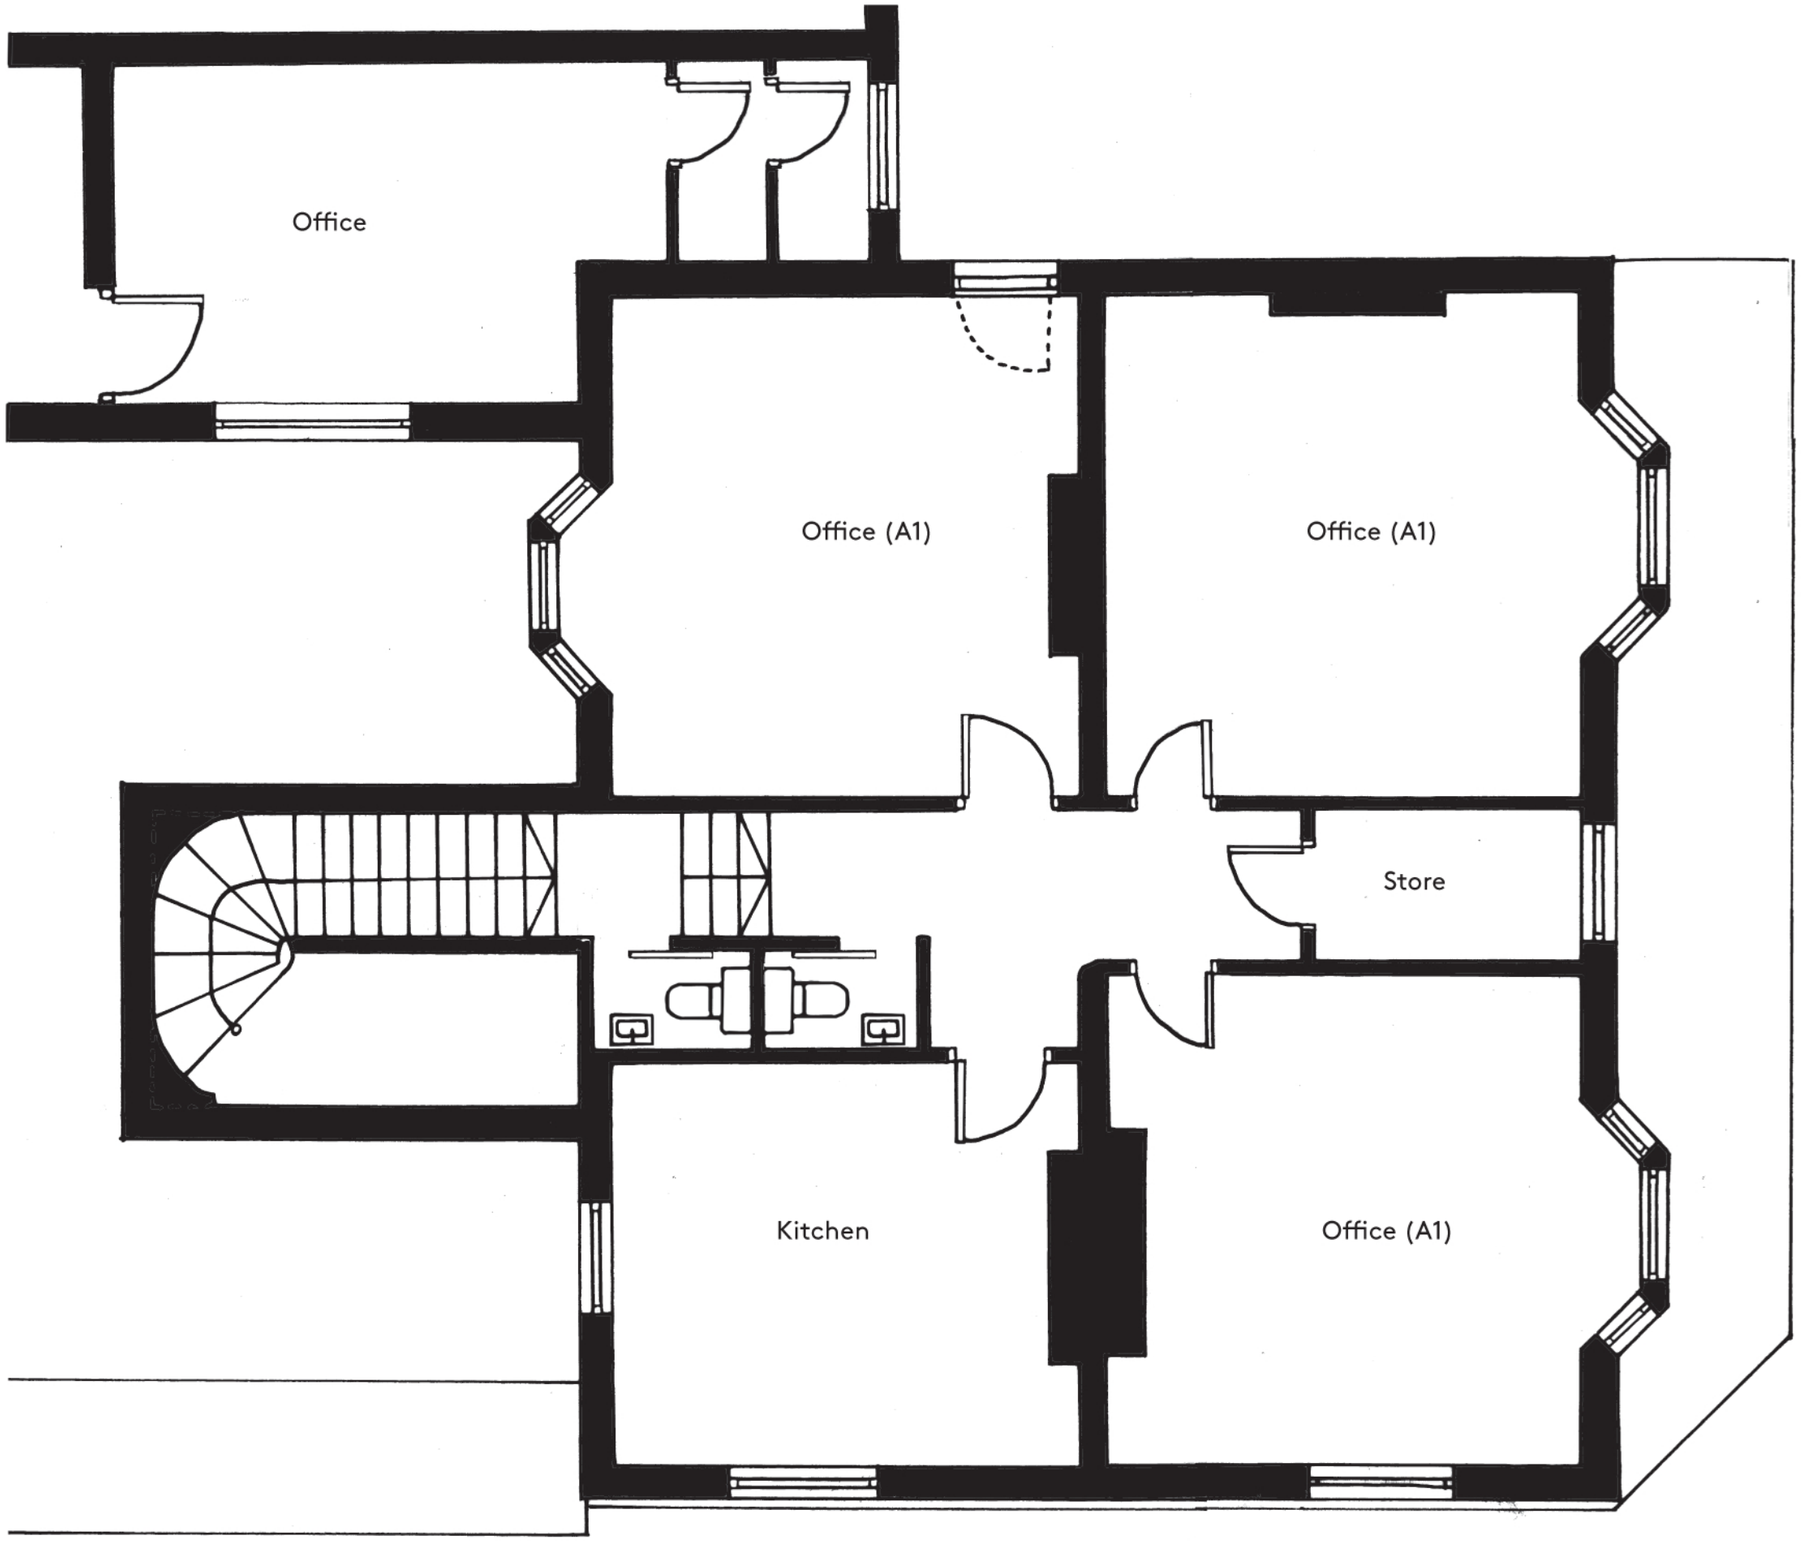



SCALE
0 0.5m 1.0m 1.5m 2.0m 2.5m