

48 London Road

Site Address:	Bognor Regis PO21 1PX
Drawing title:	Proposed First Floor Plan
Drawing no:	002 - P06
Scale:	1:50 @ A3
Status:	Planning
Rev:	A
Date:	16.06.2015

Notes:
Not for construction

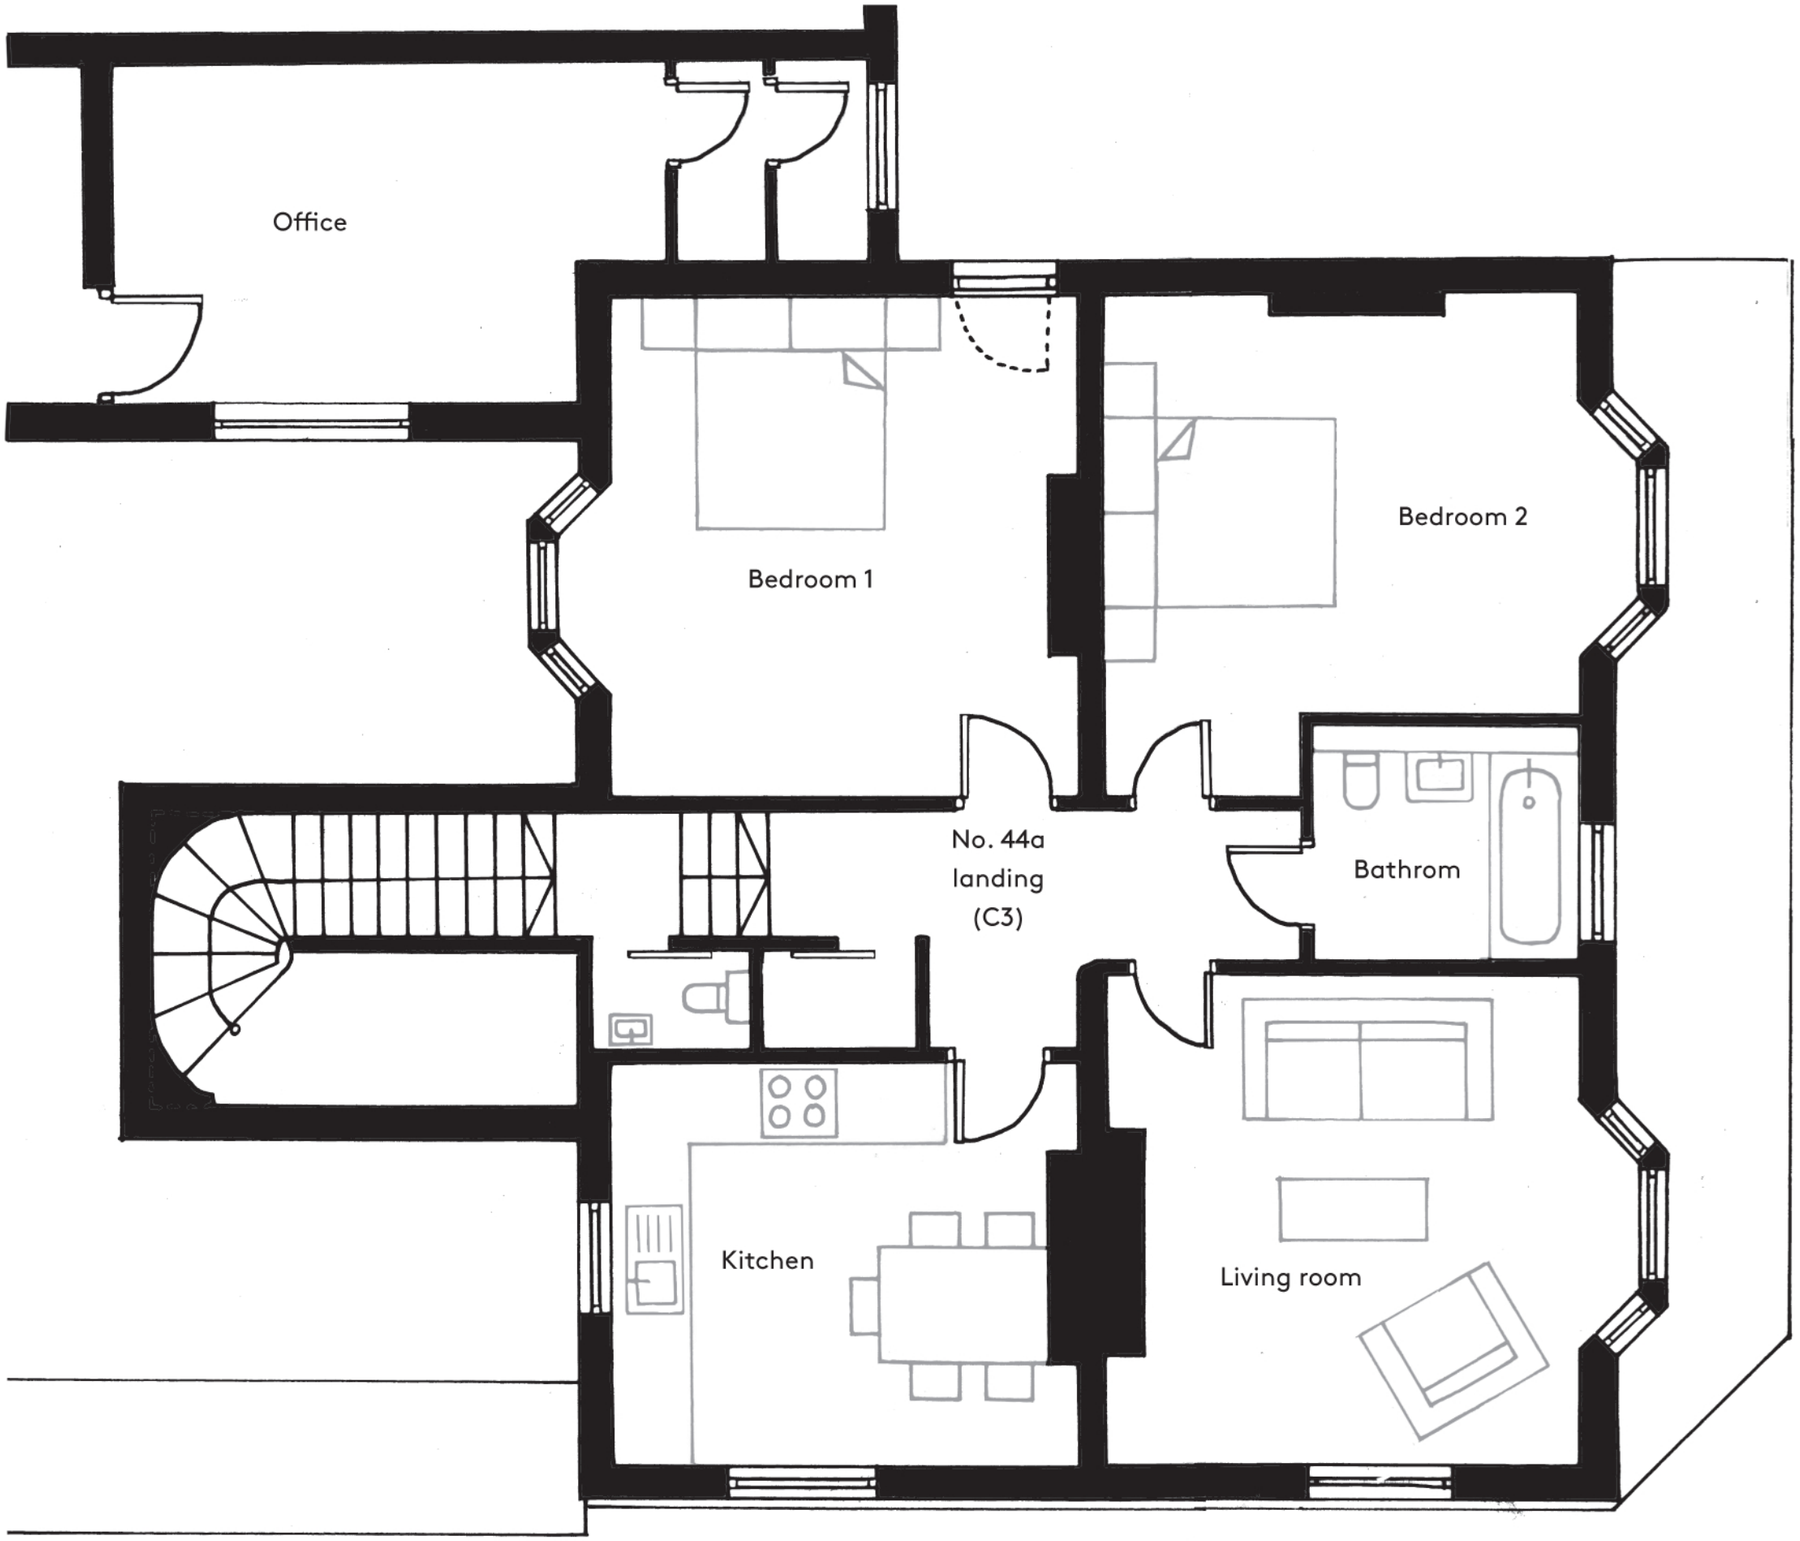

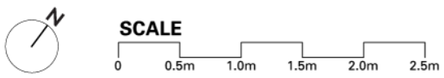

ARUN DISTRICT COUNCIL BR/136/15/PL