legend

- - - - Demolished Elements
—— Site Boundary
🟨 Extent / Area of proposed Works
🟦 New Glazing (Internal)
⬜ Existing Structure
▦ Communal Access (Internal)
▨

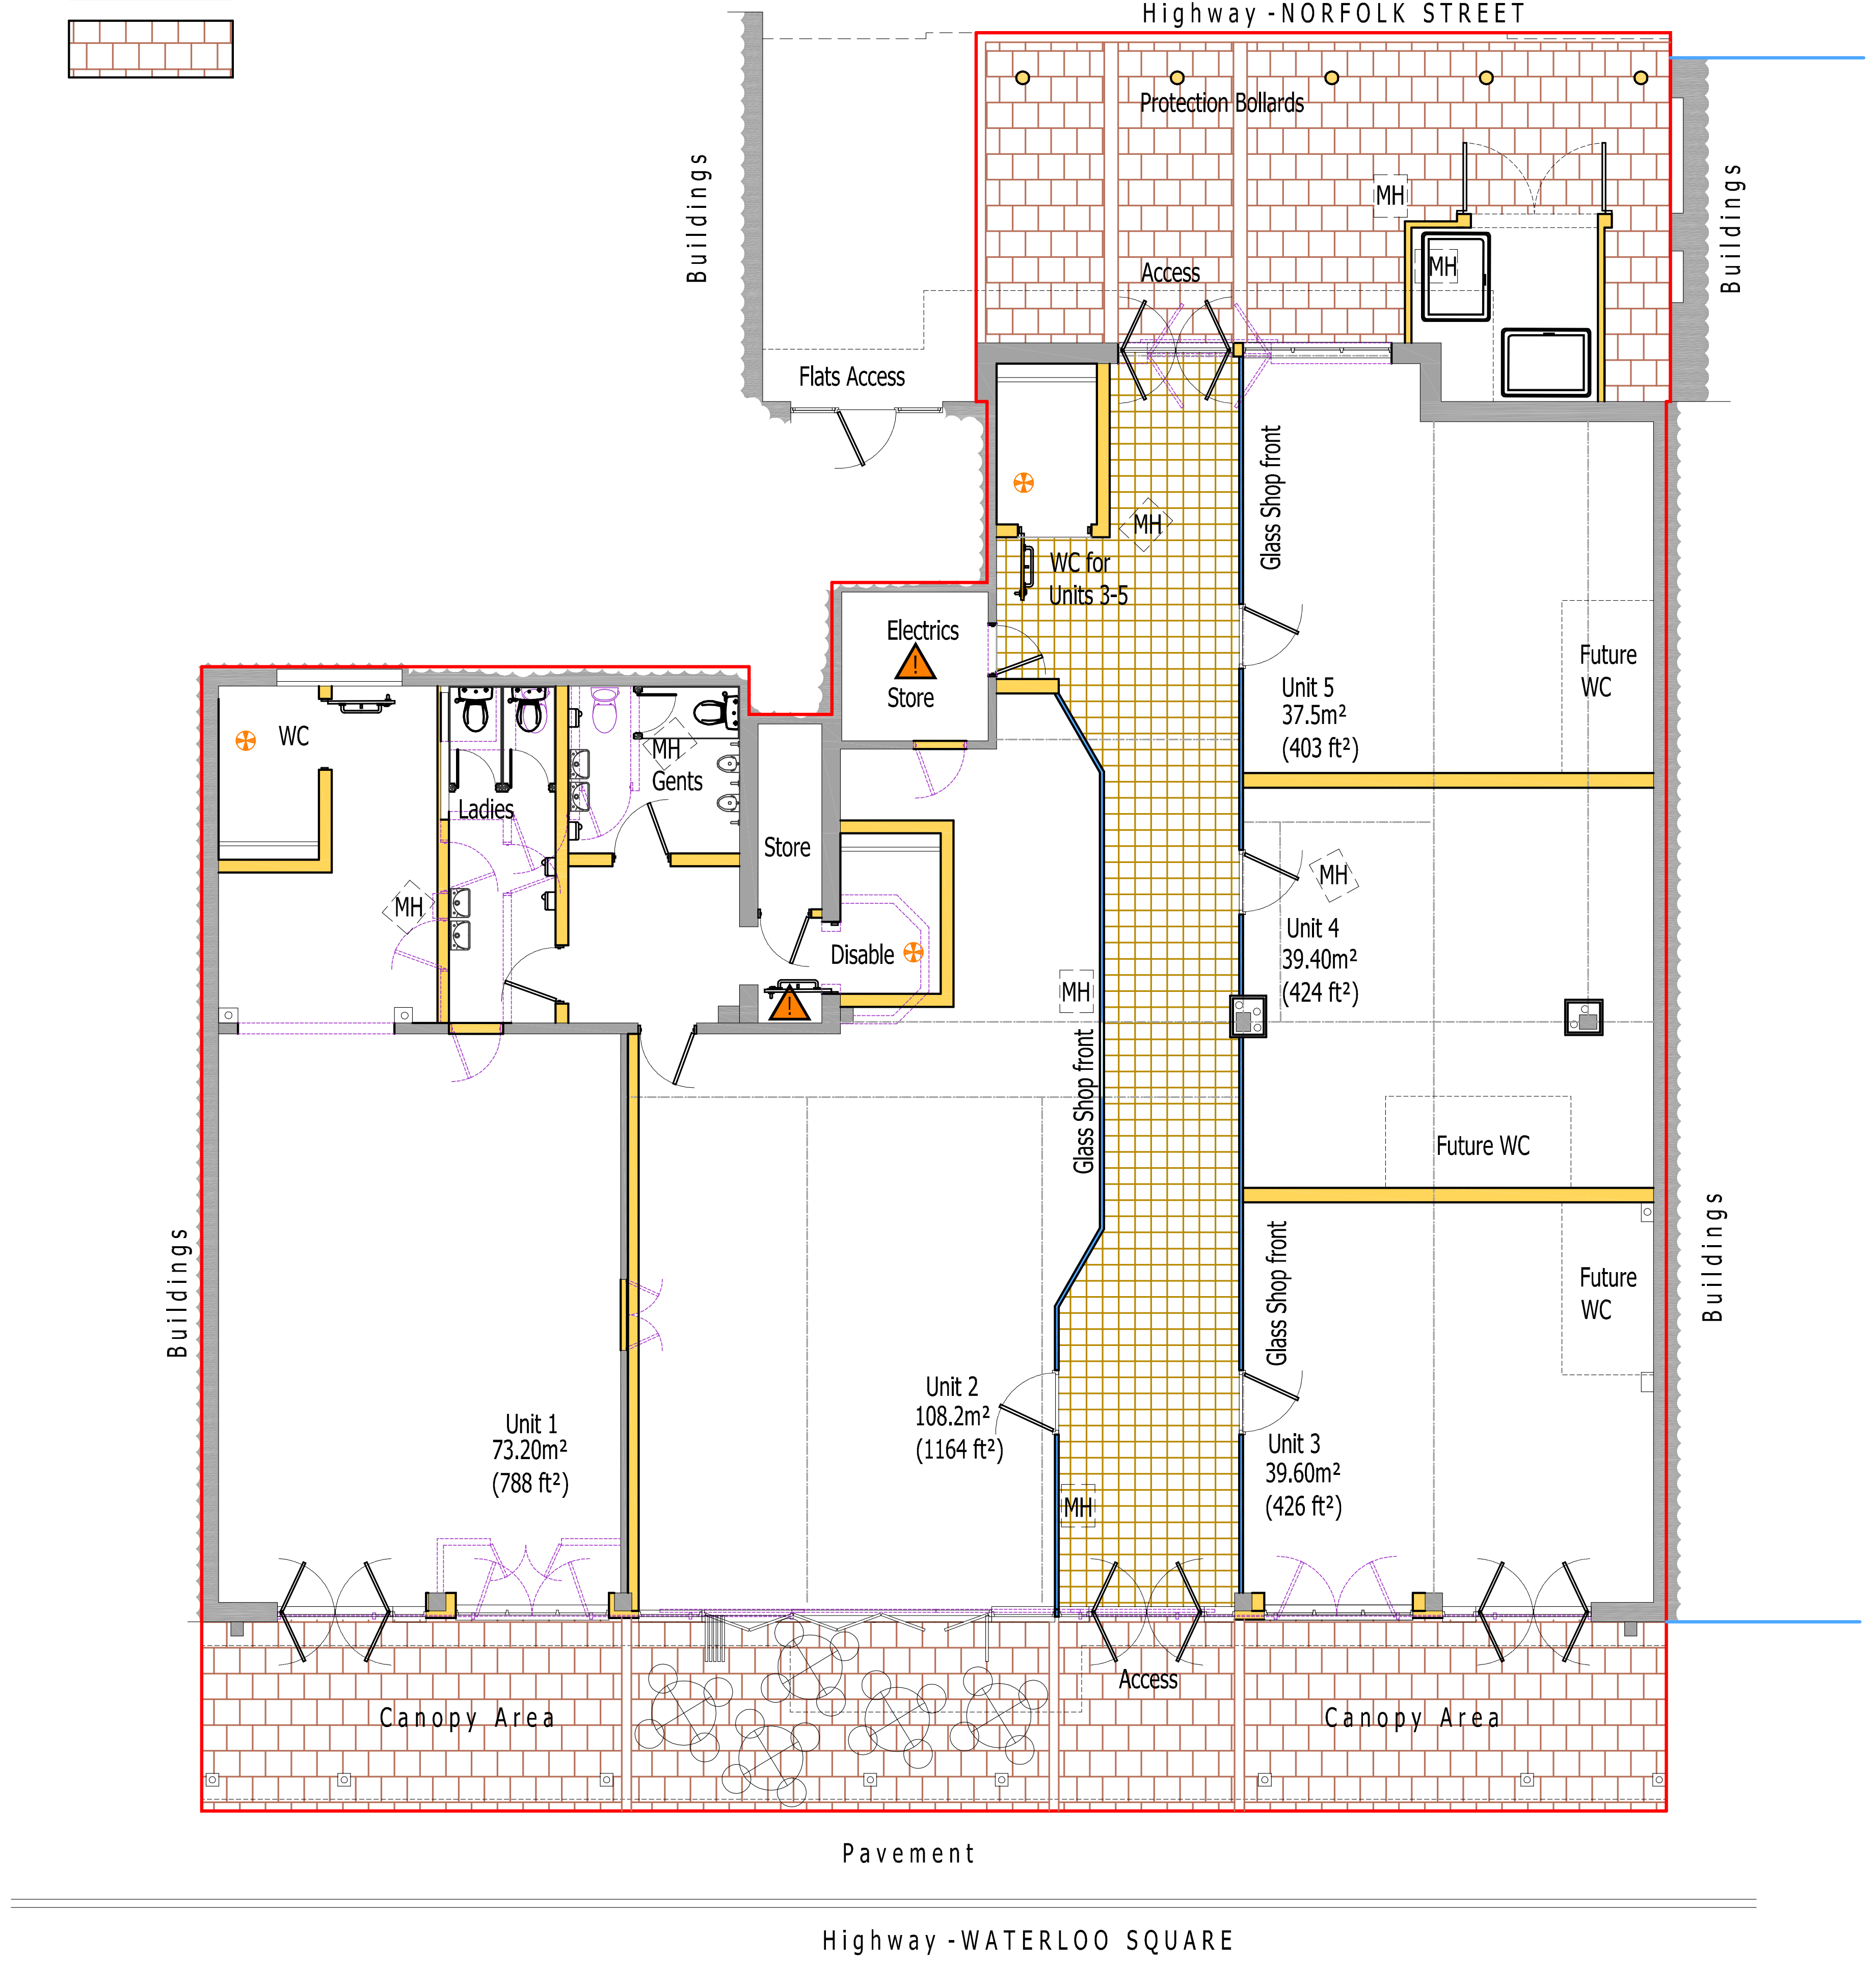

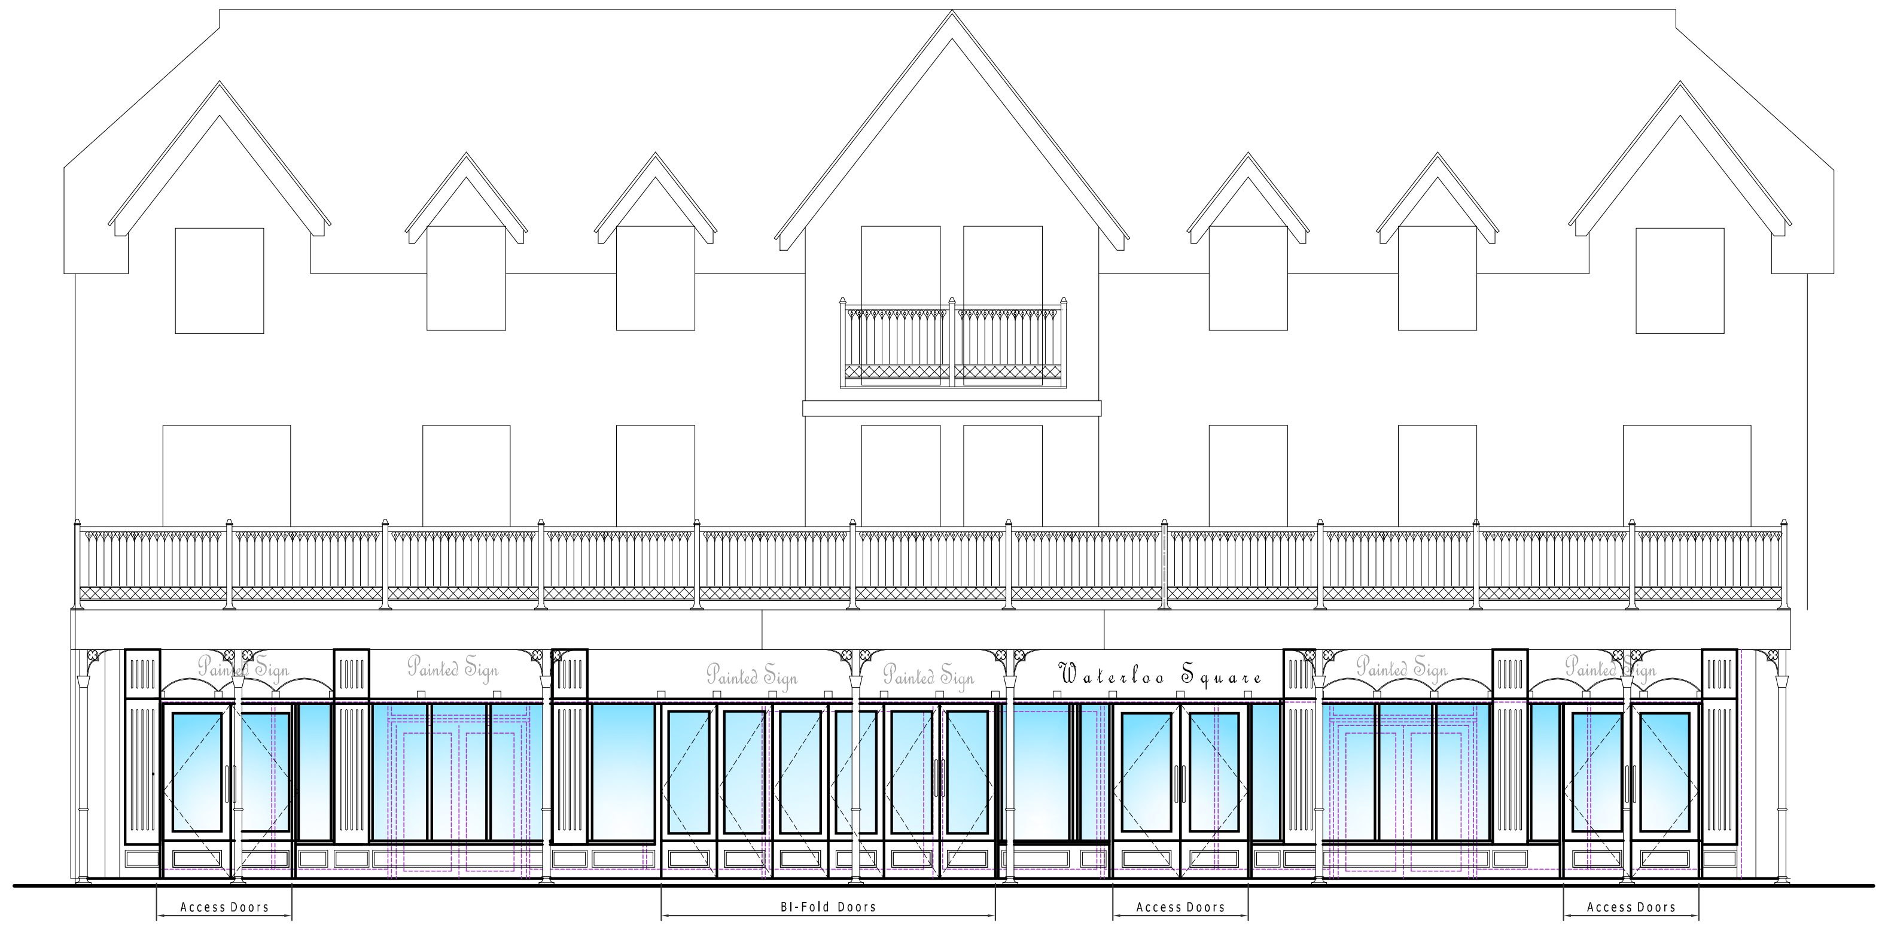

Proposed Front Elevation

legend

- - - - Demolished Elements
🟦 New External Glazing

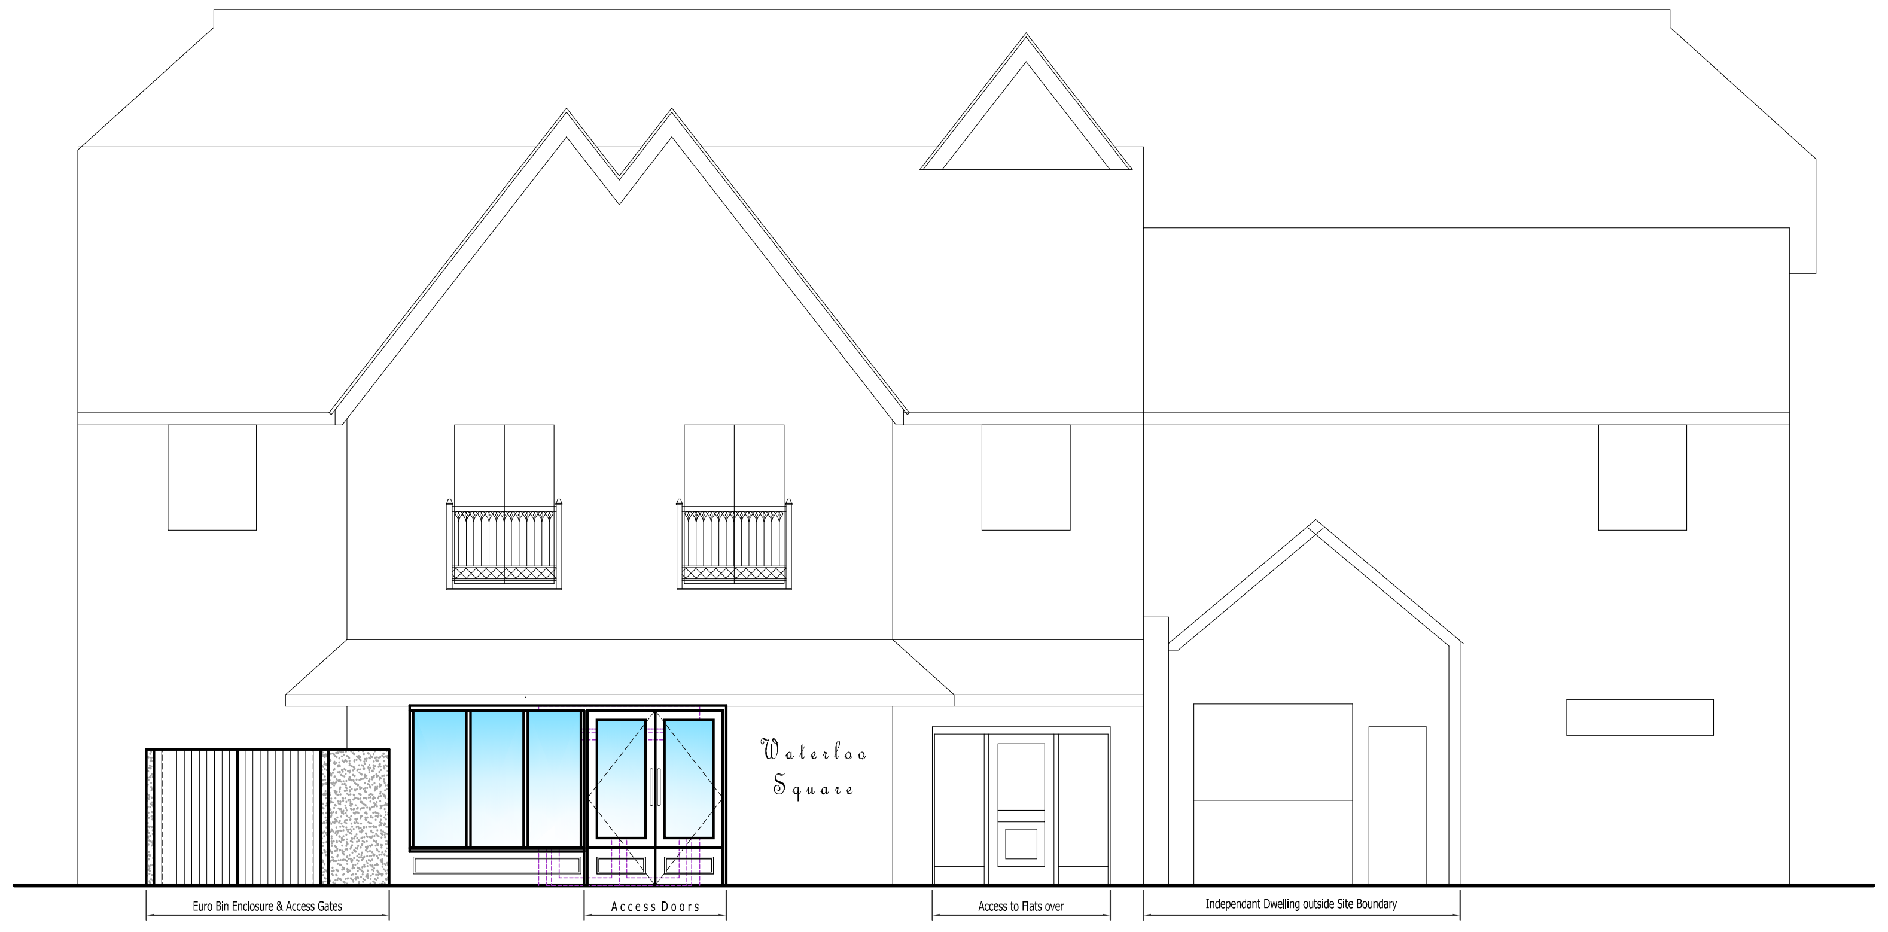
Waterloo
Square
Euro Bin Enclosure & Access Gates
Access Doors
Access to Flats over
Independant Dwelling outside Site Boundary

Proposed Rear Elevation

legend

- - - - Demolished Elements
🟦 New External Glazing

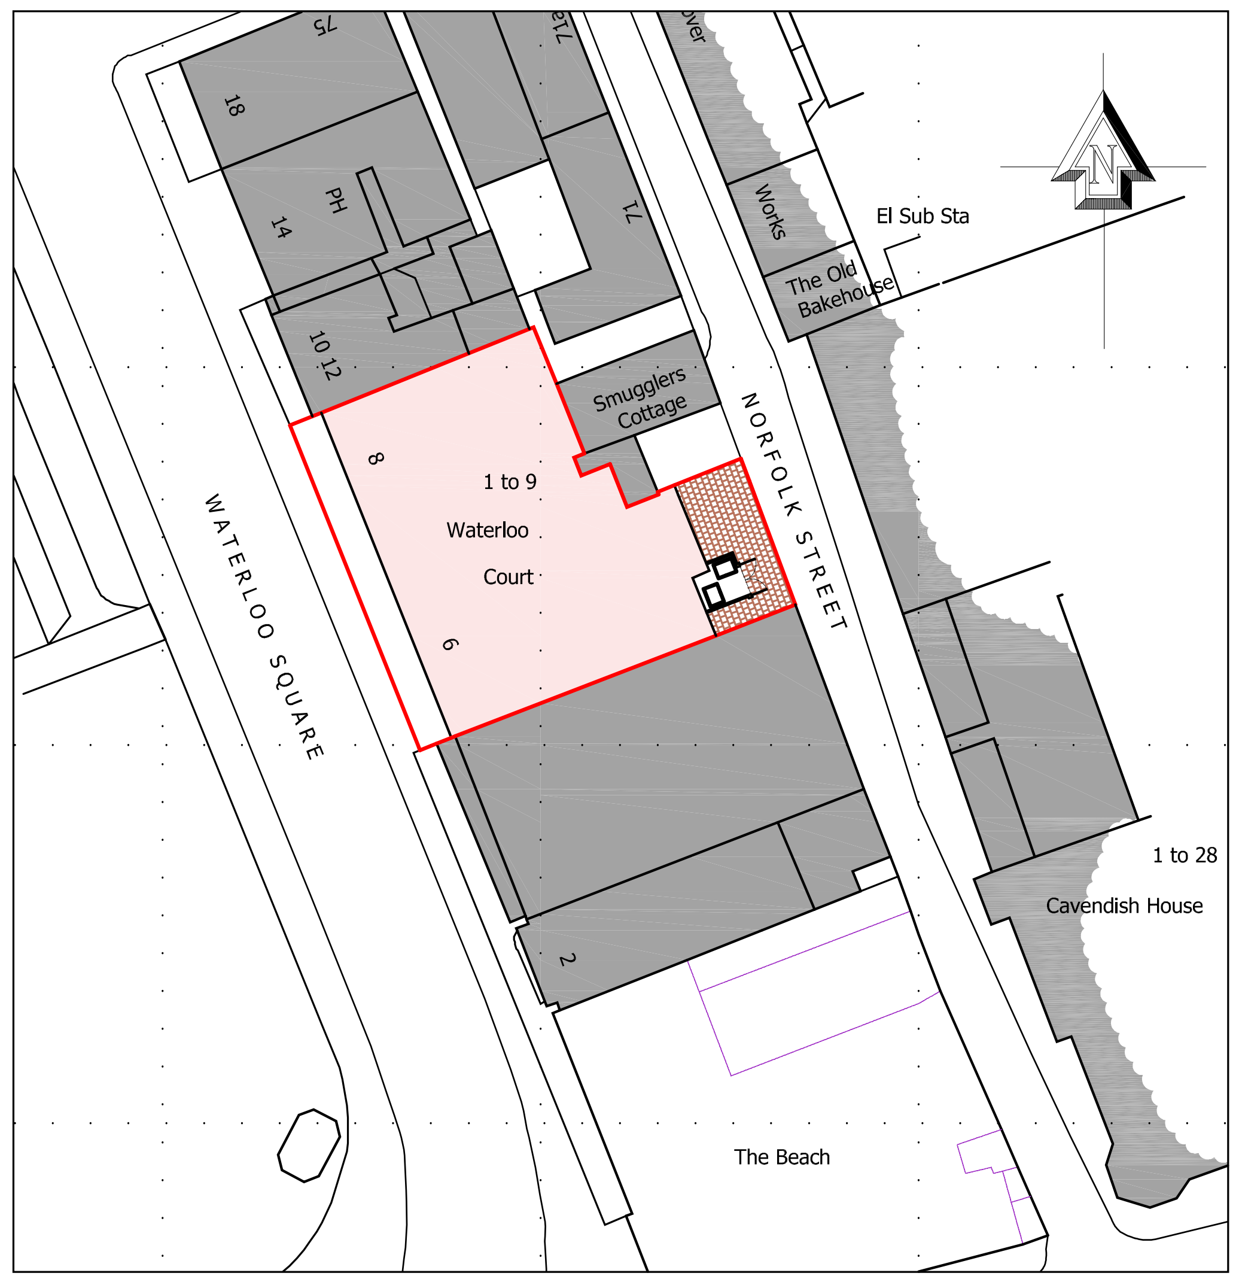

Site Plan

Ordnance Survey (c) Crown Copyright 2018. All rights reserved. Licence number 100022432

01 5 10 15 20 30 40 50
1:500 scale bar (Metres)

This drawing is the copyright of H.J.CONCEPTS LTD and may not be copied, altered or reproduced in any way without their written authority © H J Concepts Limited 2018

Do not scale this drawing. Use written dimensions only. All dimensions shall be checked on site prior to commencement of work.

IF IN DOUBT ASK

DO NOT SCALE: This note may be omitted for **PLANNING PURPOSES ONLY**. Original documents only may be relied upon. Inaccuracies may occur due to printing, scanning and other forms of copying.

This drawing has been produced for **Brooks Brothers** for the works at **6-8 Waterloo Square Bognor Regis PO21 1SU** and is submitted as part of a Planning Application and is not intended for use by any other person or for any other purpose

0 0.5 1.0 1.5 2.0 2.5 3.0
1:100 scale bar (Metres)

REV	DATE	DESCRIPTION	BY
-	17 May 18	Issued in support of CoU Application	

H J CONCEPTS LTD
Suite A Second Floor
Trinity Court 2-4 West Street
Fareham,Hampshire. PO16 0BH
Telephone: 01329 288684, Email: office@hjconcepts.co.uk

CLIENT and PROJECT TITLE
Brooks Brothers Ltd
6-8 Waterloo Square
Bognor Regis PO21 1SU

DRAWING TITLE
Proposed Plans & Elevations
incl Block plan

ENGINEER PH
CHECKED
DATE Apr 18
SCALE 1:100, 500
PROJECT and DRAWING No. 18-1236 — P 02
A1
REVISIONS

ARUN DISTRICT COUNCIL BR/143/18/PL