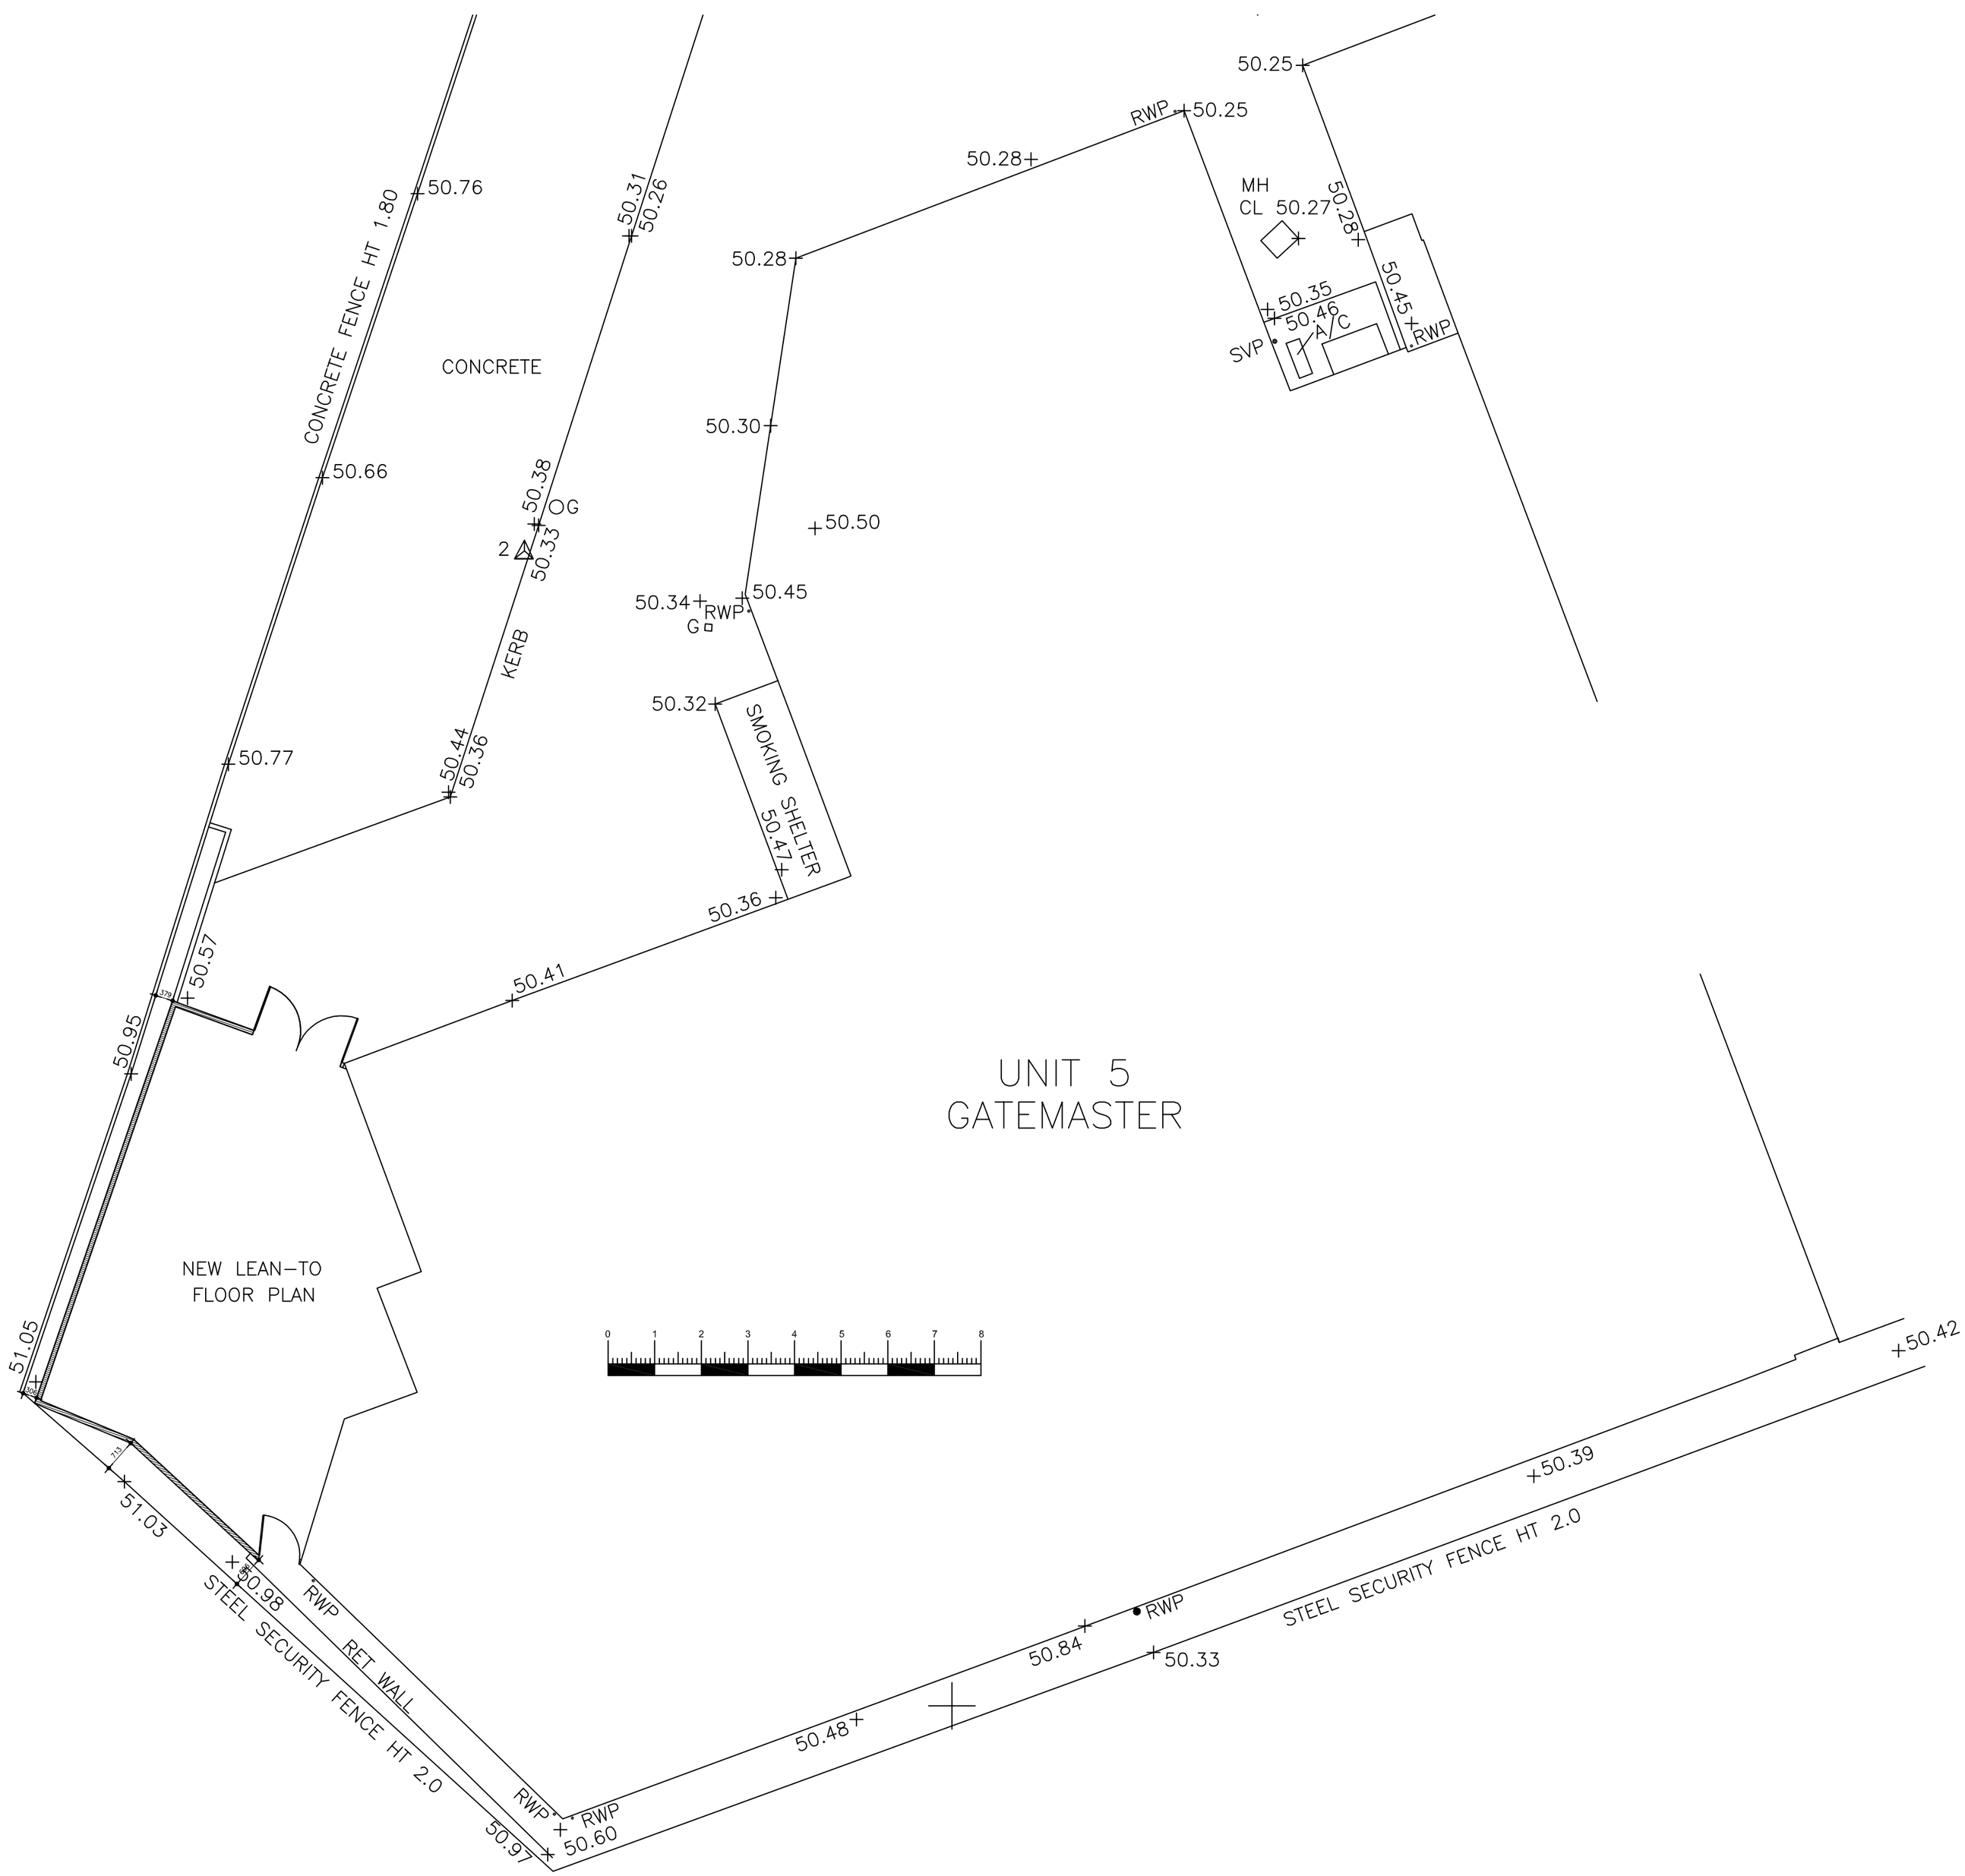


REVISIONS	DATE	INITIAL

HomeZone

Architectural Services
27 The Avenue
Liphook
Hants GU30 7QD

07780 823131

PROJECT
Ground Floor Extension
@ Unit 5 Dickinson Place
Bognor Regis. PO22 9QU

CLIENT
S NAPTHINE

DRAWING
PROPOSED FLOOR PLAN

SCALE	DATE	DRAWN	CHECKED
1:100 @ A2	05/19	gj	

DRAWING NO. 0802 - SK-03 REV -

CAD NO. C:ACTION\HZ\0801\DRAWINGS

ARUN DISTRICT COUNCIL BR/144/19/PL