



Type 328 Type 228 Type 228 Type 328

Front Elevation

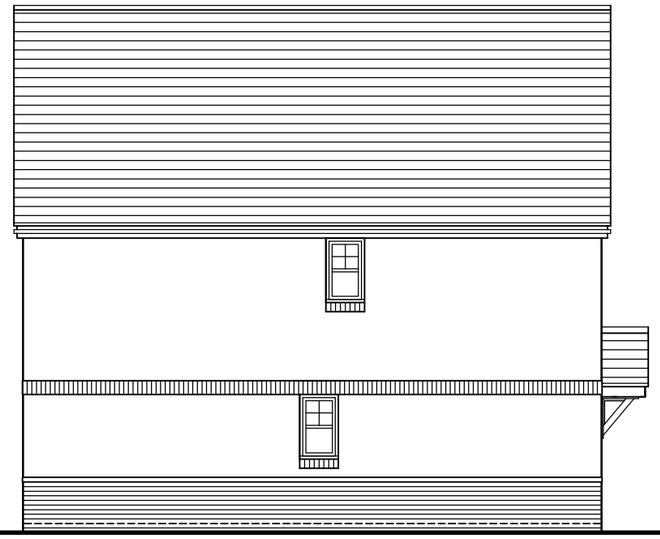


Type 328

Side Elevation

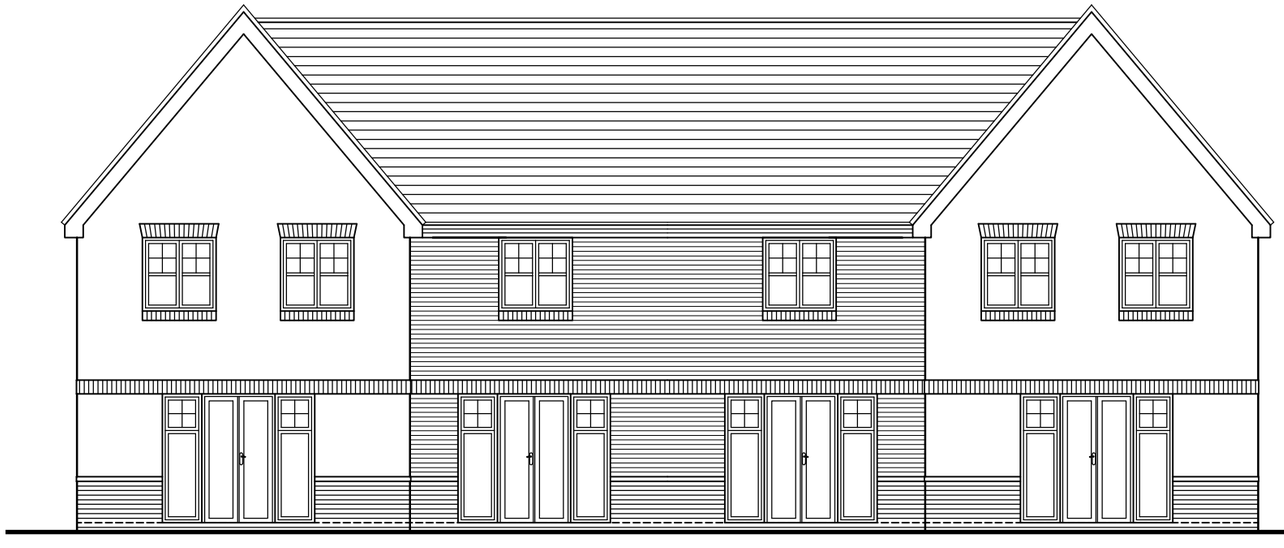

Type 328 Type 228 Type 228 Type 328

Rear Elevation

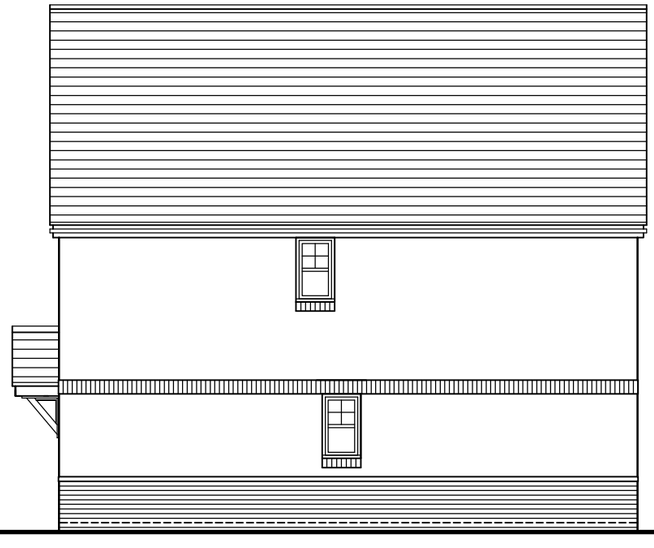

Type 328

Side Elevation

Drawn by : TDT Checked by :SJC

Date: NOVEMBER 2012

This drawing and the works depicted are the copyright of Simon Cooper Associates Ltd. and may not be reproduced or amended except by written permission. No liability will be accepted for amendments made by other persons.

Revisions

Rev	Date	Drawn	Checked
A	08.02.13	TDT	SJC

TOPLIGHTS ADDED TO FRENCH DOORS

B	13.03.13	TDT	SJC

REAR WINDOW STYLE AMENDED

0 1 2 3 4 5

0m 5m

Scale 1:100

Project:

BOGNOR COMMUNITY COLLEGE,
SITE 3, BOGNOR, WEST SUSSEX

Drawing Title:

PLOTS 183-186
ELEVATIONS

Client:

Bellway

Wessex

SIMON COOPER

Simon Cooper Associates Limited
The Post House Kennel Lane Windlesham Surrey GU20 6AA
Telephone 01276 451018 Facsimile 01276 451164
info@simoncooper.net www.simoncooper.net

Drg No: 48-1756-PH3-H-001

Scale @ A3: 1:100 Rev: B



Type 328 Type 228 Type 228 Type 328

First Floor Plan

Type 328 Type 228 Type 228 Type 328

Ground Floor Plan

Drawn by : TDT Checked by :SJC

Date: NOVEMBER 2012

This drawing and the works depicted are the copyright of Simon Cooper Associates Ltd. and may not be reproduced or amended except by written permission. No liability will be accepted for amendments made by other persons.

Revisions

Rev	Date	Drawn	Checked
A	08.02.13	TDT	SJC
DRAWING TITLE CORRECTED			
B	13.03.13	TDT	SJC
REAR WINDOW STYLE AMENDED			

0 1 2 3 4 5

0m 5m

Scale 1:100

Project:

BOGNOR COMMUNITY COLLEGE,
SITE 3, BOGNOR, WEST SUSSEX

Drawing Title:

PLOTS 183-186
FLOOR PLANS

Client:

Bellway
Wessex

SIMON COOPER

Simon Cooper Associates Limited
The Post House Kennel Lane Windlesham Surrey GU20 6AA
Telephone 01276 451018 Facsimile 01276 451164
info@simoncooper.net www.simoncooper.net

Drg No: 48-1756-PH3-H-002

Scale @ A3: 1:100 Rev: B