
Floor plan Unit 24 Arun Business Park

Your Ref: BR/167/14/PL

Scale 1:100

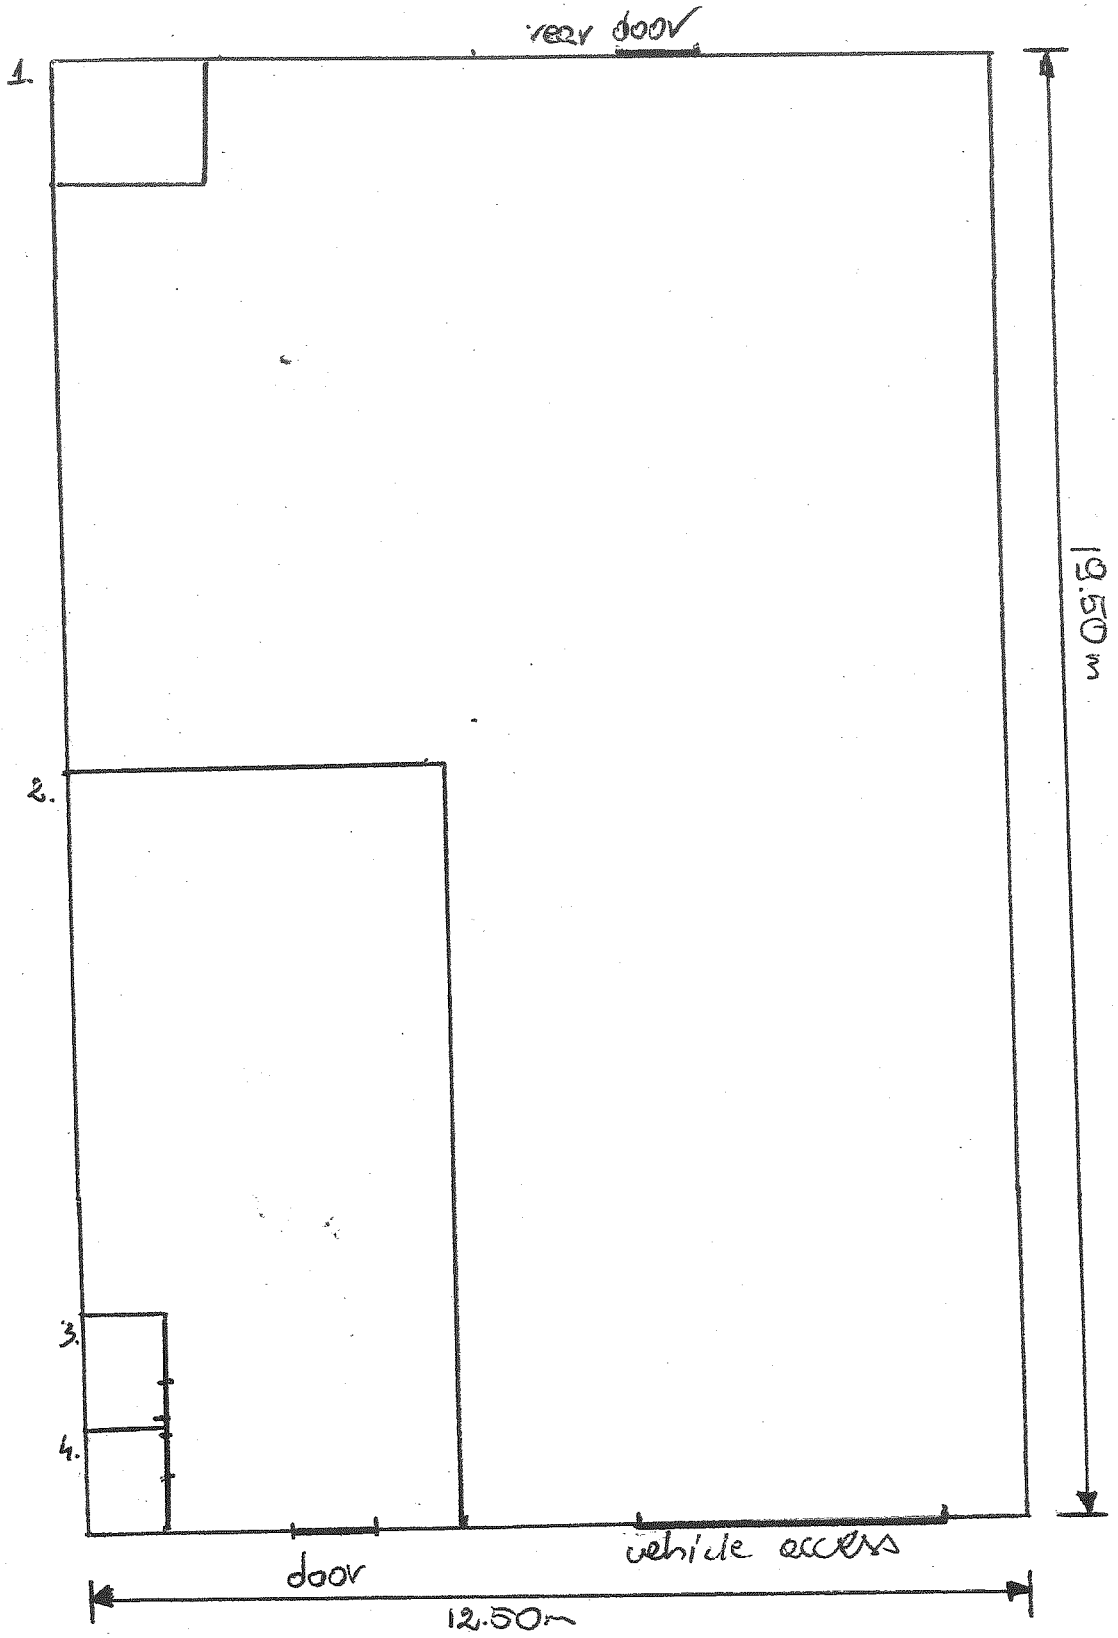

1. storage
2. office
3. kitchen
4. W-C

floor plan existing and proposed (no change)

ARUN DISTRICT COUNCIL BR/167/14/PL