
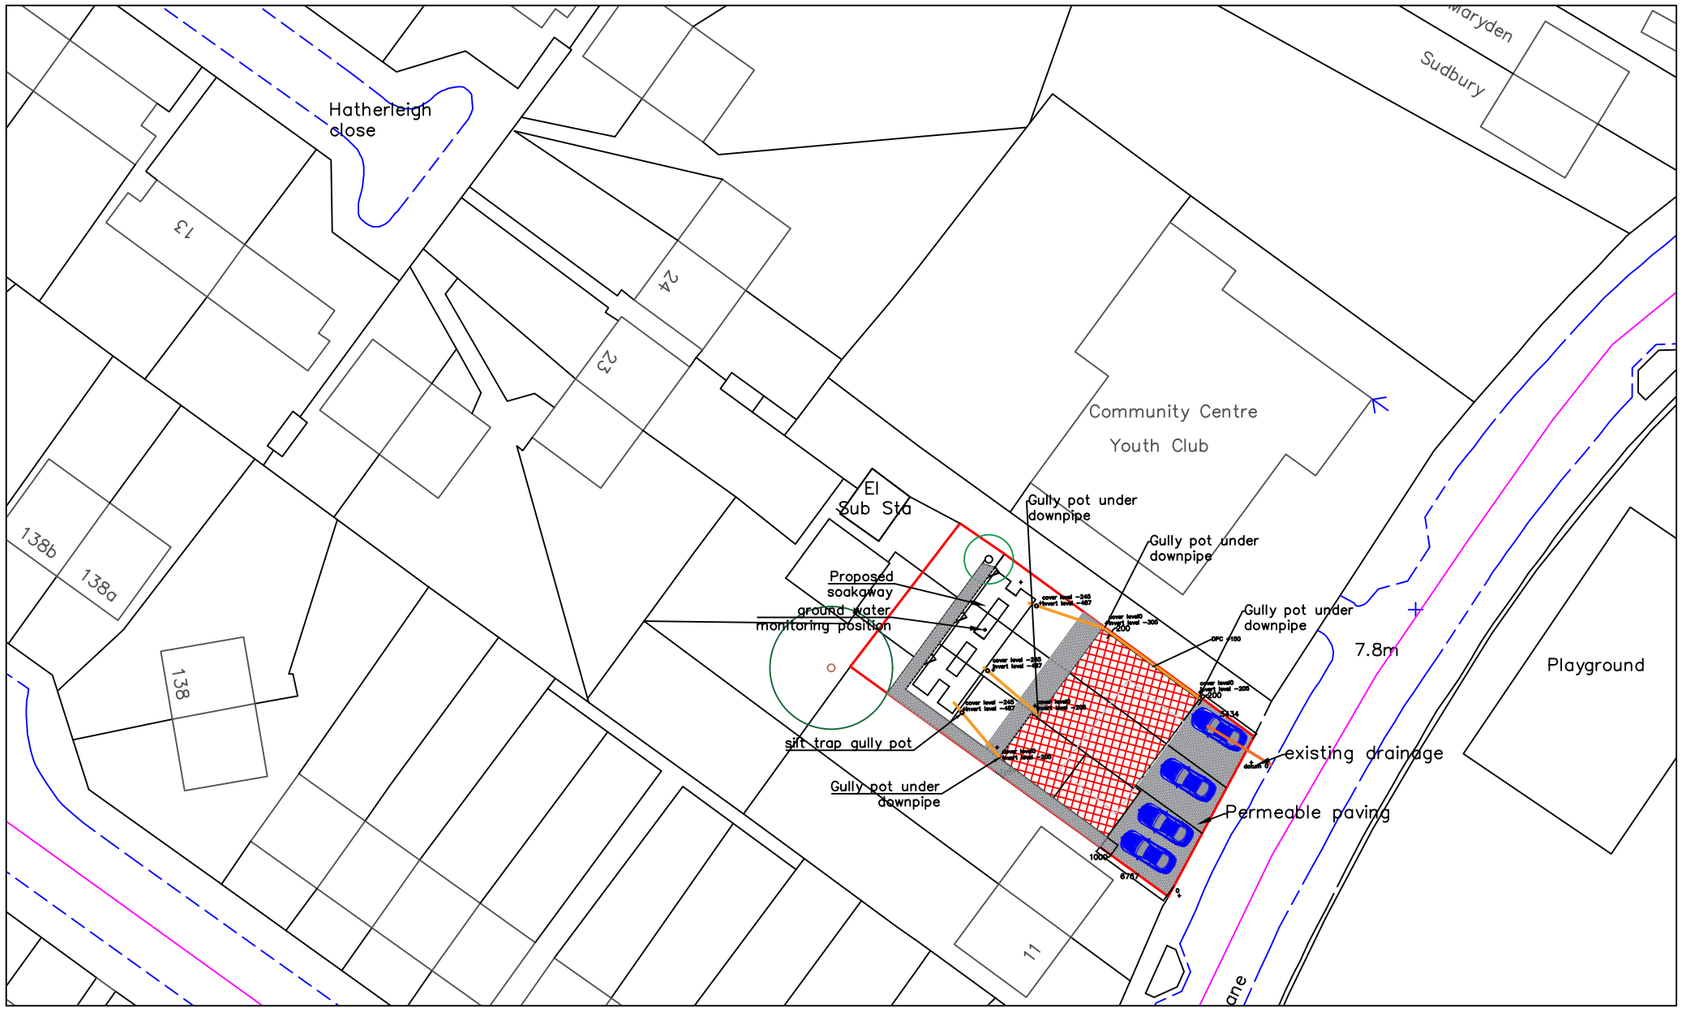


Block Plan 1 : 500

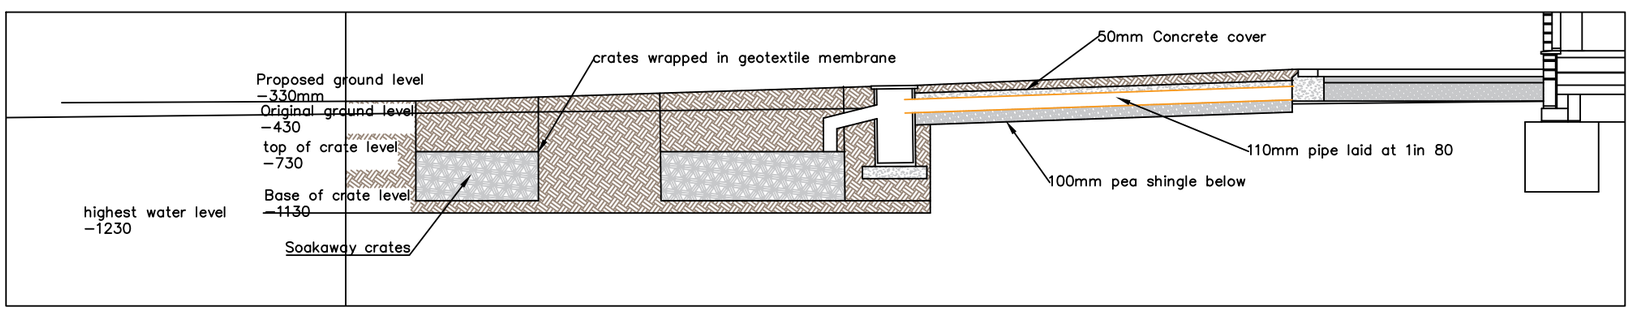

Section 1 : 50

General Notes

Areas of permeable paving

driveway 87 m2
patios 24 m2
pathways 37 m2

paving to be laid as marshalls specification with geotextile membrane below and all infill stone to be no fines.

driveway to be constructed with 250mm base stone completely wrapped in geotextile membrane

No.	Revision/Issue	Date
B	Further drainage details added	13,08,20
A	Surface water drainage added	17,07,20

Firm Name and Address
Orchard Enterprises Southern Ltd
32 Dorset Road
Bognor Regis
West Sussex
PO21 2DU

Tel 01243 868681
Mob 07740 516328

Project Name and Address
site plan at

9 Westloats Lane
Bognor Regis
West Sussex
PO21 5JZ

Project	Sheet
Proposed soakaway Plan	4B
Date: 13th August 2020	
Scale: 1 : 500	