
ARUN DISTRICT COUNCIL BR/194/17/PL

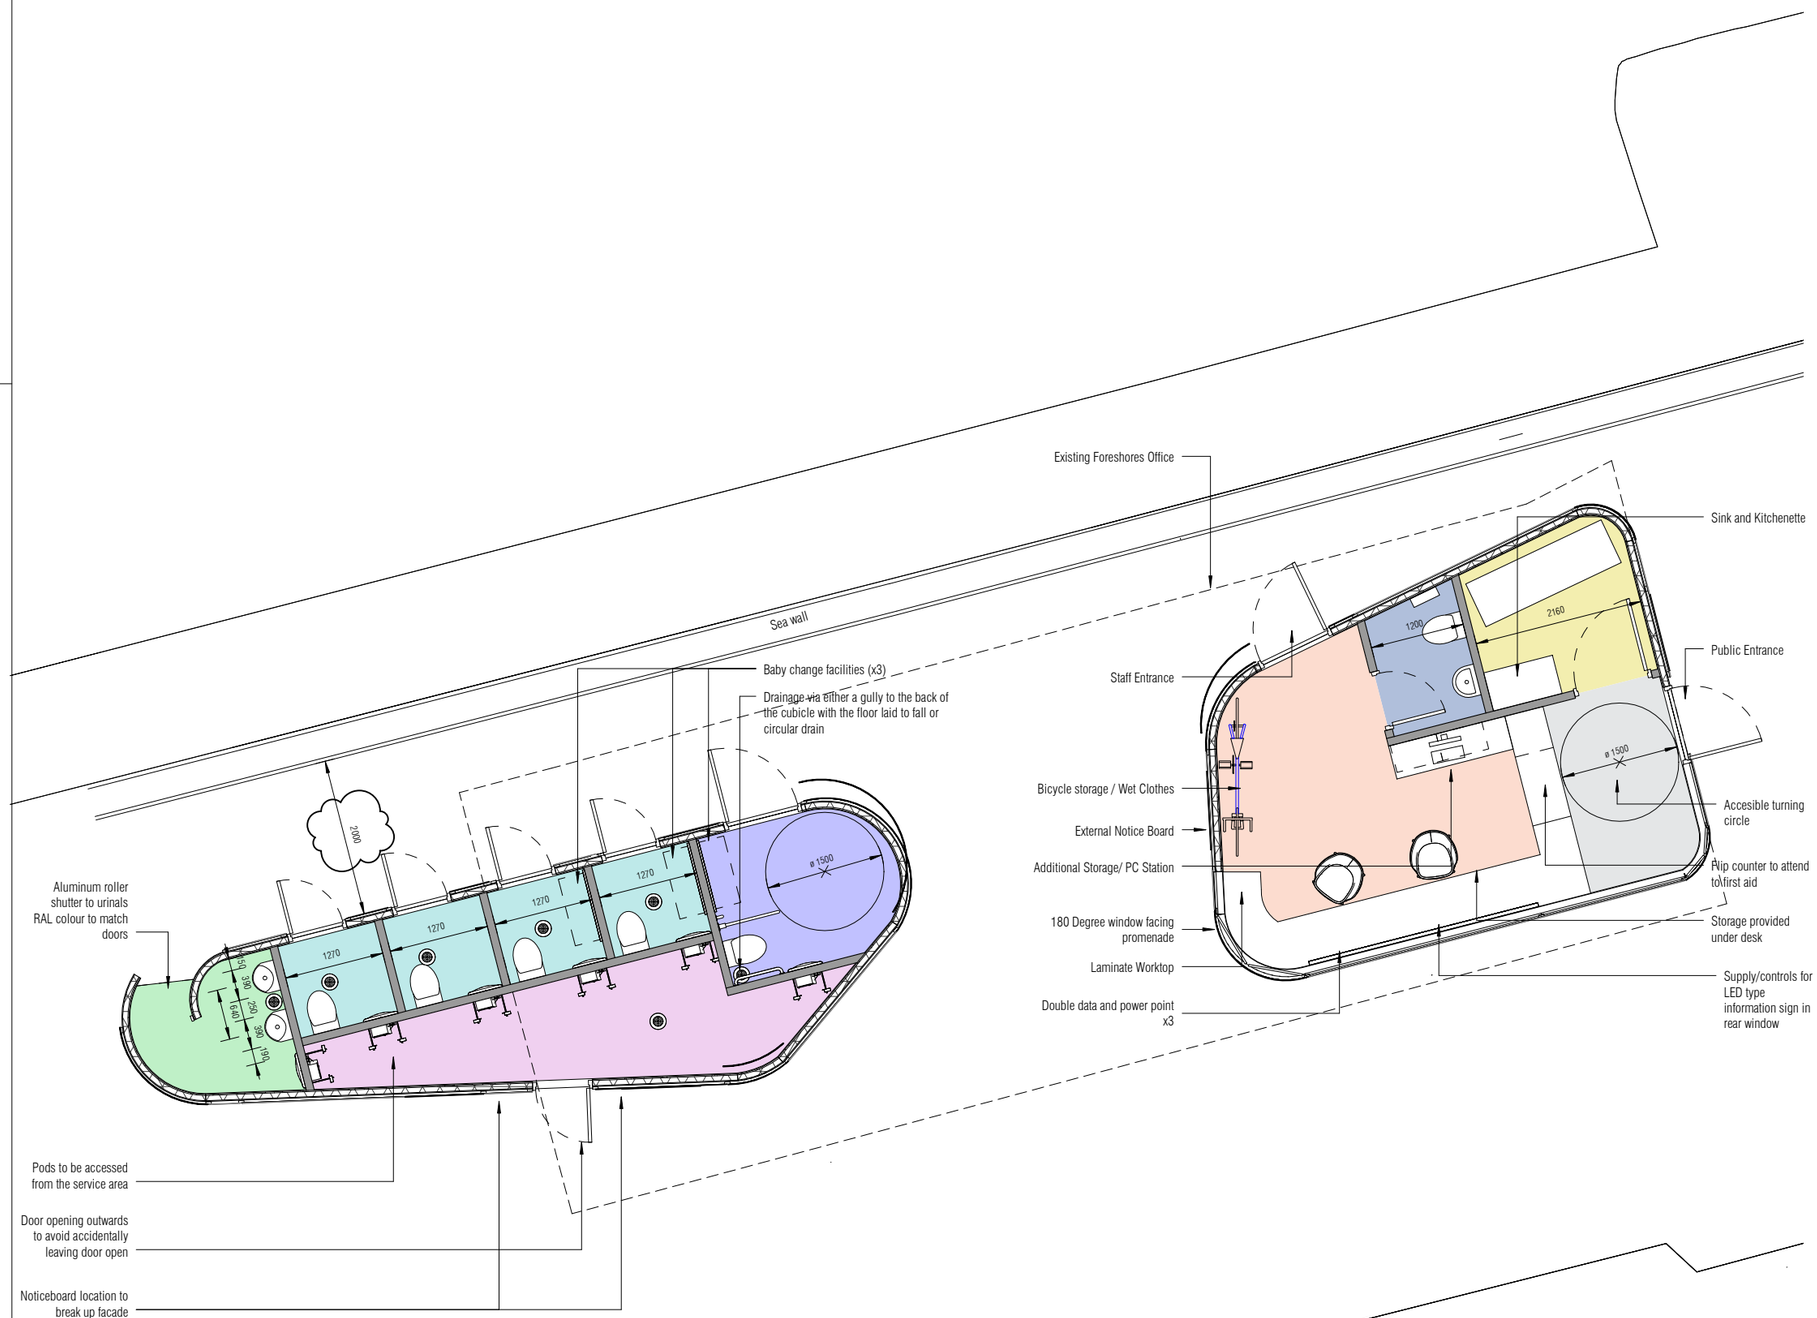

Proposed Floor Plan
1 : 50

0 1 5

N

NOTE

All doors to the WCs will be self-closing

Revision	Date	Description	By/Ch
A	08.09.17	Dimension to sea wall added	

CLIENT

Arun District Council

SPACE PLACE
ARCHITECTURE FOR HUMAN BEINGS
LONDON MANCHESTER GLASGOW TOTNES

SP ARCHITECTS
THE CORNERHOUSE
91-93 FARRINGDON ROAD
LONDON
EC1M 3LN

T +44 (0)207 831 8877
E answers@space-place.com
W www.space-place.com

STATUS Project Status

PROJECT

Bognor Seafront Vision

DRAWING

Proposed Floor Plan

SCALE 1 : 50 **SHEET SIZE** A2 **DRAWN BY** RC **CHECKED BY** Nic **DATE** 30/06/17

PROJECT NO.	DRAWING NO.	REVISION
3496	(08) 103	A

This drawing must not be reproduced in whole or part without written consent. Do not scale this drawing. All dimensions in millimetres. Written dimensions to be checked on site. Electronic issue to be confirmed by paper copy only. ©SPACE + PLACE. All Rights Reserved.