

	Revision	Date	By	Chk.
--	First Issue	24.05.19	ZE	TG
A	Updates to sheet set up	19.06.19	TG	-

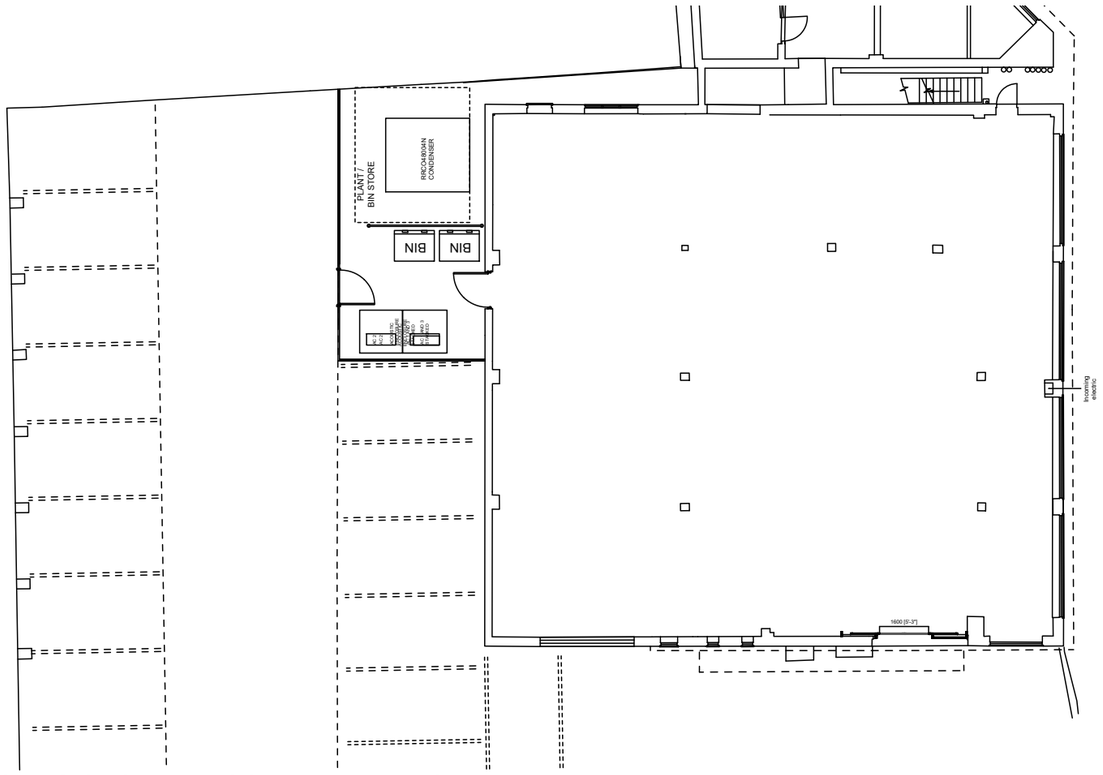

EXISTING GROUND FLOOR PLAN 1:200 @ A3

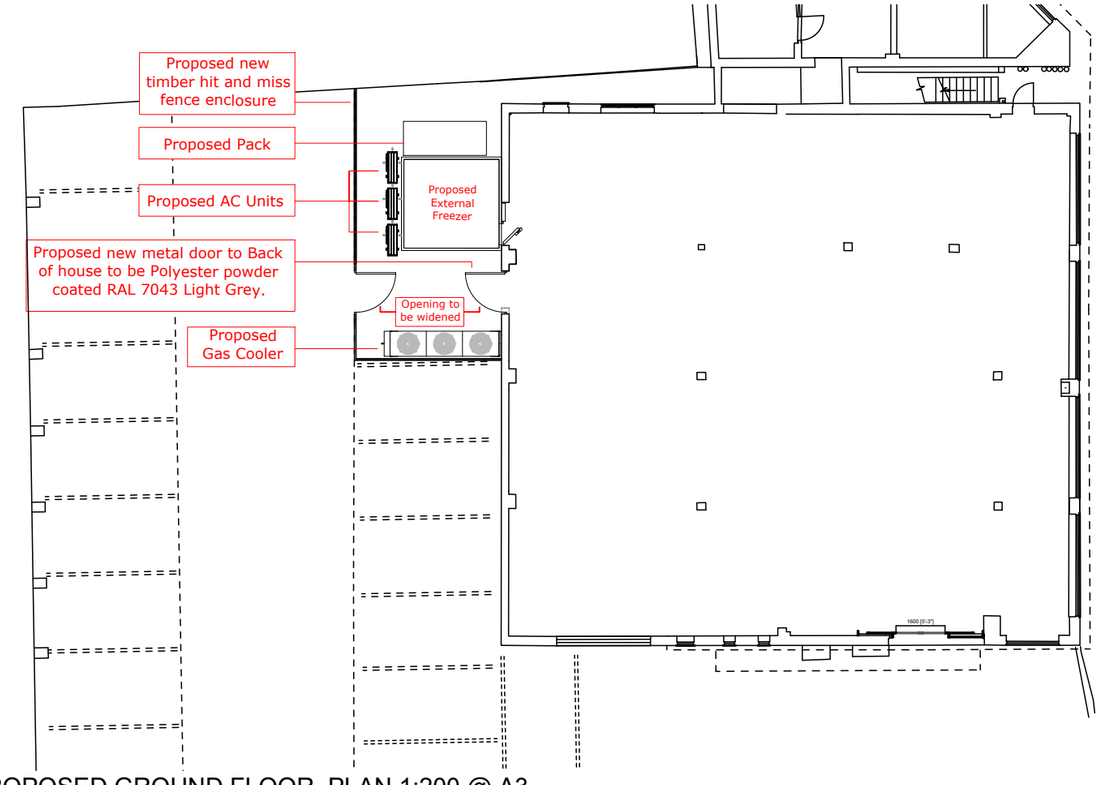

0 4 8 12 16 20m

SCALE 1:200 @ A3

PROPOSED GROUND FLOOR PLAN 1:200 @ A3

RPM
Feasibility Consultants

Client

Status PLANNING

Drawn by	Checked by	Date	Scale
ZE	TG	24.05.2019	As Specified

Job

33 CHICHESTER ROAD
BOGNOR REGIS
WEST SUSSEX PO21 2XH

Drawing

EXISTING AND PROPOSED
GROUND FLOOR PLAN

Co-operative Proj No.	RPM Job No.	Drawing No.	Rev.
TBC	CO1271	P-110	A

The content of this drawing is the property of RPM Consult and may not be copied in whole or part without formal consent.