
	Revision	Date	By	Chk.
--	First Issue	24.05.19	ZE	TG
A	Updated notes	19.06.19	TG	



EXISTING SOUTH WEST ELEVATION 1:100 @ A3

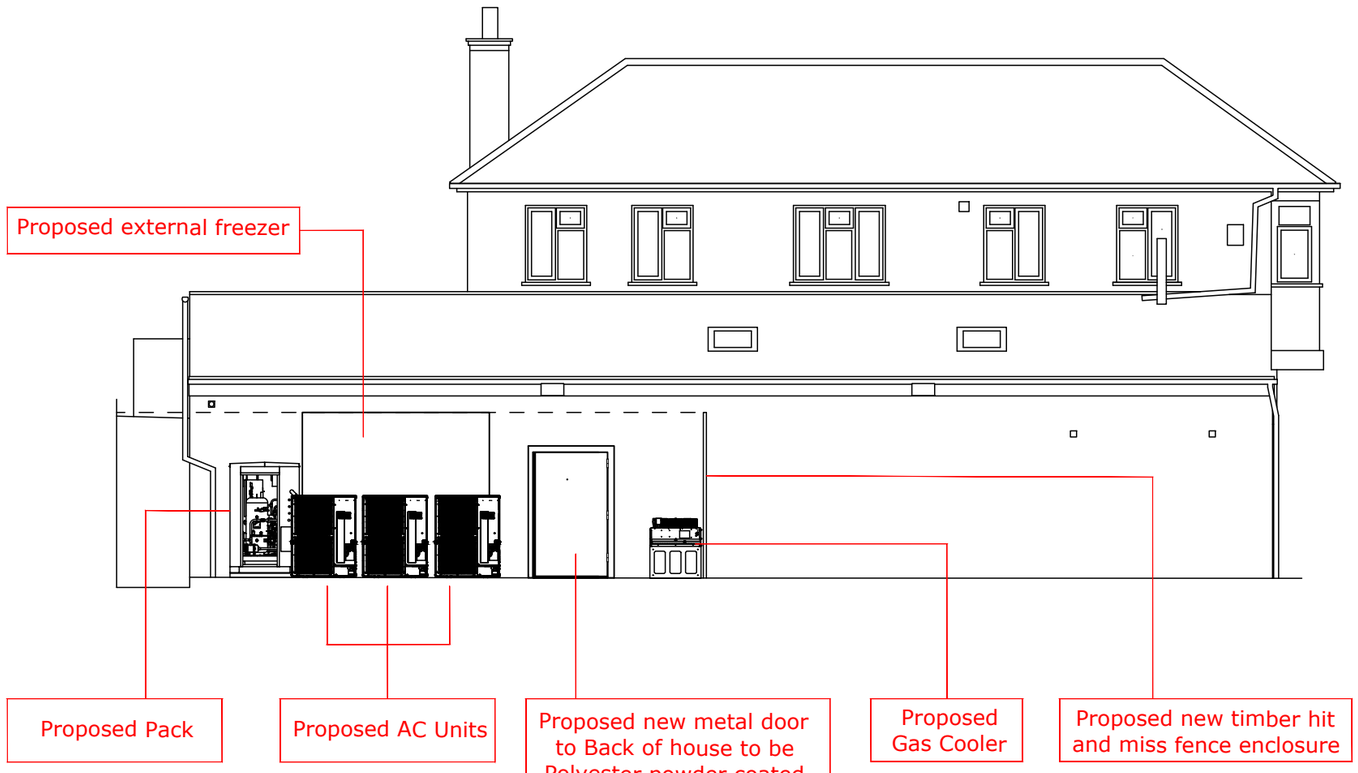

PROPOSED SOUTH WEST ELEVATION 1:100 @ A3

0 2 4 6 8 10m

SCALE 1:100 @ A3

RPM
Feasibility Consultants
paolo.tabasso@rpmconsult.com

Client

Status: PLANNING

Drawn by	Checked by	Date	Scale
ZE	TG	24.05.2019	As Specified

Job
33 CHICHESTER ROAD
BOGNOR REGIS
WEST SUSSEX PO21 2XH

Drawing
EXISTING AND PROPOSED
SOUTH WEST ELEVATION

Co-operative Proj No.	RPM Job No.	Drawing No.	Rev.
TBC	CO1271	P-210	A

The content of this drawing is the property of RPM Consult and may not be copied in whole or part without formal consent.