

	Revision	Date	By	Chk.
--	First Issue	24.05.19	ZE	TG
A	Land ownership updated	19.06.19	TG	-

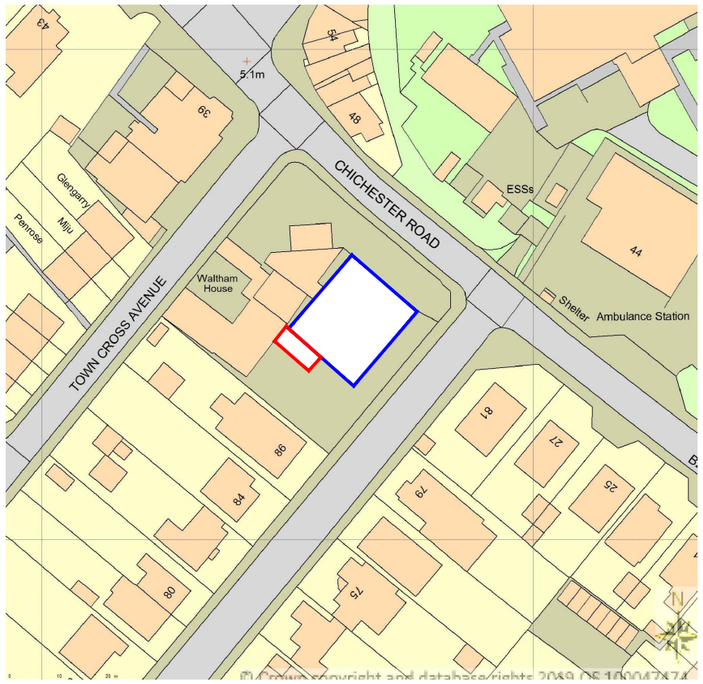

LOCATION PLAN 1:1250 @ A3

0 10 20 30 40 50 60 70 80 90 100m

SCALE 1:1250 @ A3

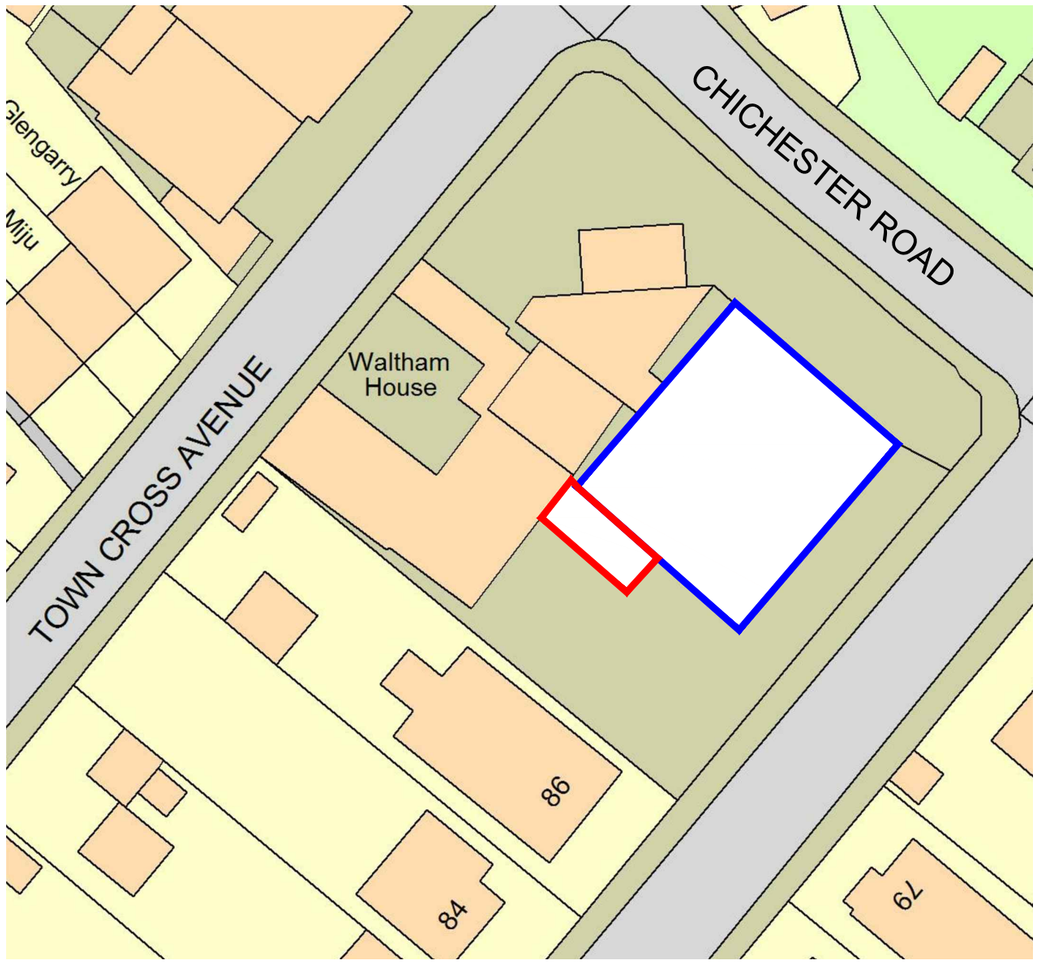

PROPOSED BLOCK PLAN 1:500 @ A3

0 10 20 30 40 50m

SCALE 1:500 @ A3

RPM
Feasibility Consultants

Client

Status: PLANNING

Drawn by	Checked by	Date	Scale
ZE	TG	24.05.2019	As Specified

Job

33 CHICHESTER ROAD
BOGNOR REGIS
WEST SUSSEX PO21 2XH

Drawing

BLOCK AND SITE PLAN

Co-operative Proj No.	RPM Job No.	Drawing No.	Rev.
TBC	CO1271	P-100	A

The content of this drawing is the property of RPM Consult and may not be copied in whole or part without formal consent.