Print size A1





FASCIA SIGN LAYOUT
SCALE 1:50

Fascia sign to be formed in a vinyl wrap adhered directly over a powder coated steel structure, with no external illumination to lettering, writing to be BLUE 30BB32/115 and background to be CREAM 40Y75/084. Horizontal lines represent Timber Cladding finished in BLUE 30BB32/115










EXISTING LAUNDRY WITH LINEN STORAGE AND FOLDING FACILITIES, OFFICES WITH TEA SPACE AND TOILETS

SCALE 1:100

STEEL ROLLER SHUTTER

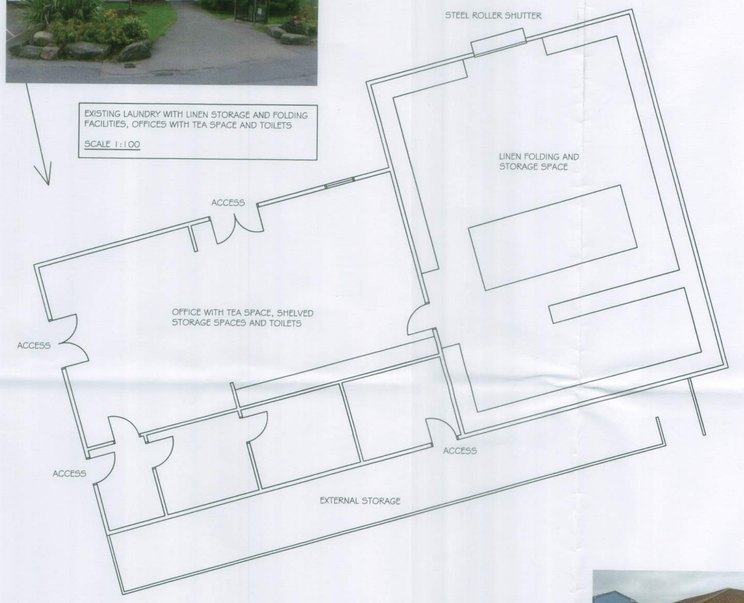







EXISTING MATERIALS AND FINISHES

ROOF - Decra texture profiled metal sheeting
WALLS - Timber frame with panel and horizontal cladding
FLOOR - Ground beanng Concrete
WINDOW & DOORS - Painted Timber and White UPVc

PROPOSED EXTENSION MATERIALS AND FINISHES
ROOF - Flat GRP in Dark Lead Grey Colour
WALLS - None*
FLOOR - Ground Beanng Concrete
WINDOWS & DOORS - Powder Coated Aluminium Glazed

*Existing Structure will be retained with Horizontal Timber Cladding added over some walls local to the extension.

IMAGES IDENTIFY IDENTICAL RECEPTION BUILDING INTERAL AND EXTERNAL FINISHES, WHICH WAS COMPLETED AT BUTLINS MINEHEAD RESORT IN 2015



FRONT ELEVATION AT MINEHEAD RESORT


RECEPTION DESK AT MINEHEAD RESORT


PUBLIC RECEPTION AREA AT MINEHEAD RESORT


PAMPHLET HOLDER AT MINEHEAD RESORT


KITCHEN SPACE AT MINEHEAD RESORT

Please consider the environment before printing

Print size A1

IMPORTANT NOTICE

This Drawing remains at all times in the copyright of The Inspired Partnership Limited. This drawing shall not be altered or copied in whole or in part without their prior written consent

THIS DRAWING HAS BEEN PREPARED FROM SITE SURVEY INFORMATION TAKEN BY OTHERS

Contractors must check ALL dimensions on site. Only figured dimensions are to be worked from. Discrepancies must be reported immediately to the client before proceeding. Neither IPL nor the client accepts responsibility for works undertaken or materials purchased without accurate site assessment and specific measurement

Where this drawing is used for TENDERING purposes all tendering contractors must undertake site inspection and avail themselves of site conditions, and any discrepancies between a Survey or a Proposal and a Site must be reported immediately to the client and qualified clearly and concisely within any subsequent tendering return.

- ☐ AS BUILT DRAWING
- ☐ DISCUSSION PURPOSES
- ☐ SURVEY
- ☐ CONSTRUCTION ISSUE
- ☐ TENDER ISSUE
- ☒ BUILDING REGULATIONS
- ☒ LPA SUBMISSION
- ☐ LPA PRE-APP DRAWING
- ☐ FEASIBILITY DRAWING
- ☐ CLIENT APPROVAL
- ☐ REVISION

Rev	Date	Description

Project:
NEW GOLD RECEPTION

Client:
BUTLINS BOGNOR REGIS
UPPER BOGNOR ROAD
BOGNOR REGIS
WEST SUSSEX
PO21 1JJ

INSPIRED PARTNERSHIP LIMITED

Drawn:	JD	Approved:	SEPT 15
Sheet Size:	A1	Scale:	1:100 @ A1

Sheet Description:
EXISTING & PROPOSED FLOOR PLANS AND PHOTOS

Sheet Number:	Rev:
IPL_2015_172_602	01-WIP

Print size A1

ARUN DISTRICT COUNCIL BR/206/15/PL