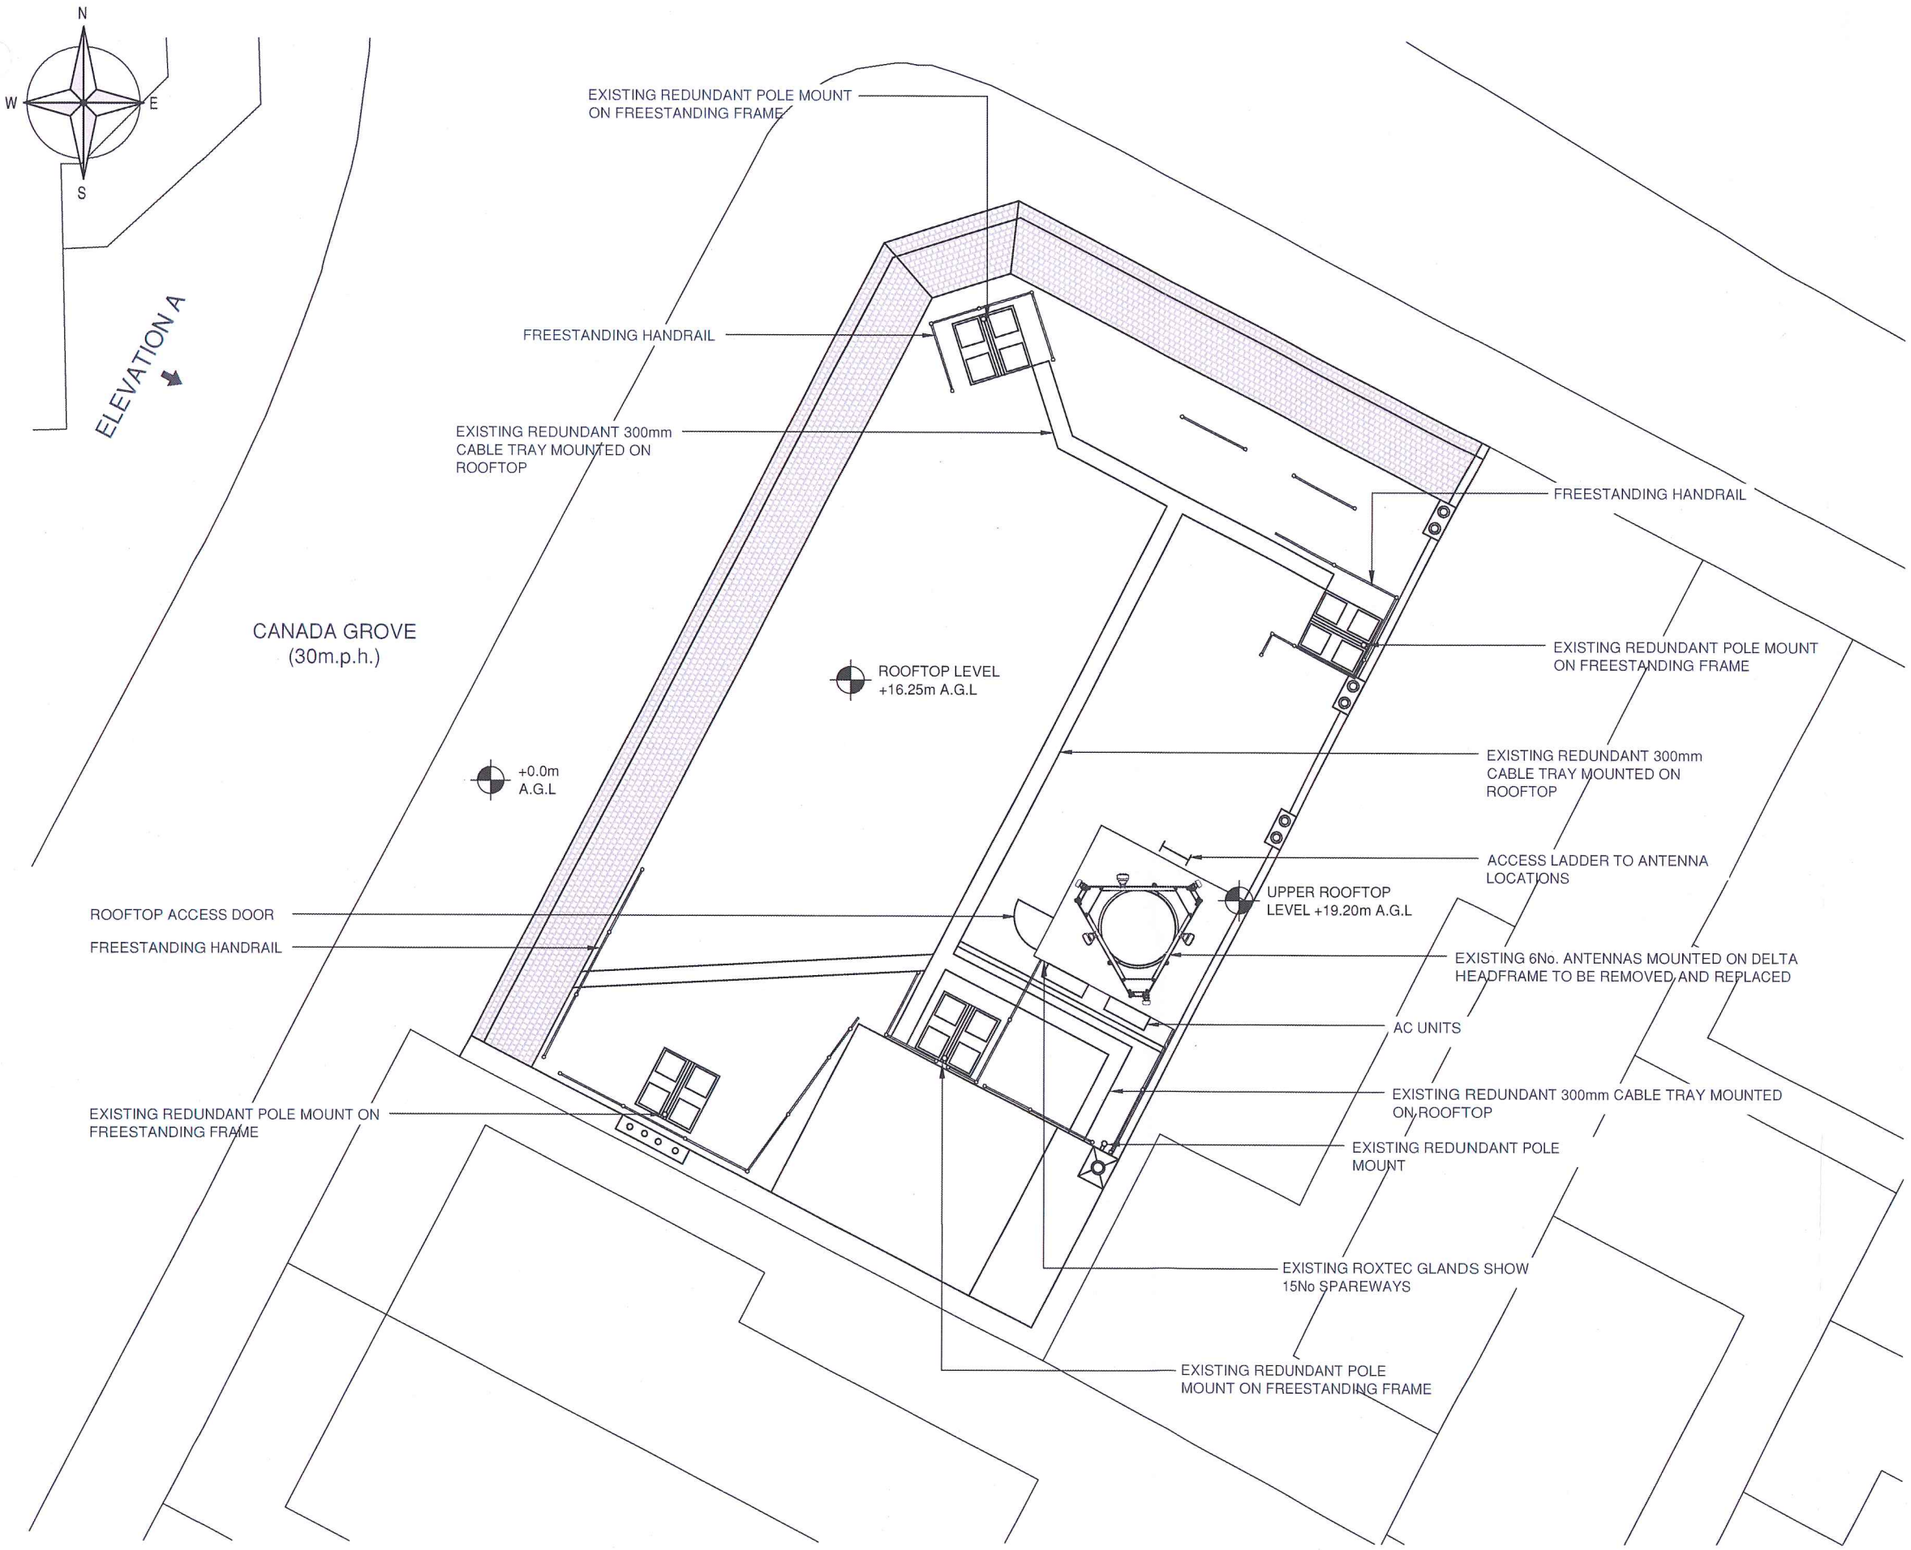

EXISTING SITE PLAN

(1:150)

ALL DIMENSIONS ARE IN mm UNLESS NOTED OTHERWISE

NGR	E: 493380 N: 99320
CONCESSION REQUIRED	NO

NOTES:
1) ALL DIMENSIONS ARE IN MM UNLESS NOTES OTHERWISE.
2) DRAWINGS TO BE READ IN CONJUNCTION WITH SITE SURVEY FORM.
3) PRIOR TO BUILD, CONTRACTOR MUST ENSURE INFORMATION SHOWN ON DRAWINGS IS TO THE LATEST SITE CONFIRMATION FORM (SCF). SHOULD ANY CONFLICT ARISE, THEN CONTACT THE DESIGN CONSULTANT IMMEDIATELY.
4) SITE IS TO BE PROVIDED WITH ADEQUATE SAFETY SIGNAGE IN ACCORDANCE WITH TELEFONICA UK STANDARD DETAIL DRAWING 9391/A

Rev	Modification	By	Ch	Ap	Date
A	FIRST ISSUE	MF	RWB	RWB	03.08.15

DALY INTERNATIONAL

O2 CTIL

Cell Name	Opt.
THE DEPOSITORY	A

Cell ID No's

CTIL	TEF	VF
120717	136	95164

Site Address / Contact Details

THE DEPOSITORY
CANADA GROVE
BOGNOR REGIS
WEST SUSSEX
PO21 1DW

Drawing Title:	EXISTING SITE PLAN
Purpose of Issue:	**PLANNING**
Drawing Number:	200

Surveyed By:	RWB	Scale: 1:150	Issue: A
Drawn: MF	Date: 03.08.15	Checked: RWB	Date: 03.08.15

A3

ARUN DISTRICT COUNCIL BR/210/15/TEL