BDP SHALL HAVE NO RESPONSIBILITY FOR ANY USE MADE OF THIS DOCUMENT OTHER THAN FOR THAT WHICH IT WAS PREPARED AND ISSUED.

ALL DIMENSIONS SHOULD BE CHECKED ON SITE.

SCALING FOR PLANNING PURPOSES ONLY

ANY DRAWING ERRORS OR DIVERGENCES SHOULD BE BROUGHT TO THE ATTENTION OF BDP AT THE ADDRESS SHOWN BELOW.

NOTES

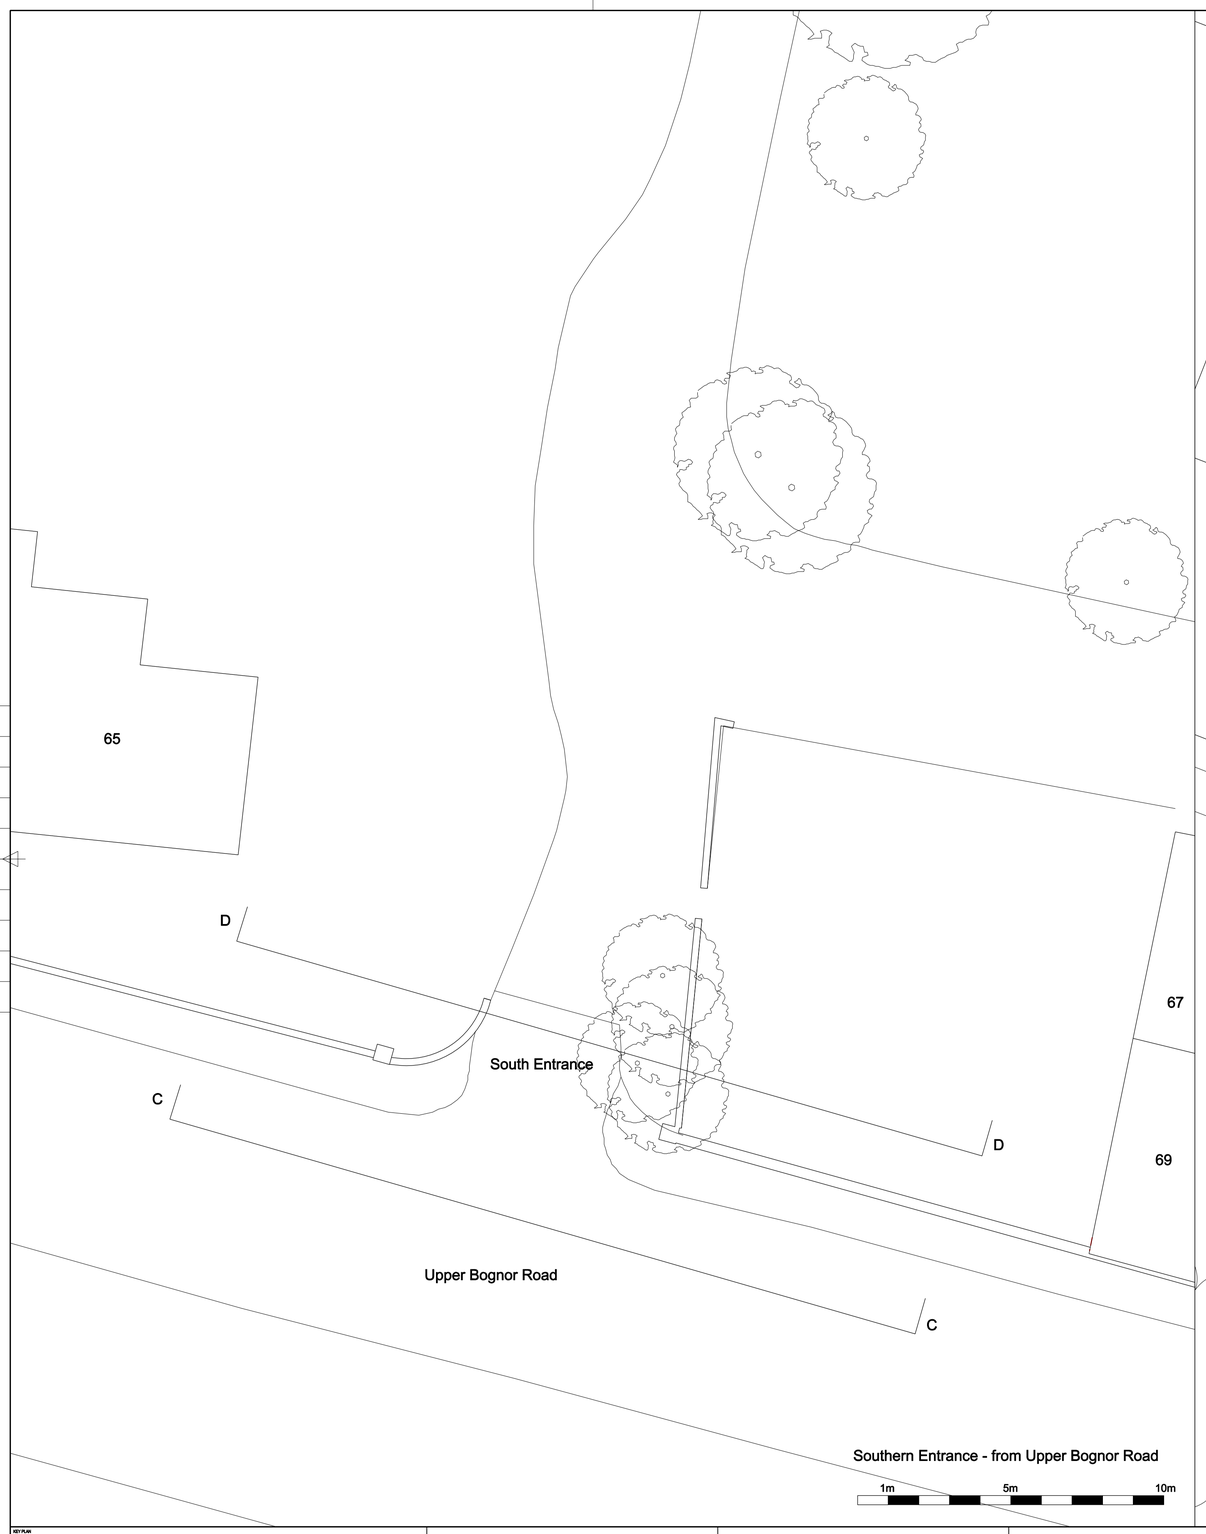

KEY PLAN

N

REVISION / DESCRIPTION	DRAWN	CHECKED	DATE
- Planning Submission	DF	KJT	03/08/10
FIRST ISSUE			

CLIENT

University of Chichester

16 Brewhouse Yard
Clerkenwell
London EC1V 4LJ
United Kingdom
T +44 (0)20 7812 8000
F +44 (0)20 7812 8399
www.bdp.com

BDP.

PROJECT TITLE
University of Chichester
Bognor Regis
Phase 1: Landscape Works

DRAWING TITLE
Site Plan Existing
Access Road

SCALE 1:100 @A1 @A3

DATE 18/06/10

PROJECT NUMBER P2003409

DRAWING No. (90)A004_Z5

REVISION -

ARUN DISTRICT COUNCIL BR/227/10/
STILLS