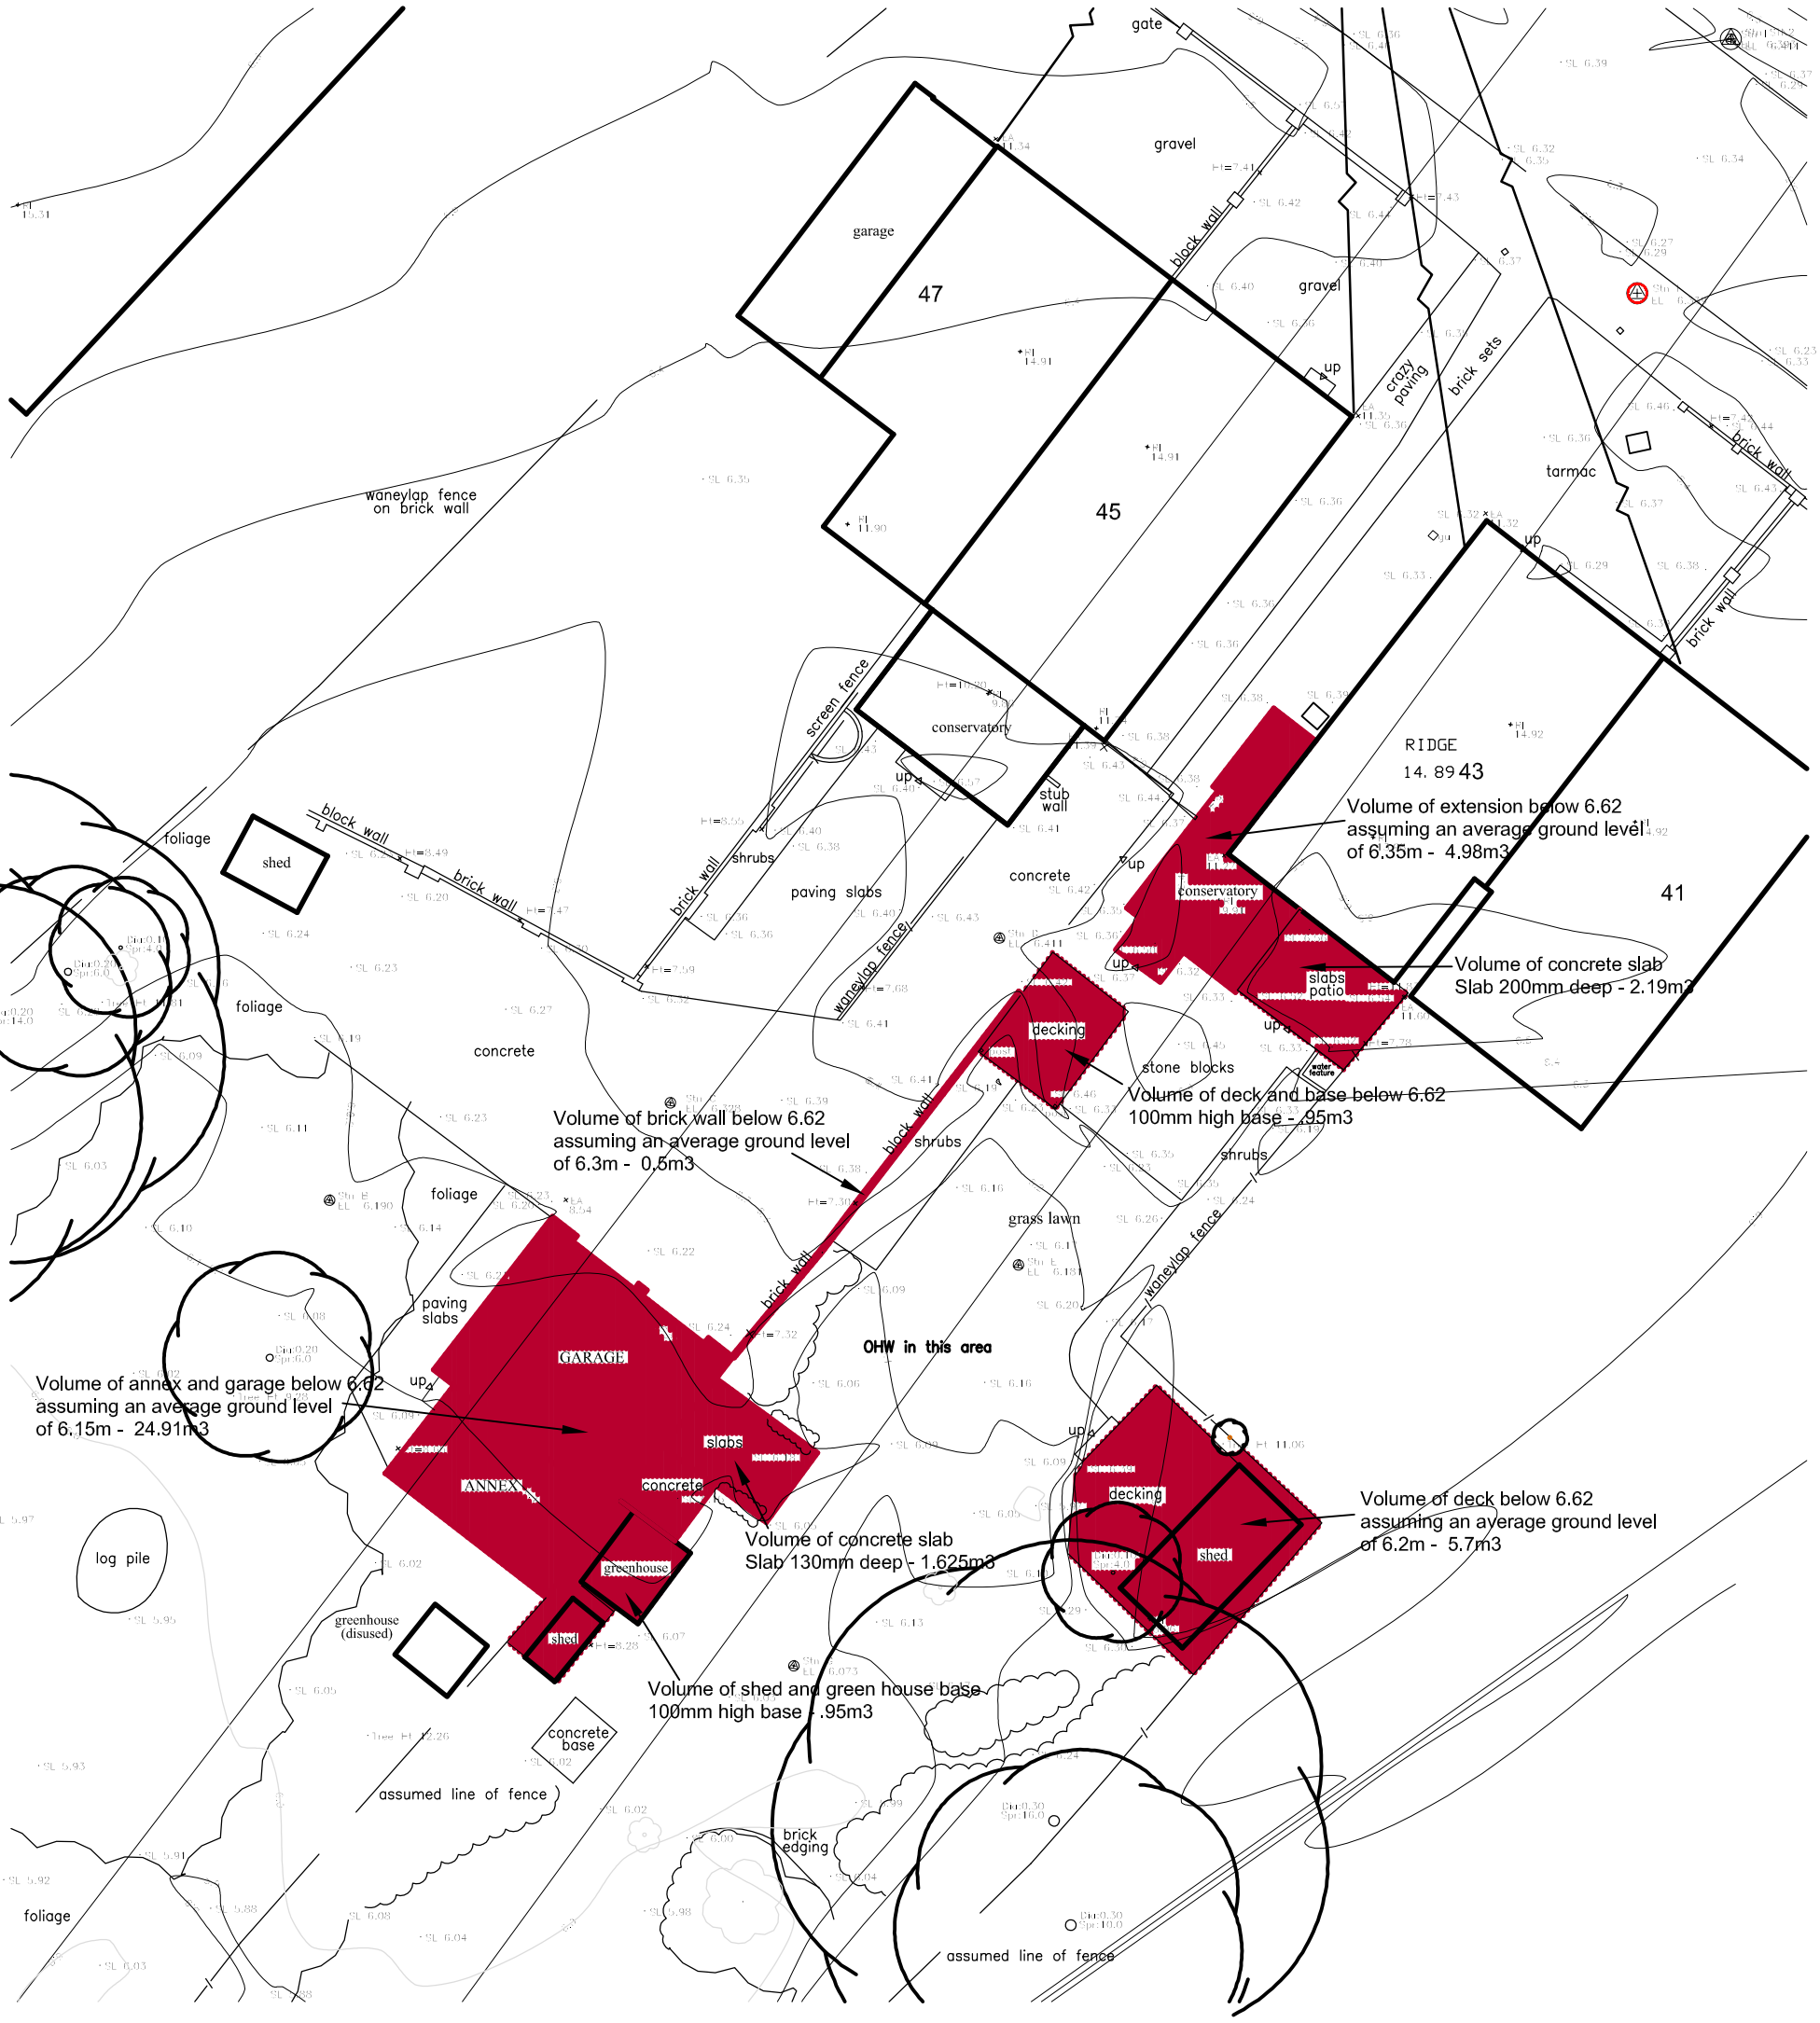


Part Site Plan

Showing volumes of structures being removed below flood level (6.62m)

Total volume of structures to be removed = 41.8m3

0m 2m 4m 6m 8m 10m

scale 1:200 @ A3