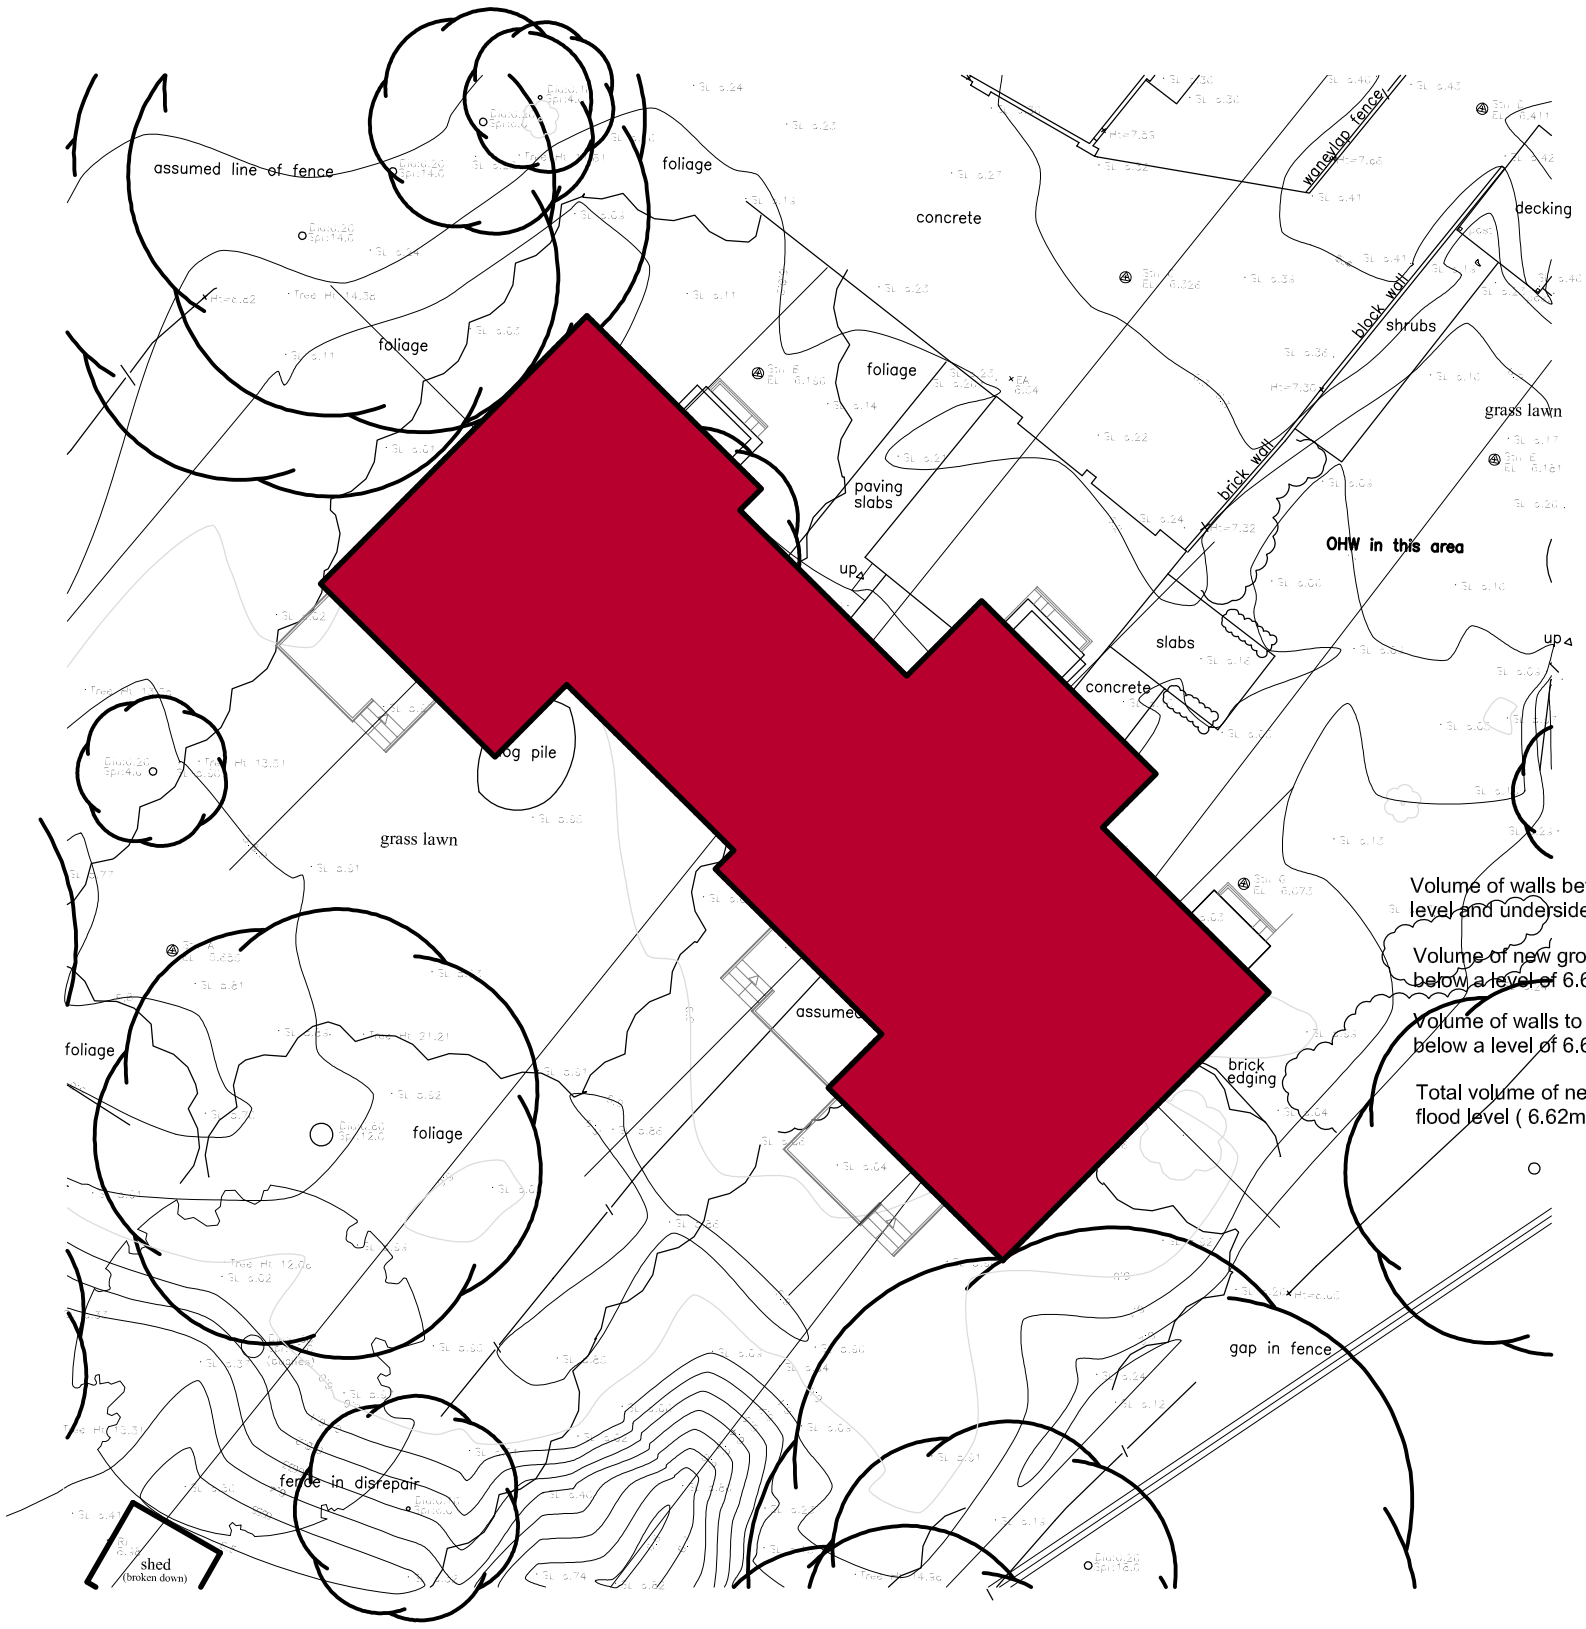


Volume of walls between ground level and underside of ground floor = 12m3

Volume of new ground floor structure below a level of 6.62 = 38.4m3

Volume of walls to detached garage below a level of 6.62 = 1.7m3

Total volume of new structure below flood level ( 6.62m) = 52.1m3

# Part Site Plan

Showing volume of new structure below below flood level ( 6.62m)

0m 2m 4m 6m 8m 10m

scale 1:200 @ A3