
ARUN DISTRICT COUNCIL BR/235/18/DOC

This drawing is the copyright of LMA Architects and may not be copied or reproduced without permission.
LMA Architects does not accept responsibility for errors made by others in scaling from this drawing. All construction information should be taken from figured dimensions only. If in doubt refer to LMA Architects. Dimensions for fixed items to be checked on site prior to manufacture.

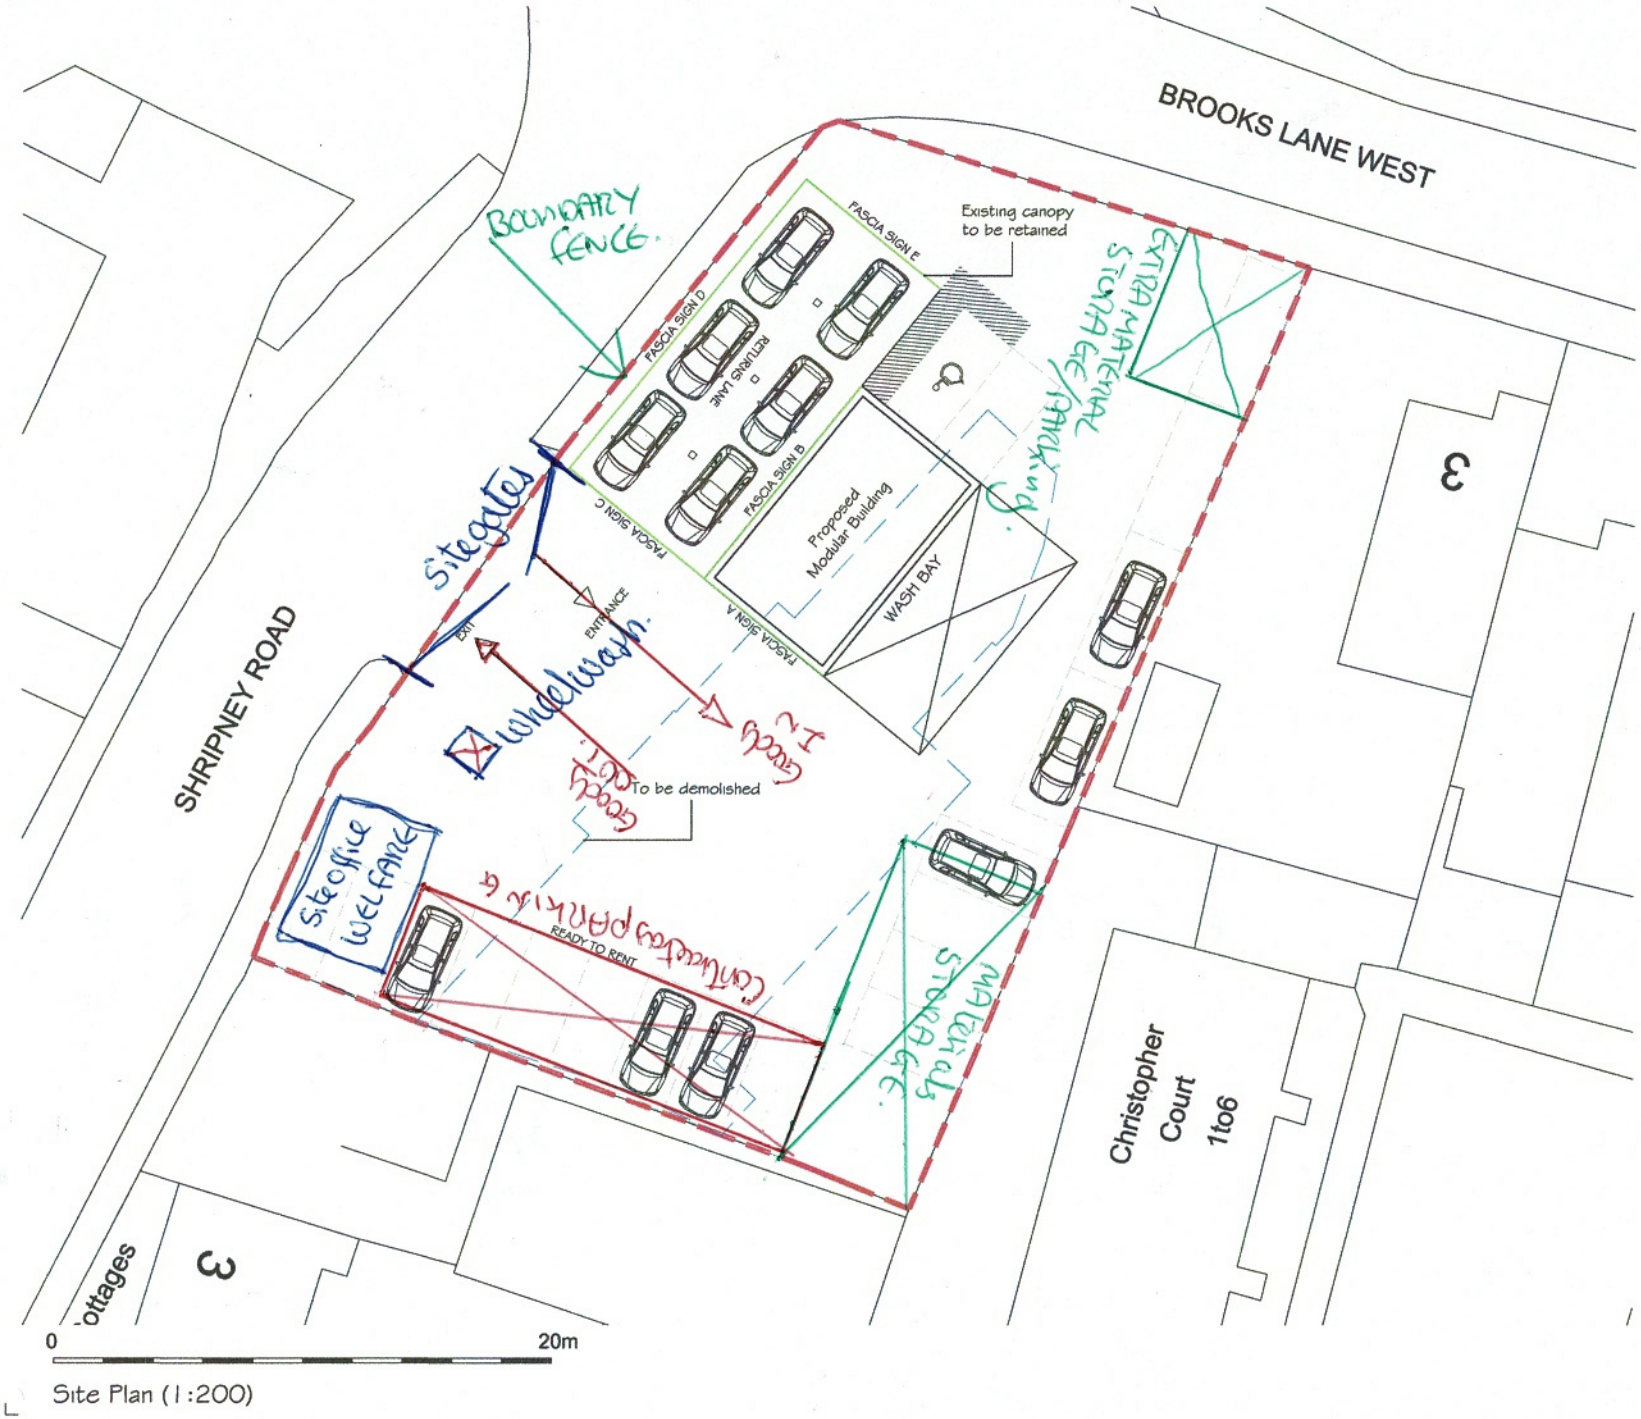

Site Plan (1:200)

Rev	Date	Details	Drawn	Checked
A	31.01.18	Existing canopy to be retained label added	BA	

Issued for:

PLANNING APPLICATION

Project/Client: Shripney Road, Bognor Regis, Sussex. Enterprise Rent-a-Car	Project No: E.17.106
	Dwg No: 002
	Rev: A
Drawing: Proposed Site Plan	Scale: 1:200 @A3
	Drawn By: BA Date: 17.01.18
	Checked By: - Date: -

3rd Floor,
70-74 Norwich Avenue West,
Bournemouth,
BH2 6AW
T 01202 375318
info@lmarchitects.co.uk
www.lmarchitects.co.uk