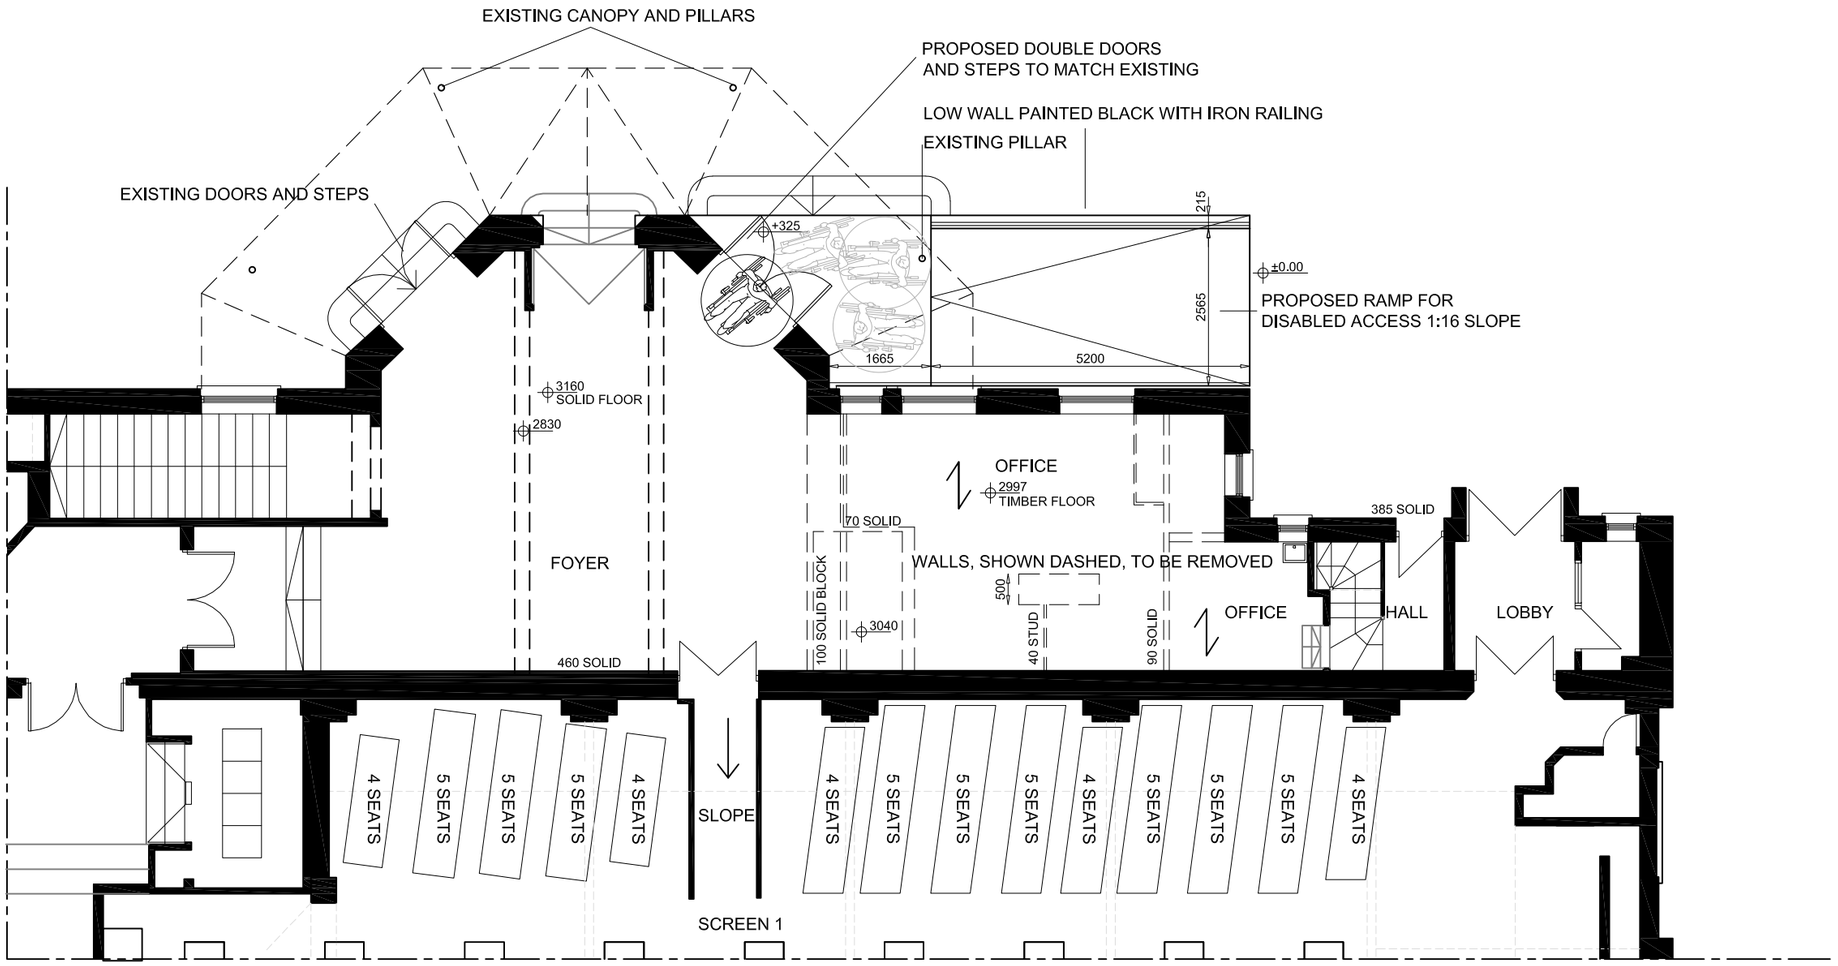


PART OF GROUND FLOOR PLAN

0 2 4 6 8 10

1:100 SCALE in METRES

SSE ©

3rd floor the Pinnacle
Central Court Station Way
Crawley, West Sussex
RH10 1JH

t: 01323 325354
t: 01932 506111
e:office@sussexstructuralengineers.co.uk

NOTES:

This drawing is to be read in conjunction with all relevant Architects and Engineers drawings
Only figured dimensions are to be used for construction
All dimensions are to be verified on site prior to work commencing

No.	Description	Date

Client:	Bognor Town Council
Address:	51 Canada Grove, Bognor Regis, PO21 1DW
Project:	Disabled Access Ramp
Drawing title:	Proposed Plans
Project No	SSE_194
Date	06-10-20
Drawn by	IA
Drawing No	P01
Scale	1:100@A3

ARUN DISTRICT COUNCIL BR/243/20/L