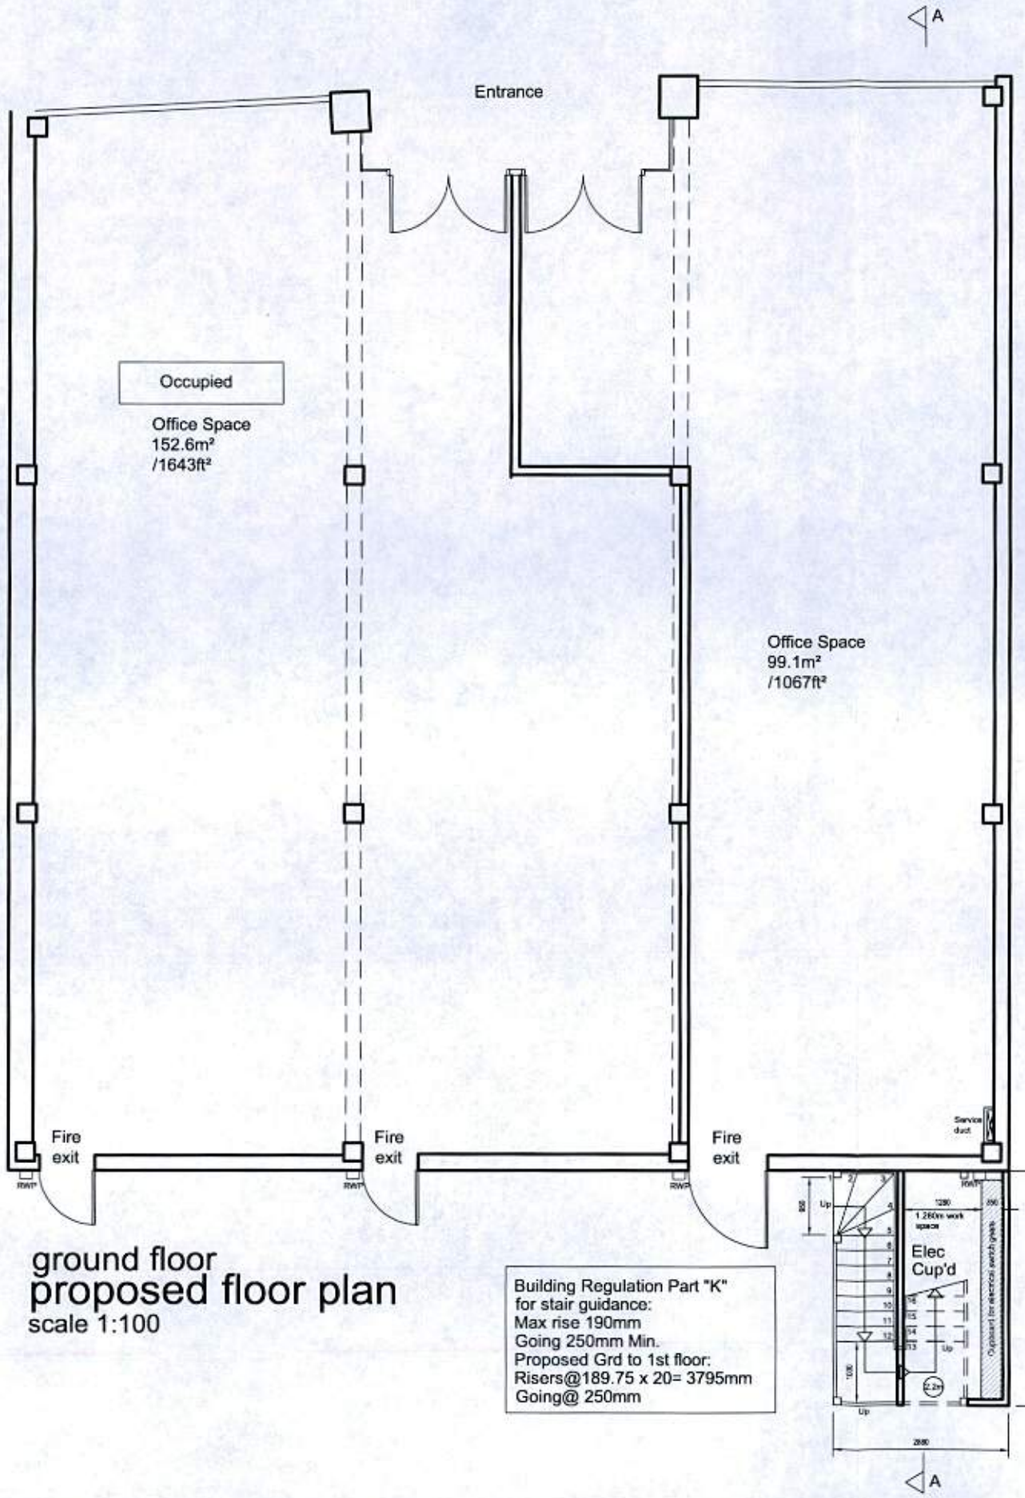


ground floor
proposed floor plan
scale 1:100

Building Regulation Part "K"
for stair guidance:
Max rise 190mm
Going 250mm Min.
Proposed Grd to 1st floor:
Risers@189.75 x 20= 3795mm
Going@ 250mm

0 1 2 3 4 5m
Scale 1:100

A. Stair plan revised to suit M&E electrical cupboard 04/08/2017

REVISIONS

All dimensions and particulars are to be checked on site before work commences and any discrepancy to be reported to Hughes Jay & Painter Ltd.

hjp
Grove House
64 Sutton Grove
Sutton, Surrey, SM1 4LP
Tel: 020 8661 2226
Fax: 020 8661 7551
mail@hjpsurveyors.com
www.hjpsurveyors.com
Operating throughout the UK from London & West Sussex
hughes jay & painter ltd
chartered surveyors & property consultants
e-mail: mail@hjpsurveyors.com
website: www.hjpsurveyors.com

Project
Conversion
Store Twenty One
56 High Street Bognor

Drawing
Proposed Ground Floor Plan

Job Number	Drawing Number :	Revision
4547	04:	A

Drawn ER
Computer Reference -
Date April 2017
Scale As Shown

Client
Reynolds

ARUN DISTRICT COUNCIL BR/270/17/PL