ARUN DISTRICT COUNCIL 8W/270/18/PL

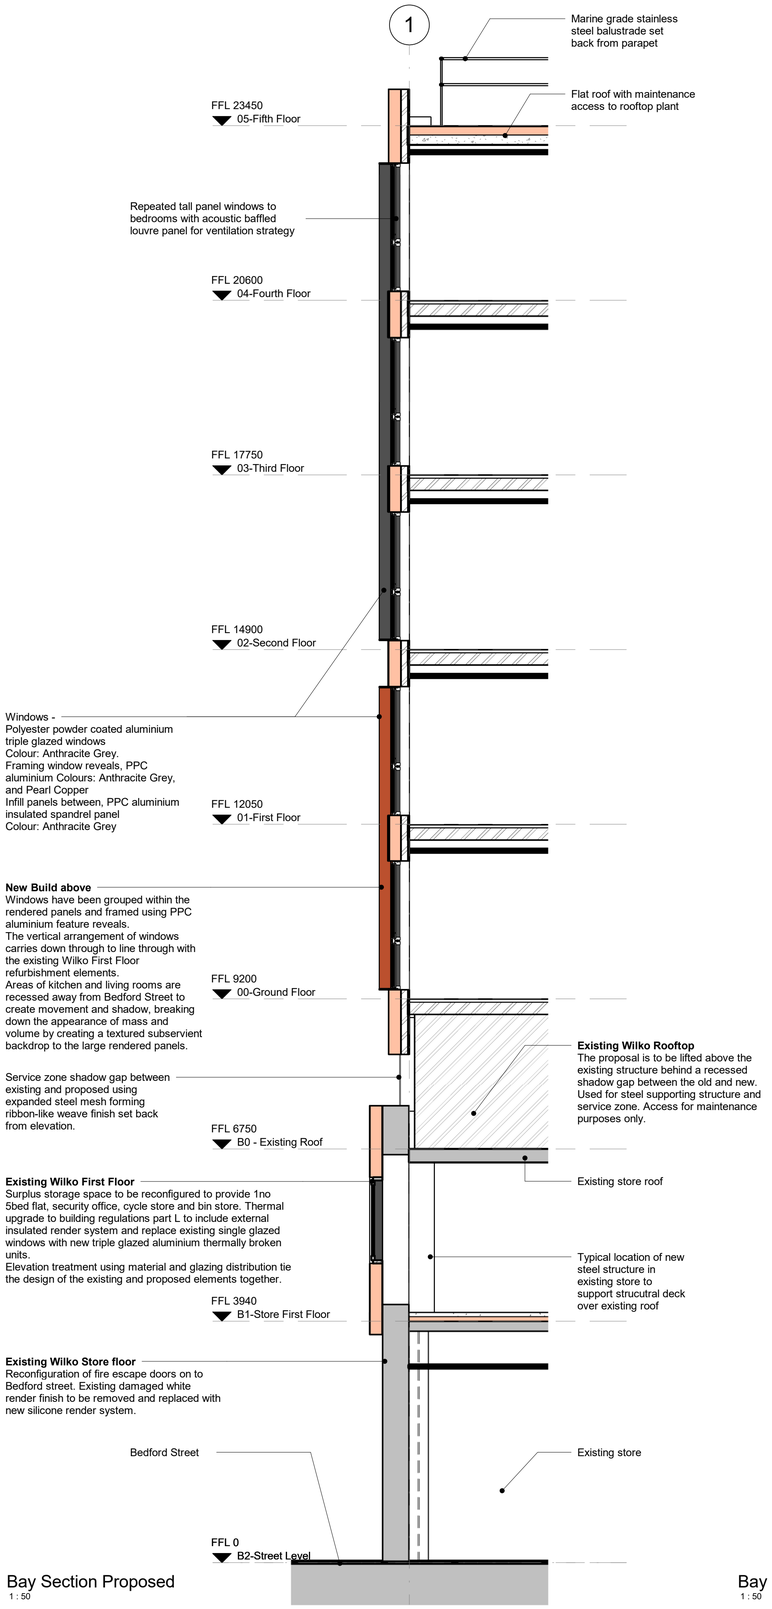

Bay Section Proposed
1 : 50

Bay Elevation Proposed
1 : 50

3D Example
1 : 1

Material Key

- Proposed render finish, colour: White
- Proposed brick slip cladding stack bonded on mineral wool based non-combustable cladding system, colour: Buff mixed
- Polyester powder coated metal louvre screen, colour: Anthracite
- Polyester powder coated window units, colour: Anthracite
- Stainless steel and wire hand rail and edge protection, finish: tbc
- Polyester powder coated aluminium rainwater goods, colour: tbc

REVISIONS

Rev	Description	by	chkd	date
P1	Notes revised	JAH	DJS	12.07.2018
P2	Revised rear elevation and existing first floor windows as proposed	JAH	DJS	27.02.2019

Project name: Vahnea Student Residences, Bognor Regis	Project No: 16102	Drawing No: P260	Revision: P2	Status: PRELIMINARY
Drawing name: Bay Elevation Proposed	Scale @ A1: As indicated	Drawn By: JAH	Checked By: DJS	Date NOV 2017

This drawing is the copyright of Cover Storey Architects LLP

All dimensions must be vertified on site prior to construction

Do not scale this drawing except for planning application purposes

Cover Storey Architects
Cover Storey Architects LLP 18 St Georges Avenue, Havant PO9 2RX
Tel. 02392 006266 info@coverstoreyarchitects.co.uk www.coverstorey.co.uk