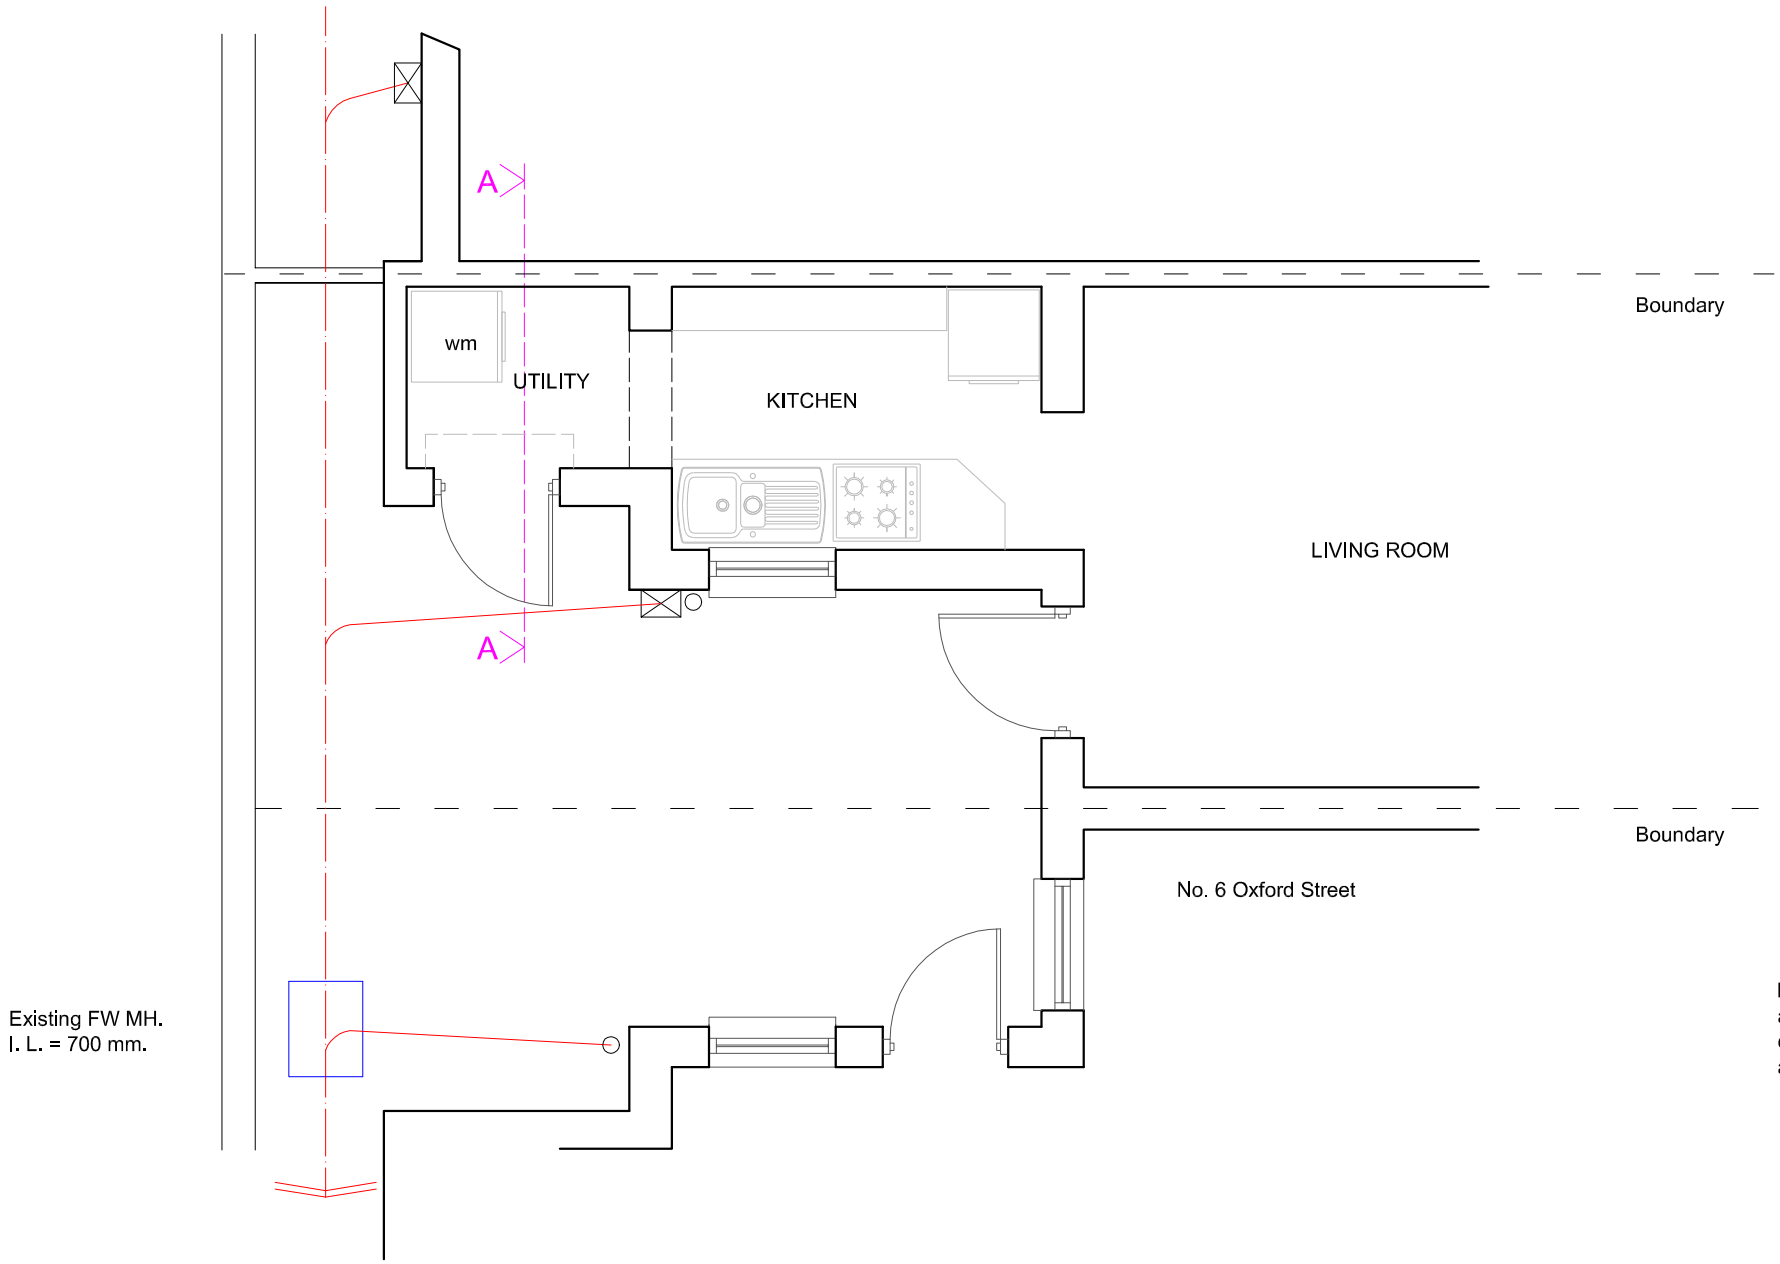


Note that the plotted foul water drain runs are taken from limited survey access - the exact position and direction of run of the drains are to be determined on site by the contractor prior to commencement of works and agreed with Building Control and if necessary, SWS themselves.

EXISTING GROUND FLOOR PLAN

SCALE 0 1 2 3 4 5 METRES

Scale 1:50 on A3

SUSSEX BUILDING CONSULTANCY LIMITED

5 OXFORD STREET,
BOGNOR REGIS, WEST SUSSEX.

SCALE - 1/50 REV - DATE - 29/11/2021

partner LABC
3 NORTHCOTE ROAD
BOGNOR REGIS
PO21 5LZ
TEL/FAX - (01243) 861379

ARUN DISTRICT COUNCIL BR/289/21/HH