



existing front elevation – East

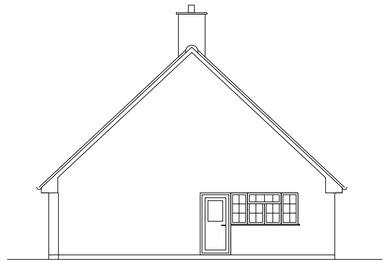

existing side elevation – South

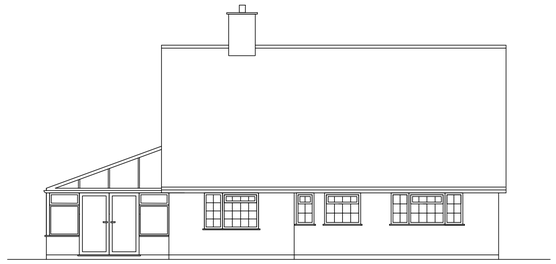


existing rear elevation – West




existing side elevation – North

EXISTING ELEVATIONS 1:100

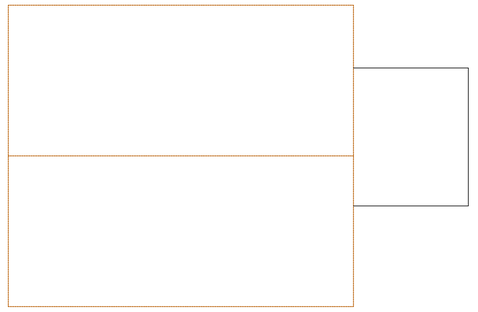

existing roof plan

EXISTING ROOF PLAN 1:100

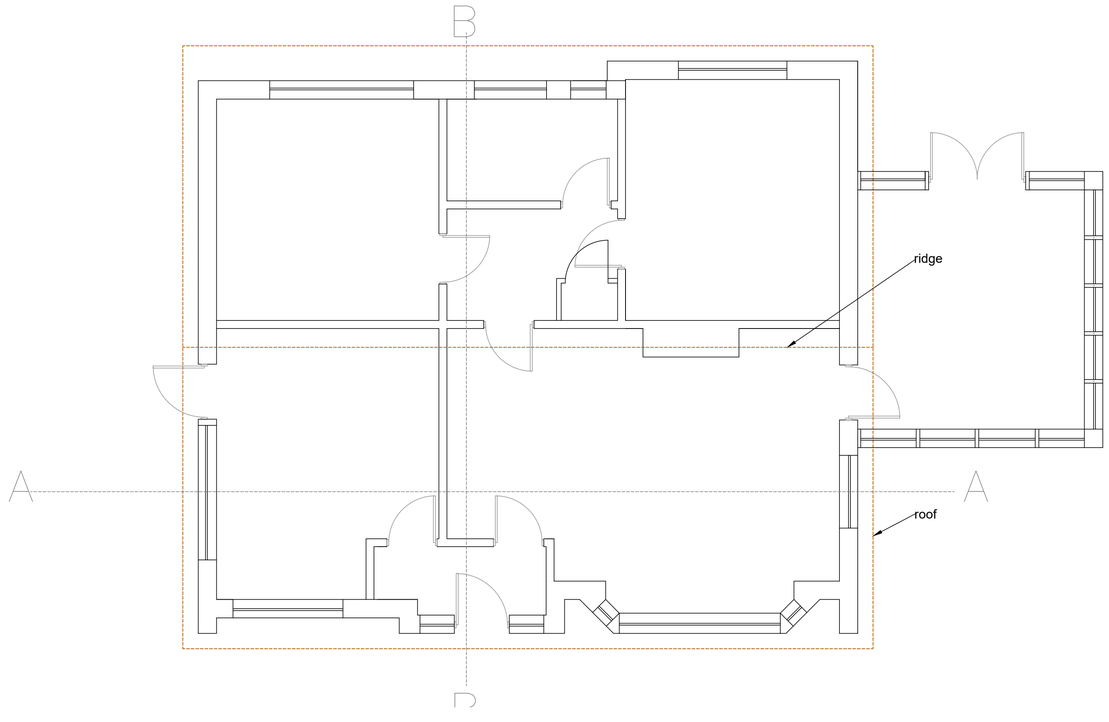

EXISTING FLOOR PLANS 1:50

1 0 5 10

Scale bar 1:100

1 0 5 10

Scale bar 1:50

All dimensions to be checked on site prior to commencement of work, except for planning purposes.

This drawing is the copyright of
APEX CONVERSIONS
and may not be copied, altered or reproduced in any way without written authority.

APEX CONVERSIONS
94 The Martlets
Rustington
West Sussex
BN16 2UF
Telephone
01903 774111

EXISTING PLANS FOR

8 Newhall Close
Bognor Regis
PO21 5RG

CLIENT WEBSTER

Issue	Details	By	Date

SCALE AS SHOWN on A1
DATE 2nd October 2017
DRAWING NUMBER WEBSTER/01

ARUN DISTRICT COUNCIL BR/290/17/HH