



proposed front elevation – East

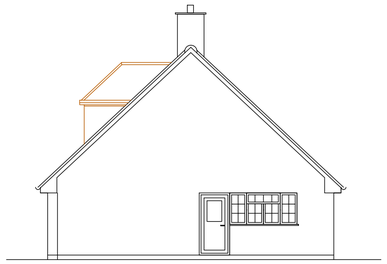

proposed side elevation – South

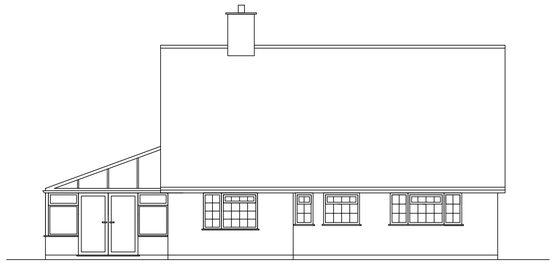


proposed rear elevation – West




proposed side elevation – North

PROPOSED ELEVATIONS 1:100

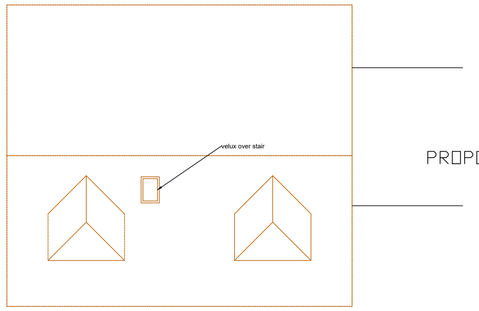


proposed roof plan

PROPOSED ROOF PLAN 1:100

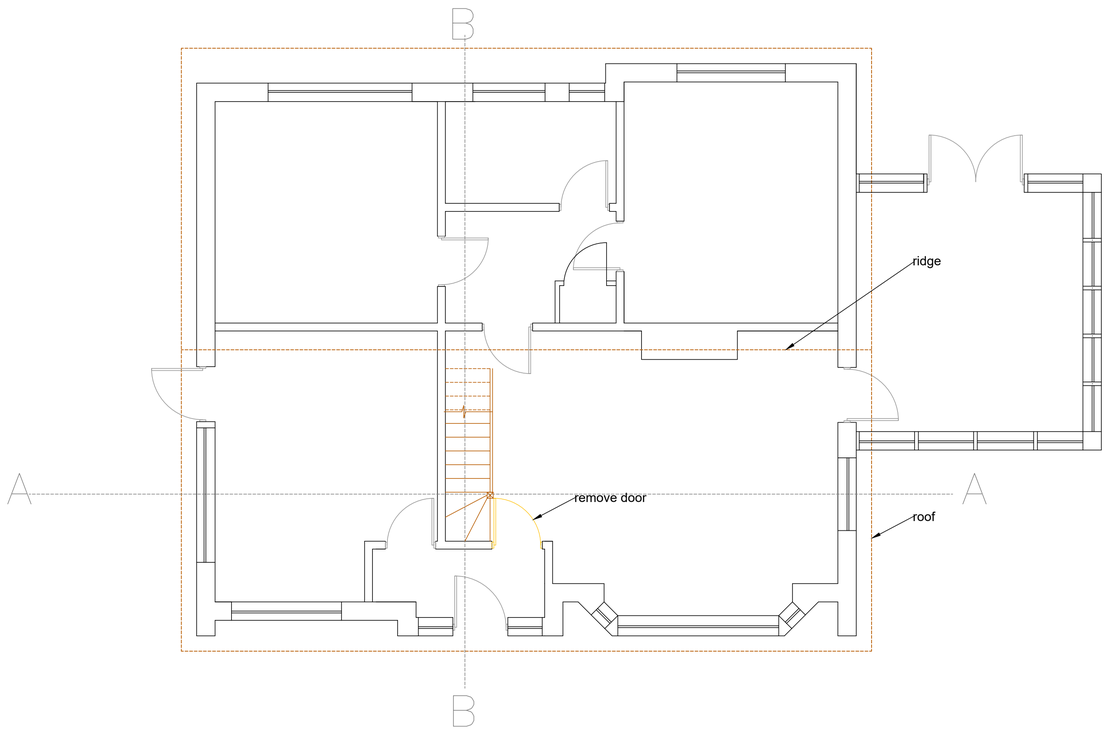

proposed ground floor

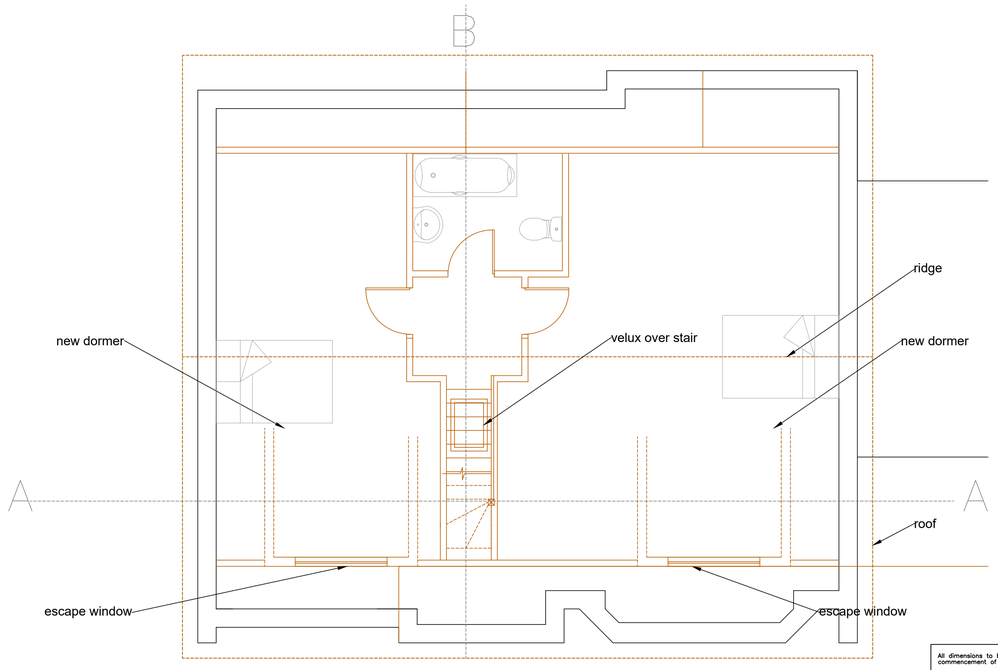

proposed first floor

PROPOSED FLOOR PLANS 1:50

1 0 5 10

Scale bar 1:100

1 0 5 10

Scale bar 1:50

All dimensions to be checked on site prior to commencement of work, except for planning purposes.

This drawing is the copyright of
APEX CONVERSIONS
and may not be copied, altered or reproduced in any way without written authority.

APEX CONVERSIONS
94 The Martlets
Rustington
West Sussex
BN16 2UF
Telephone
01903 774111

PROPOSED PLANS FOR

8 Newhall Close
Bognor Regis
PO21 5RG

CLIENT WEBSTER

Issue	Details	By	Date

SCALE AS SHOWN on A1
DATE 2nd October 2017
DRAWING NUMBER WEBSTER/02