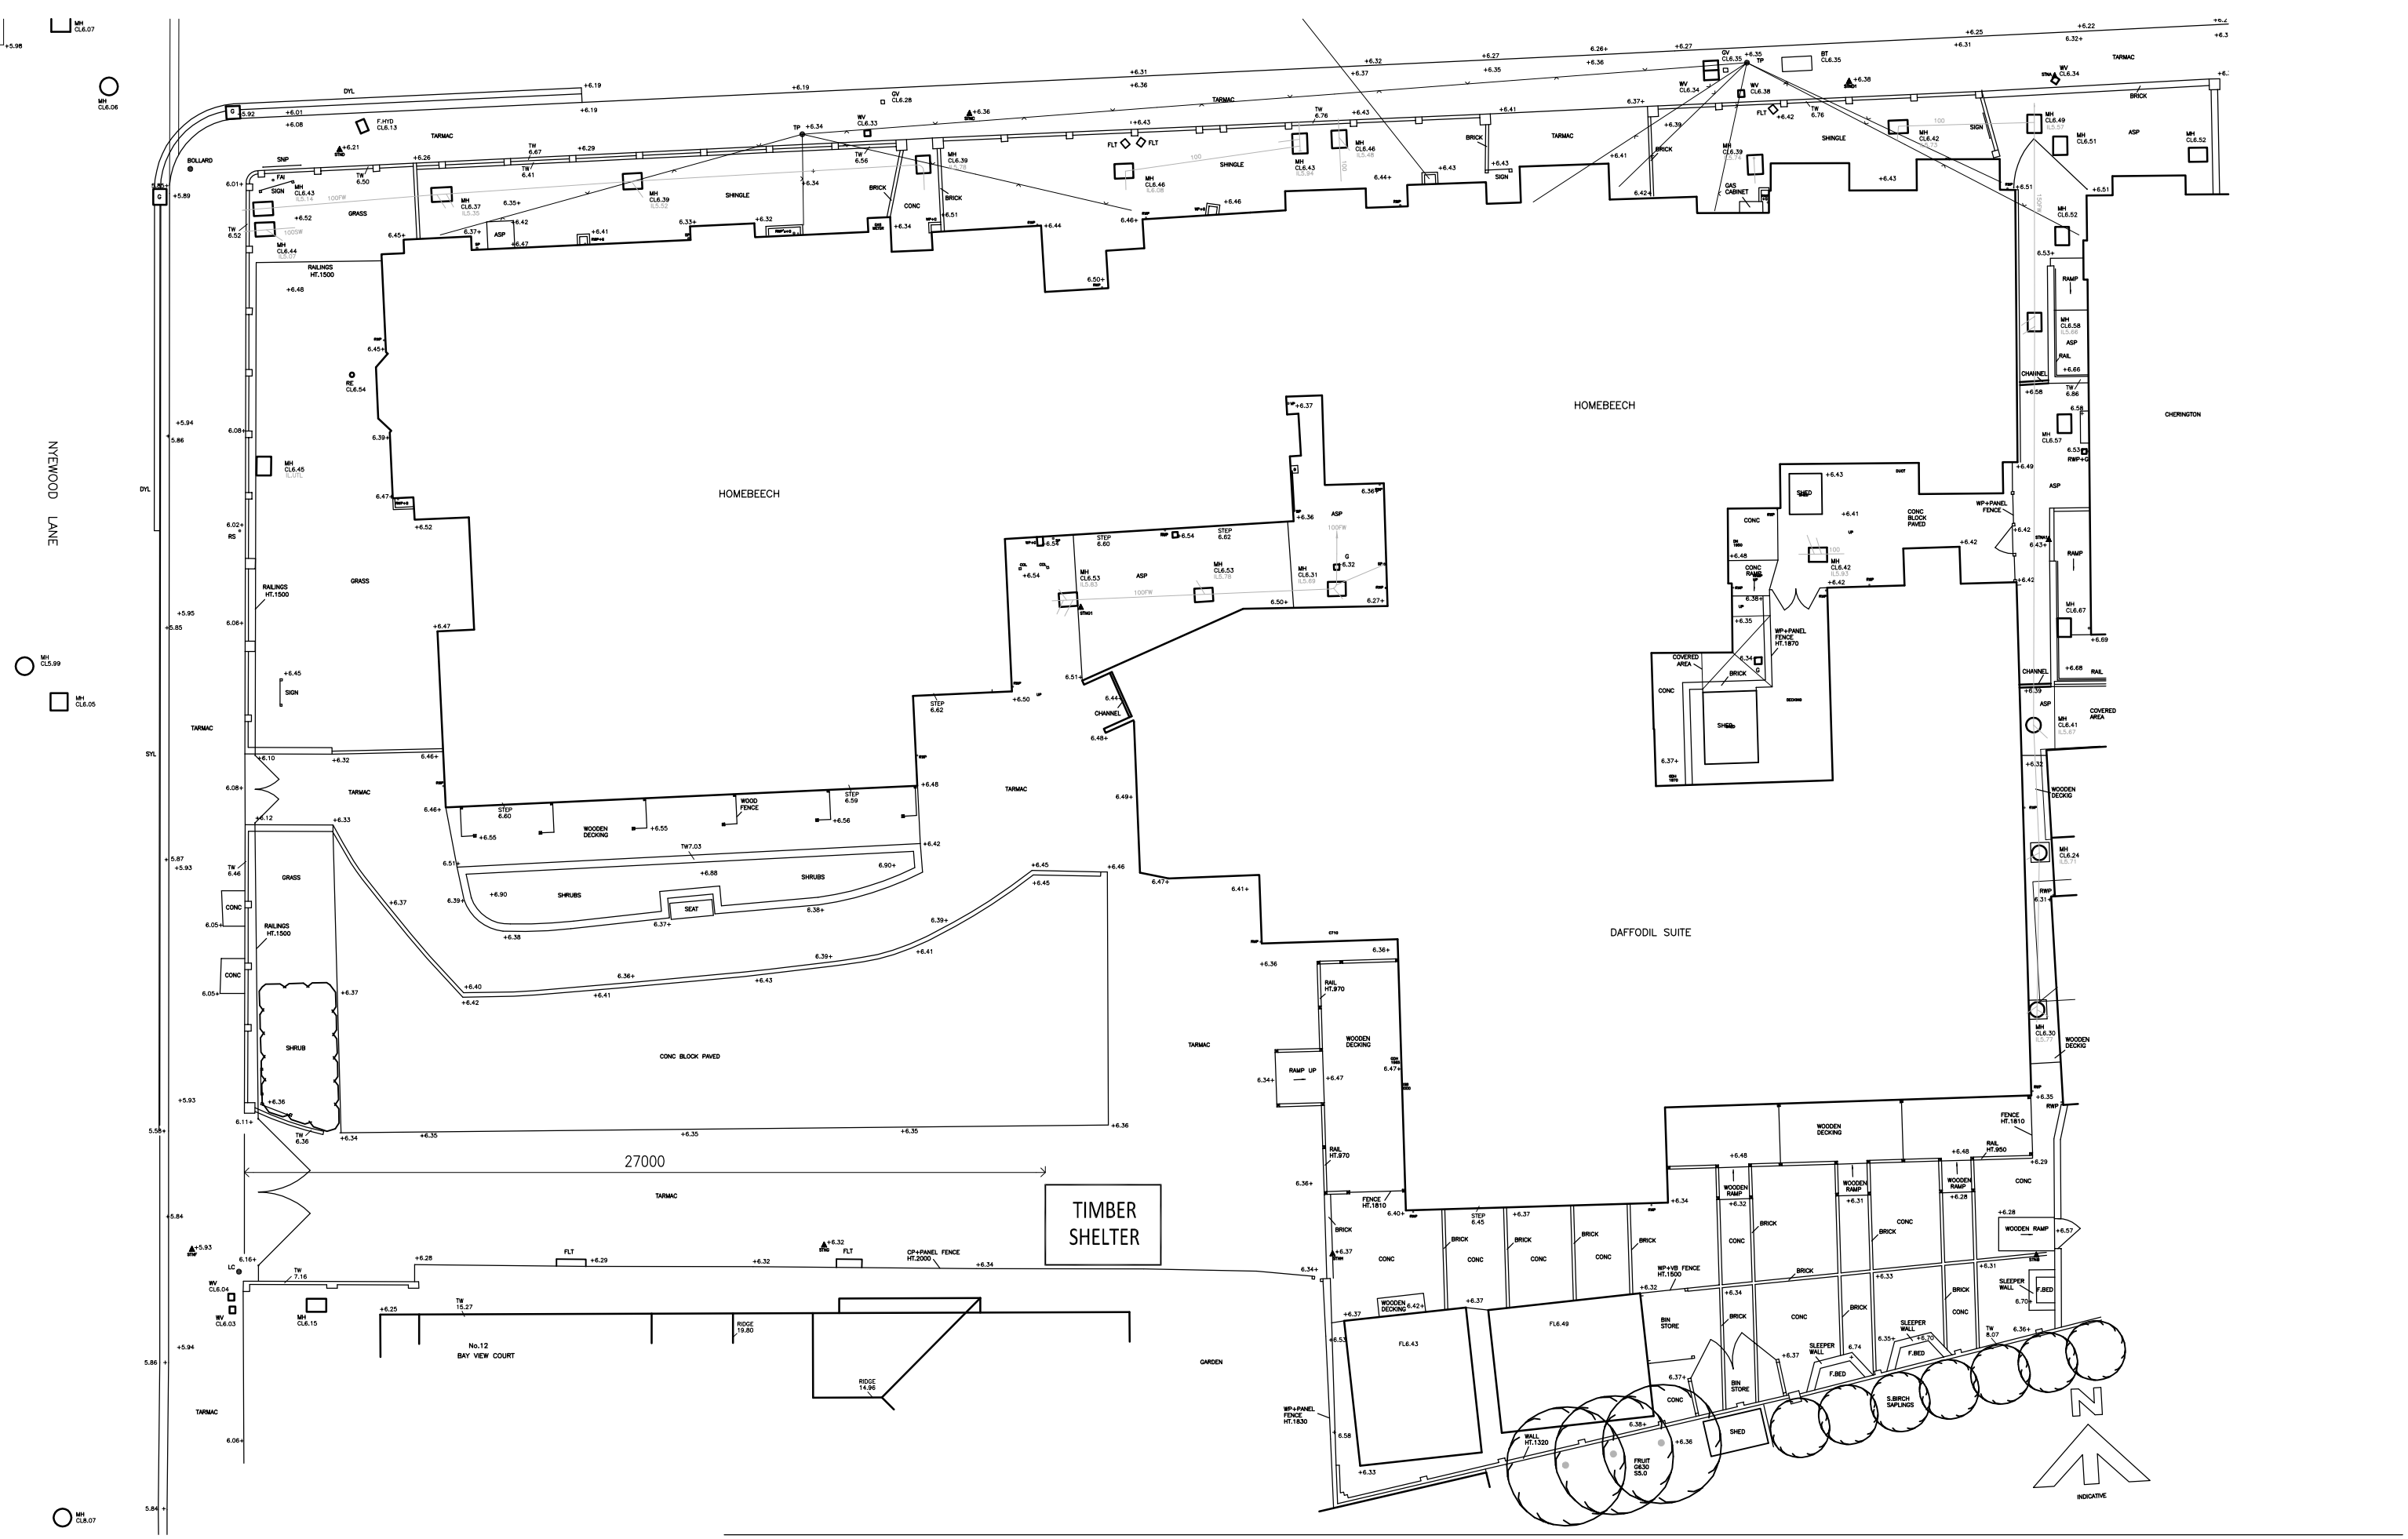

0m 4m 8m 12m 16m 20m

VISUAL SCALE 1:200 @ A3

PETER MINETT & PARTNERS LTD

Building Design and Project Management Consultants

11 Kings Road Fleet Hampshire GU51 AA

Tel: 01252 612816

email: admin@peterminett.co.uk

Client:

Saffronland Homes

Project name:

Homebeech

21 Stocker Road, Bognor Regis

West Sussex, PO21 2QH

Drawing:

Timber Shelter - Site Plan

Project number	6183
Date	23.10.19
Drawn by	wm
Checked by	gp
Scale	1 :200 @ A3

DP101

ARUN DISTRICT COUNCIL BR/298/19/PL