


NORTH

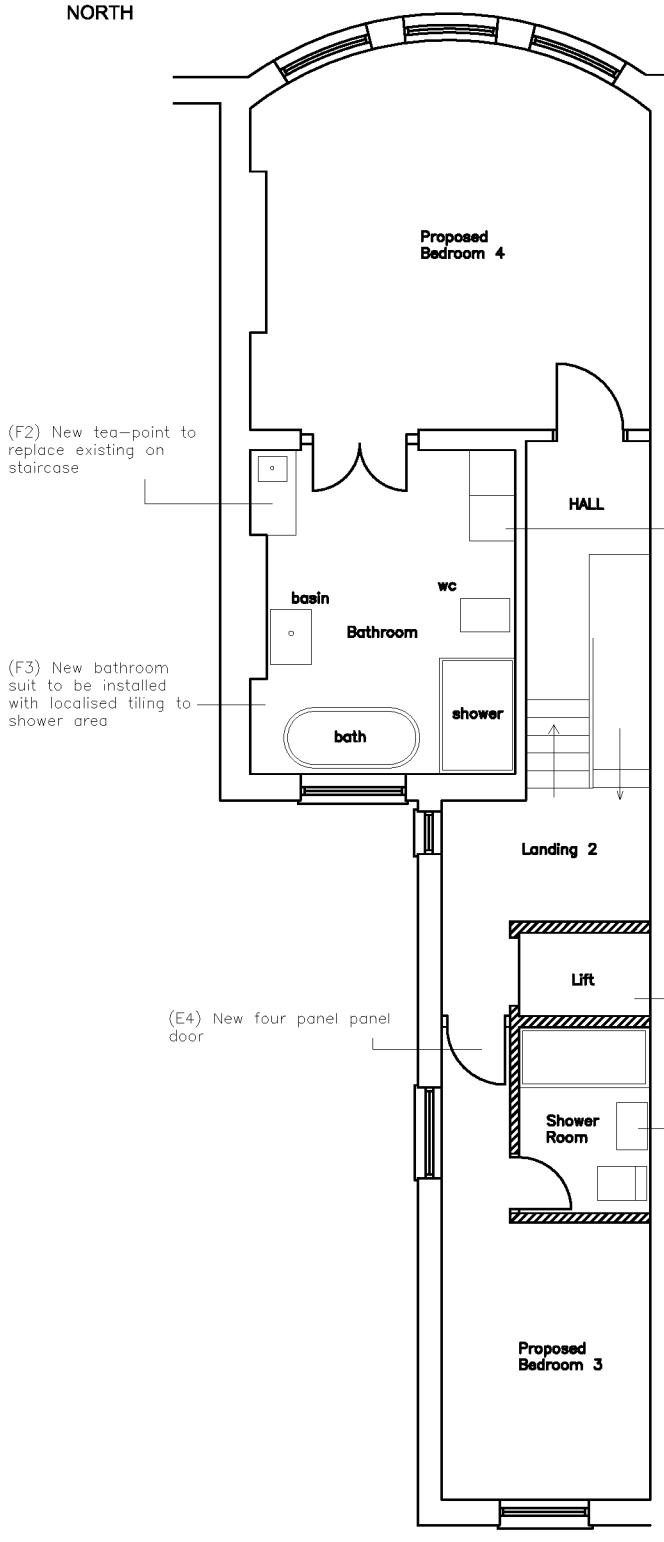

SECOND FLOOR PLAN AS PROPOSED

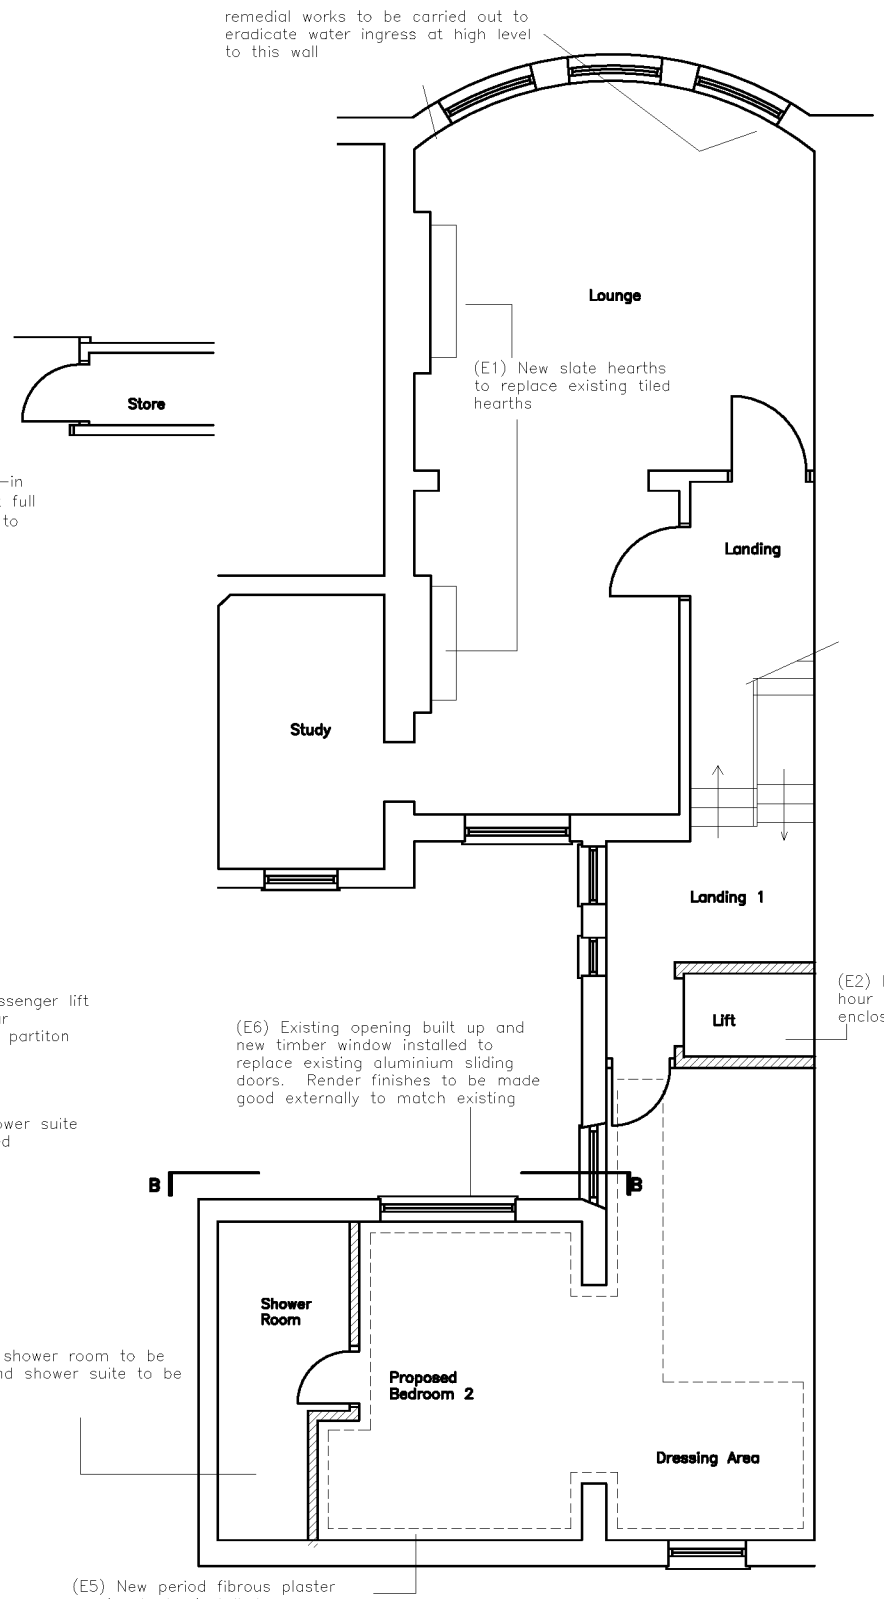

FIRST FLOOR PLAN AS PROPOSED

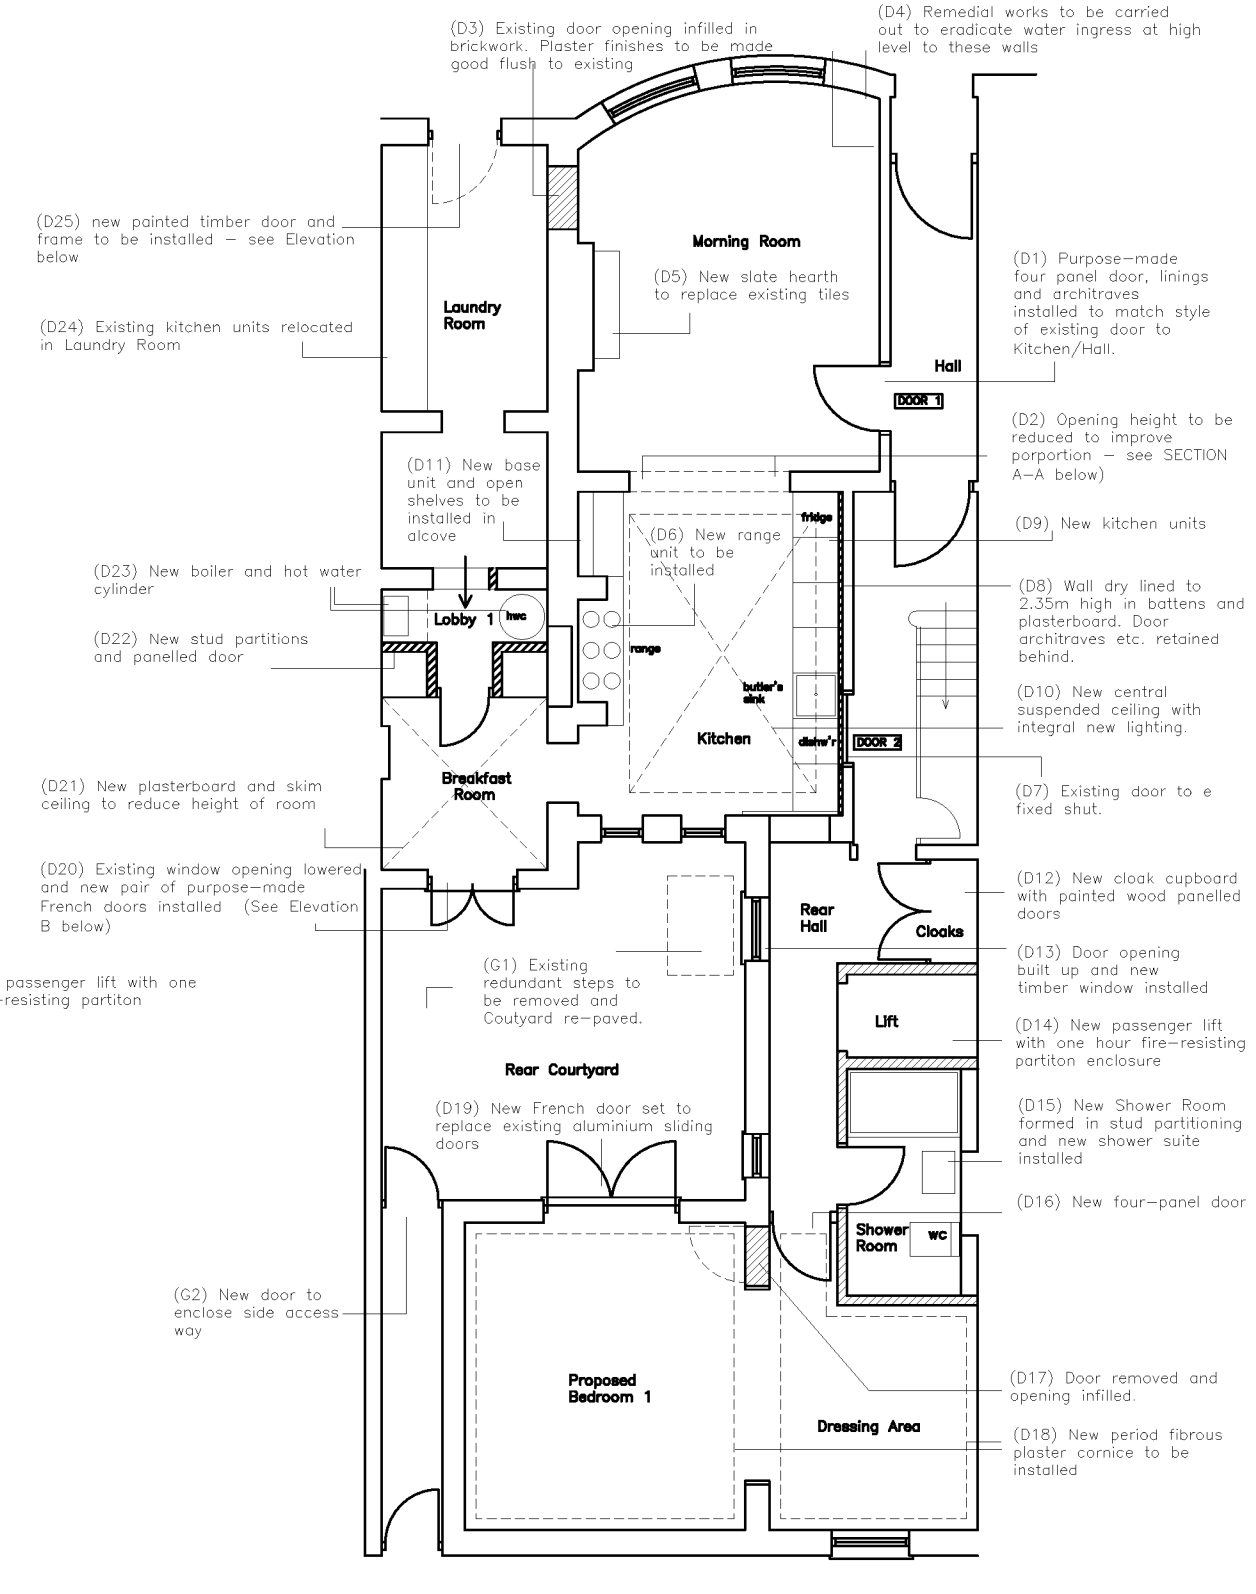

GROUND FLOOR PLAN AS PROPOSED

NOTE:
All electrical and heating/plumbing services to be replaced throughout the dwelling.

New drainage services to be installed to suit new bathroom, shower room and wc layouts

Slate roofs to be repaired

All existing windows to be overhauled, stripped and redecorated

0 1 2 3 4 5 6 7 8 9 10m

NOTE: See elso Sections / Elevations on Drawing no. 33MAR.P1.04

Rev. A (29.01.2015)
Shower Room To Bedroom 1 relocated. Does not affect any external appearance

COOMBS DAVIES BICKLEY
Architects

43 STROUD ROAD
LONDON
SW19 8DQ
Tel/Fax : 020 8947 8625

Project	Drawing Title	Scale	Drawing No.	Date
ALTERATIONS TO 3 MARINE PARADE BOGNOR REGIS	PROPOSED PLANS	1:100	3MAR.P1.03 Revision: Rev. A	Nov 2014

ARUN DISTRICT COUNCIL BR/319/14/L