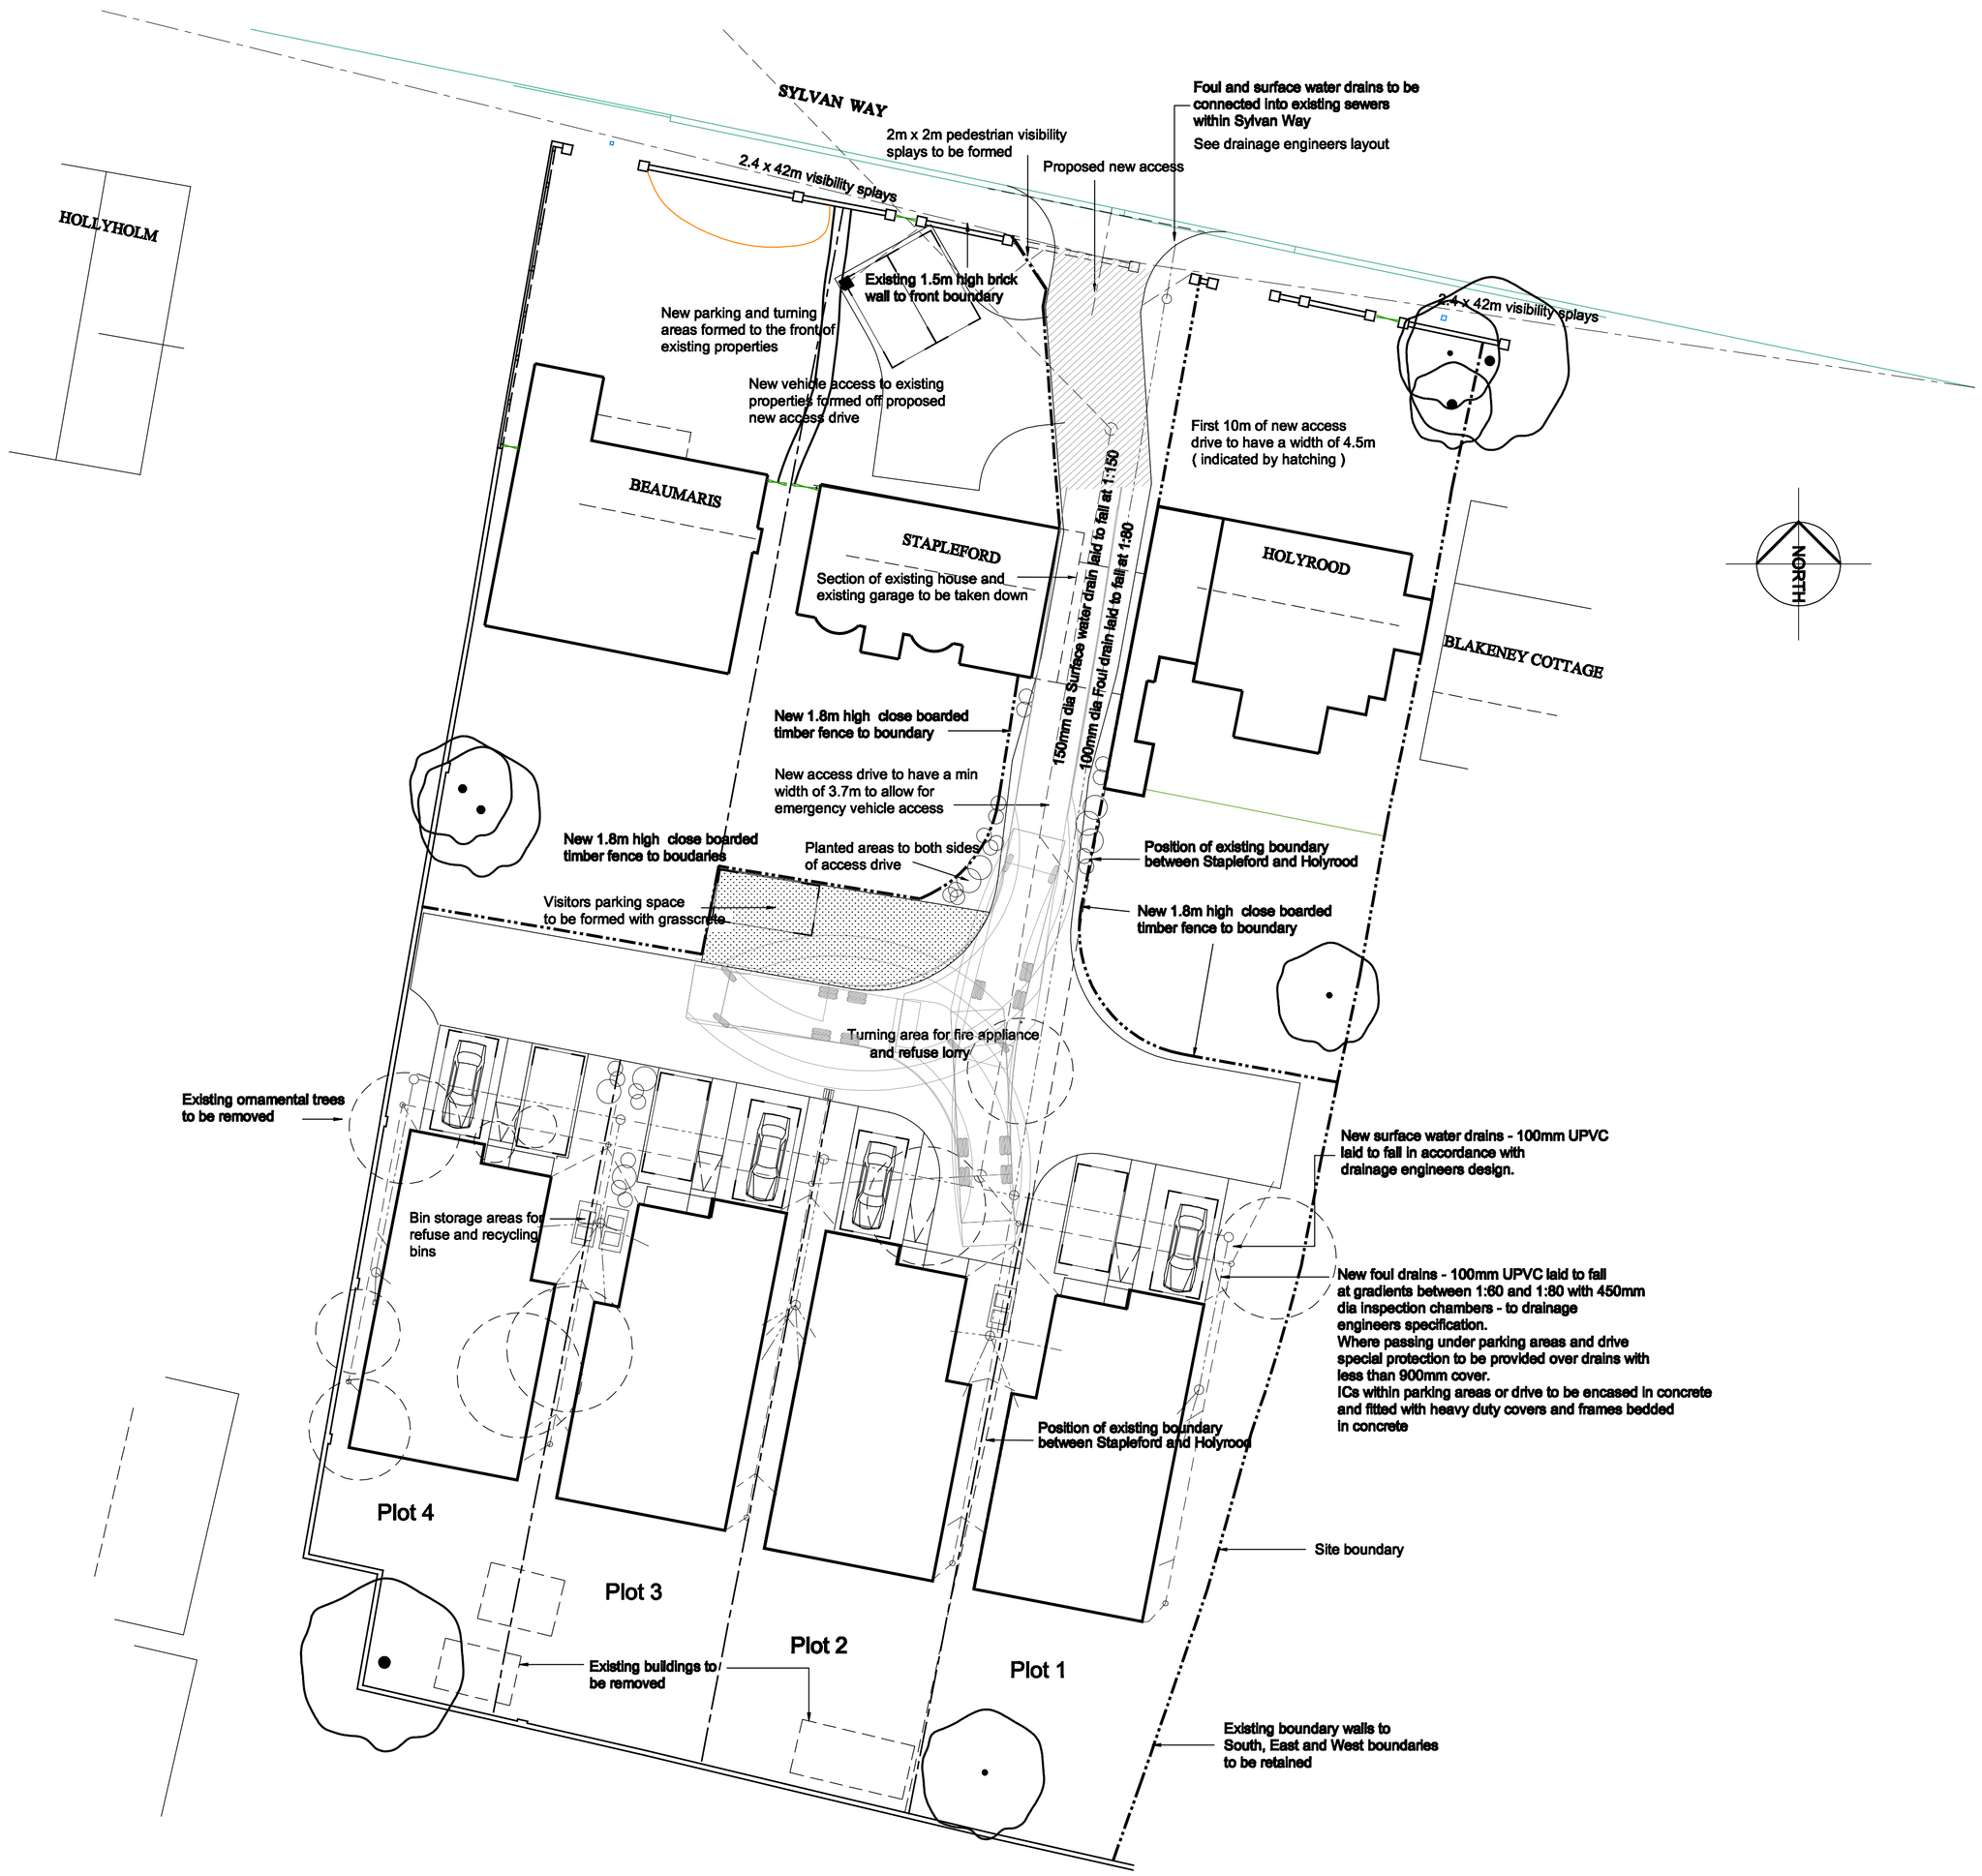

Site Plan scale 1:200

Plot 1 | Plot 2 | Plot 3 | Plot 4

External Materials

Plot 1 & 4

Roof
Plain tiles

Walls

Brick work
Pebble dash render to front elevation at first floor level.

Plot 2 & 3

Roof
Plain tiles

Walls

Brick work
Pebble dash render between feature timbers to north facing gable

REVISION

Rev E - Width of plots and houses reduced, turning area amended and and street elevation amended Jan 2015
Rev D - Notes amended, location plan omitted and title amended Oct 2014
Rev C - Access and drive amended, visitors parking amended and hips added to roofs of units 1 & 3, front elevations added Oct 2014
Rev B - Drainage layout amended in accordance with engineers drwg. July 2014
Rev A - Layout of drive amended house design amended July 2014

Garry Mount MCIAT
Chartered Architectural Technologist

4A Elm Grove South
Barnham
West Sussex
PO22 0EL

Tel: 01243 850614
email : garrymount@gmail.com

PROJECT
Residential Development at Sylvan Way, Bognor Regis

SUBJECT
Site Layout Plan

SCALE	DATE	DRAWING No	Rev
1:200 / 1:1250	Mar 2013	2012 / 15 / 22	E
DRAWN	CHECKED		

ARUN DISTRICT COUNCIL 08/0245/FL