ARUN DISTRICT COUNCIL BR/34/20/PL

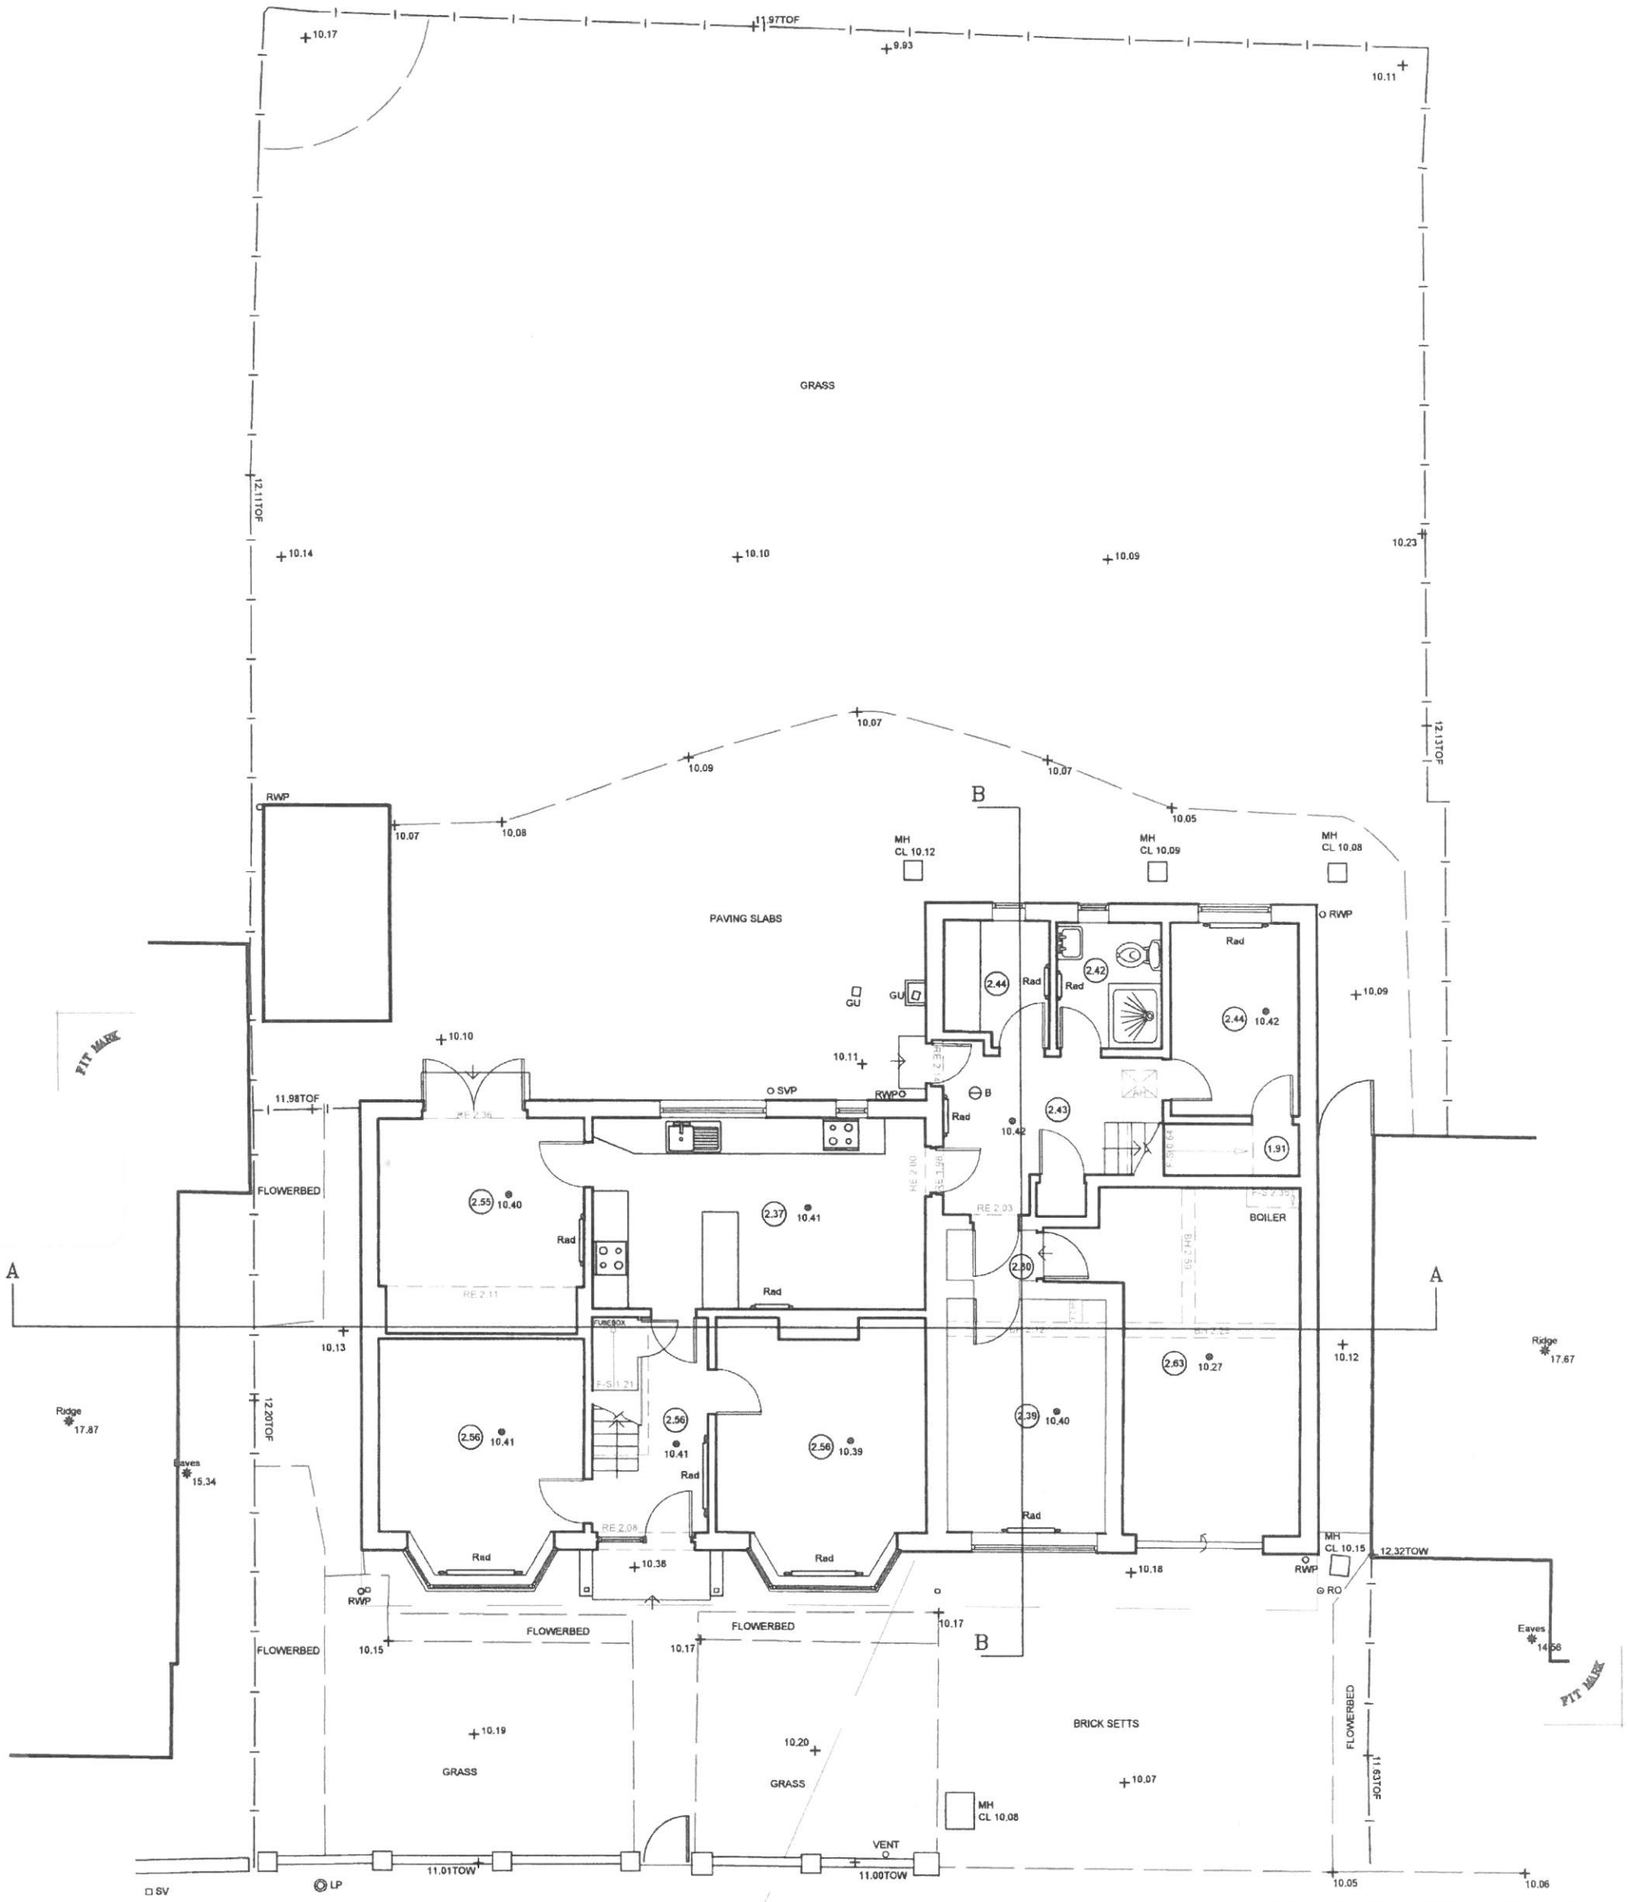

0 1 2 4 6 8 10m

REV	DATE	DETAILS

GROUND FLOOR PLAN

COPYRIGHT IN THIS DRAWING BELONGS TO AND IS VESTED IN STUDIO 5 ARCHITECTS AND MAY NOT BE REPRODUCED OR DISTRIBUTED IN ANY WAY OR FOR ANY PURPOSE WITHOUT THEIR WRITTEN CONSENT. ANY PERSON, FIRM OR COMPANY UNLAWFULLY REPRODUCING OR DISTRIBUTING THIS DRAWING OR IN ANY WAY INFRINGING THE COPYRIGHT THEREIN WILL BE PROSECUTED.

DRAWINGS ARE NOT TO BE SCALED. FIGURED DIMENSIONS ONLY ARE TO BE WORKED TO.

studio 5 architects ltd.

Northgate studios, 12 Northgate, Chichester. PO19 1BA

T: 01243 528811
F: 01243 536025
E: mail@studio5architects.co.uk

www.studio5architects.co.uk

DRAWING: PROPOSED CONVERSION
EXISTING GROUND FLOOR PLAN

SCALE: 1:100 @ A3

DATE: JAN' 2020

PROJECT: 102 LINDEN ROAD
BOGNOR REGIS
WEST SUSSEX
PO21 2BD

JOB NO. 19/1135

DRG. NO: 03