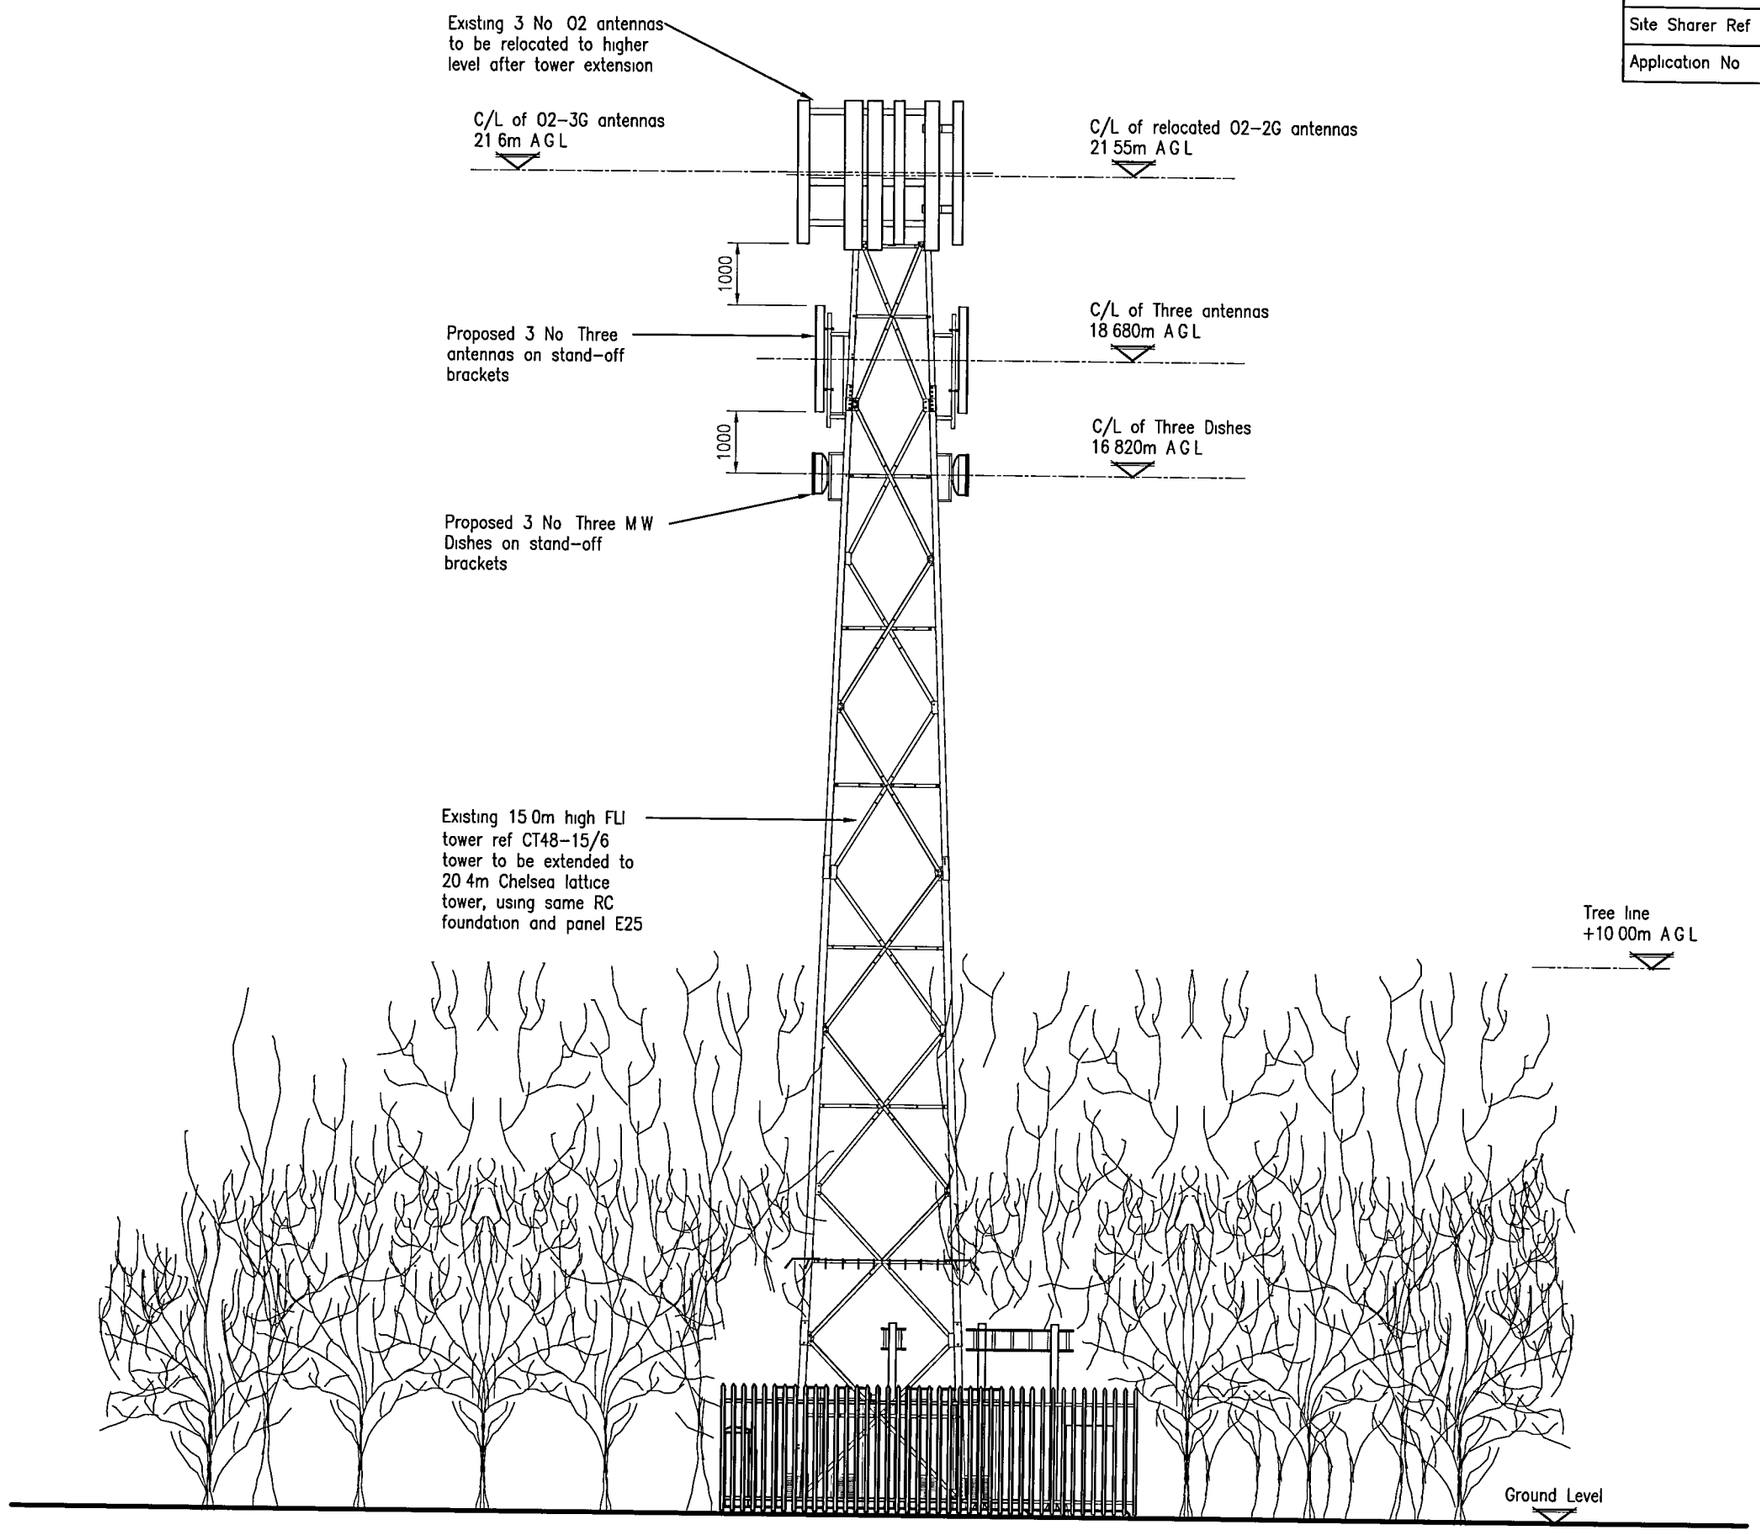


Proposed South West Elevation

(Scale 1 100)

Site Sharer	Three
Site Sharer Ref	P00111/00218020
Application No	99227

GENERAL NOTES
This drawing is the Copyright of O2 and must not be reissued, loaned or copied without written consent
Use written dimensions only, do not scale from drawing
Use latest revision of all referenced information

ARUN DISTRICT COUNCIL

No.	BR	403	05	

RECEIVED 10.11.05

Rev	Date	Description	Drawn	Chkd
–	06.10 05	FIRST ISSUE	KF	CDE

PLANNING

INFRATec INFRASTRUCTURE TECHNOLOGIES LTD
PARTINGTON HOUSE
STOCK LANE CHADDERTON OLDHAM OL9 9ER.
Tel 0161 785 4500 Fax. 0161 785 4501
email info@infratecuk net

O2

Drg Status —

Cell No. & Name 035095 SOUTH BERSTED

Site Name & Address
Self Storage
Durban Road
Bognor Regis
PO22 9RZ

Drawing Title
PROPOSED ELEVATION

Scale	AS SHOWN	Date	06 10.05
Drawn By	KF	Checked By	CDE
Infratec No (Plan/Const)	03529	Infratec No (As Built)	

Drawing Number P–035095–GEN–203
Revision –

The proposed installation is compliant with ICNIRP recommendations (Designed in accordance with O2(UK) Datasheet 064)

Certified by O2(UK) Radio Planner	Name	Signature	Date

AD REF P–035095–GEN–200

ORIGINAL DRAWING SIZE A3