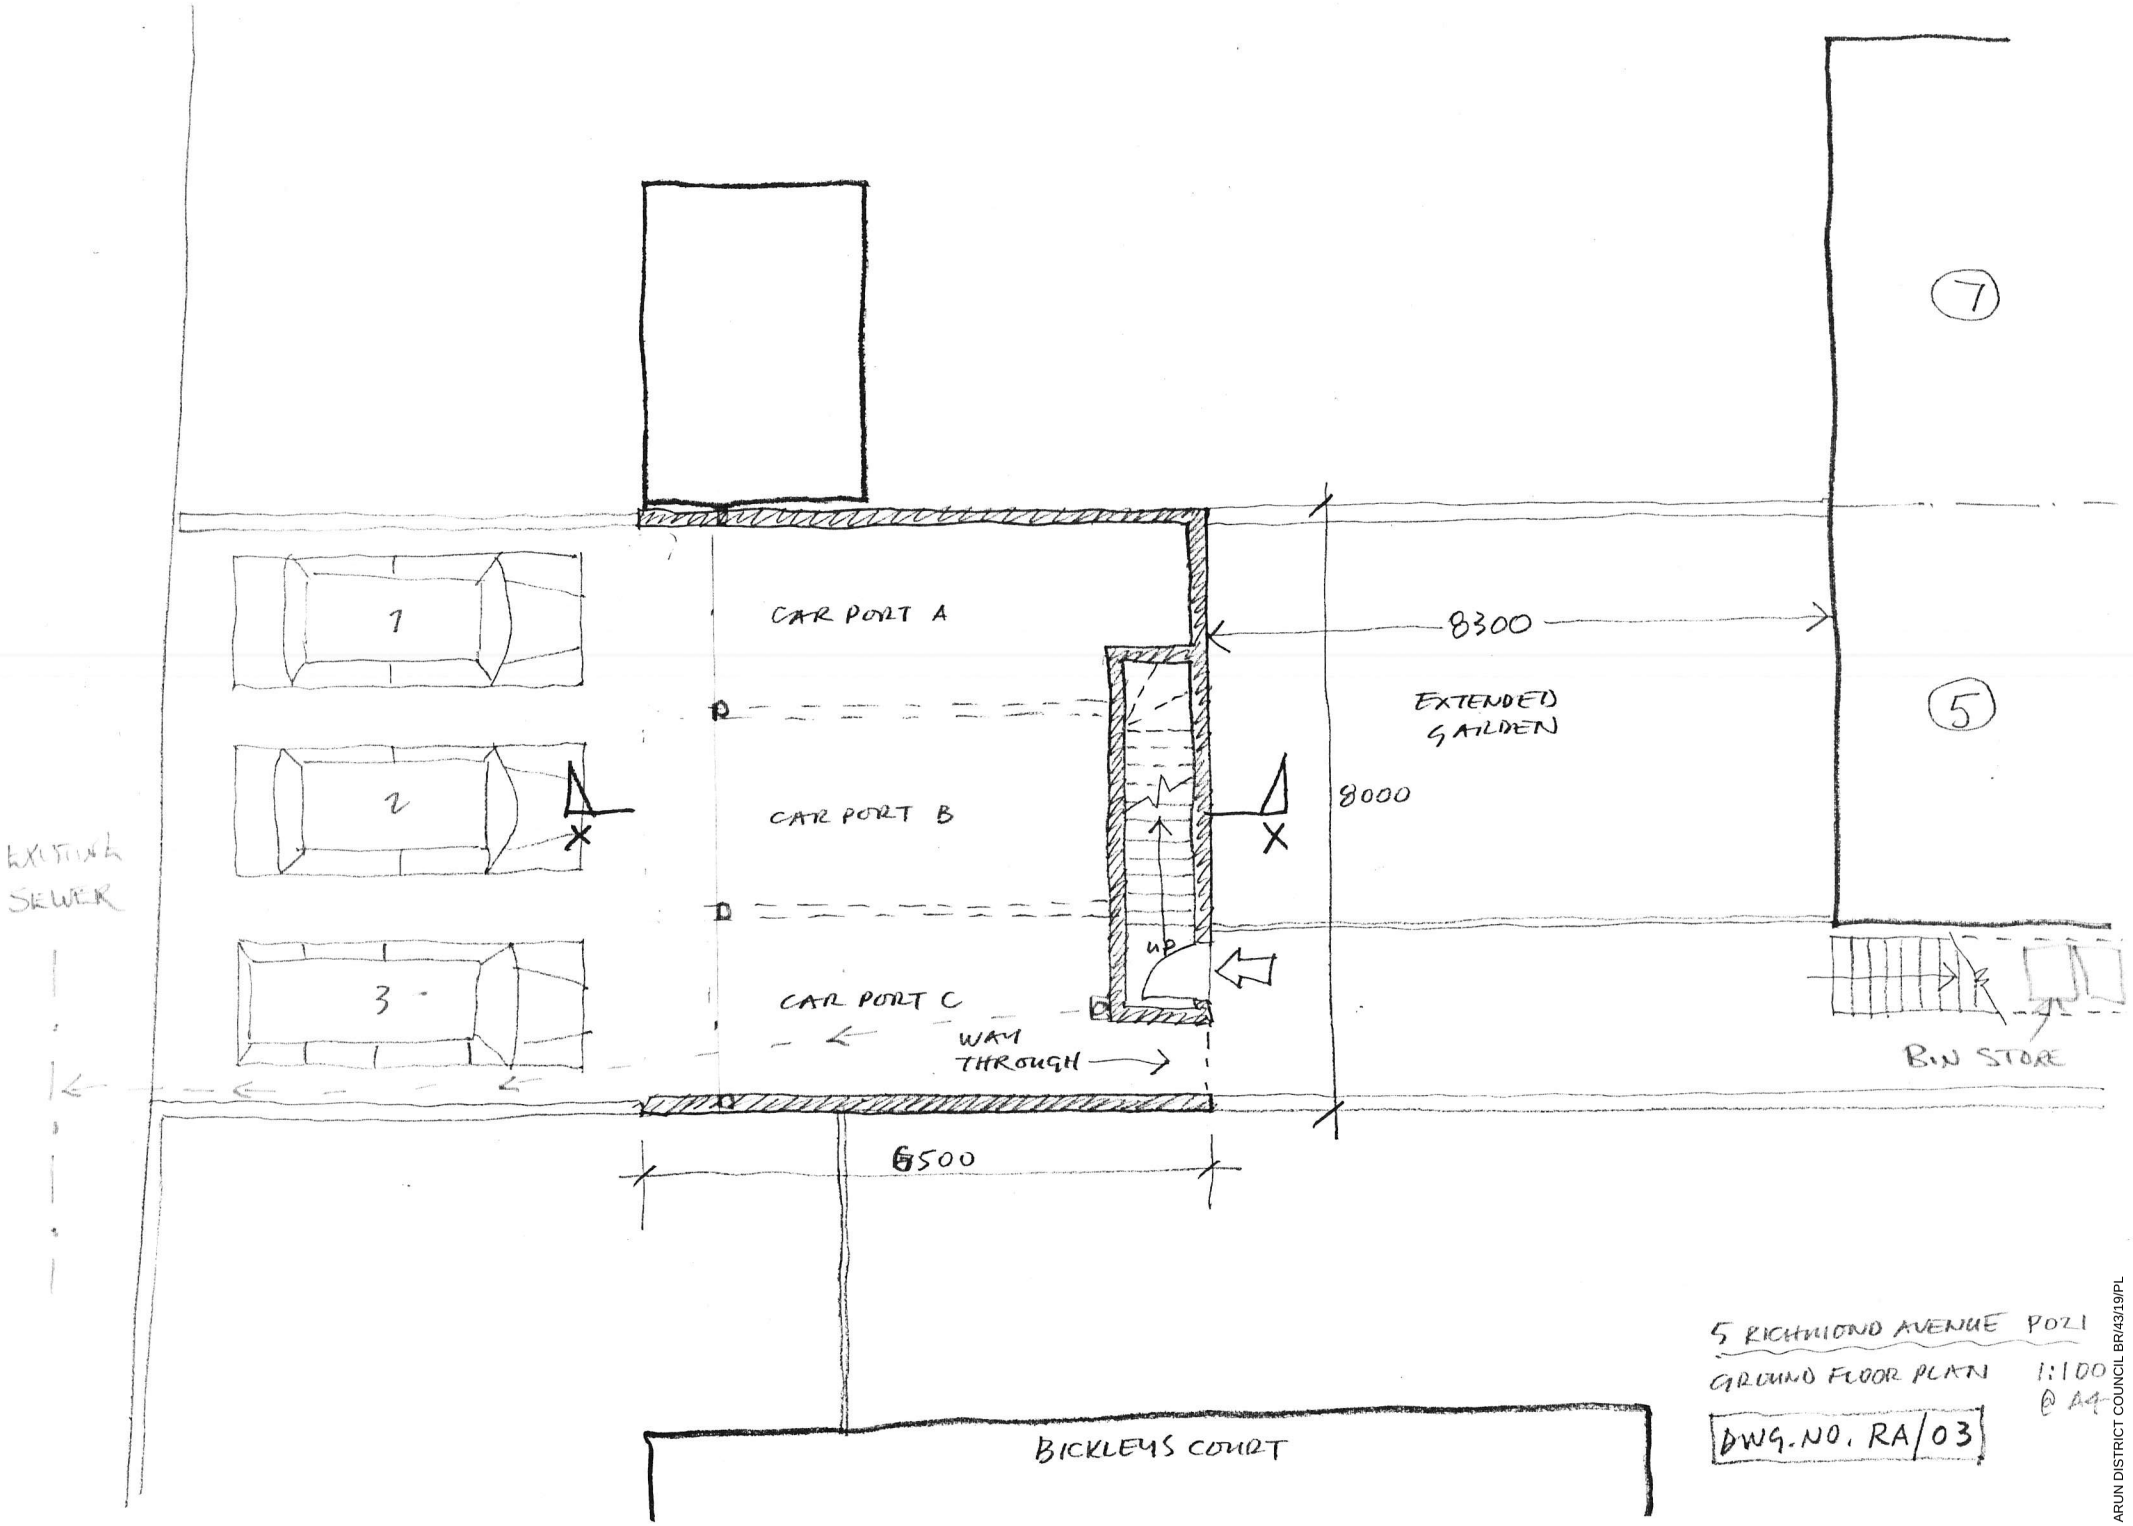

5 RICHMOND AVENUE POZ1

GROUND FLOOR PLAN 1:100 @ A4

DWG. NO. RA/03

ARUN DISTRICT COUNCIL BR/43/19/PL