
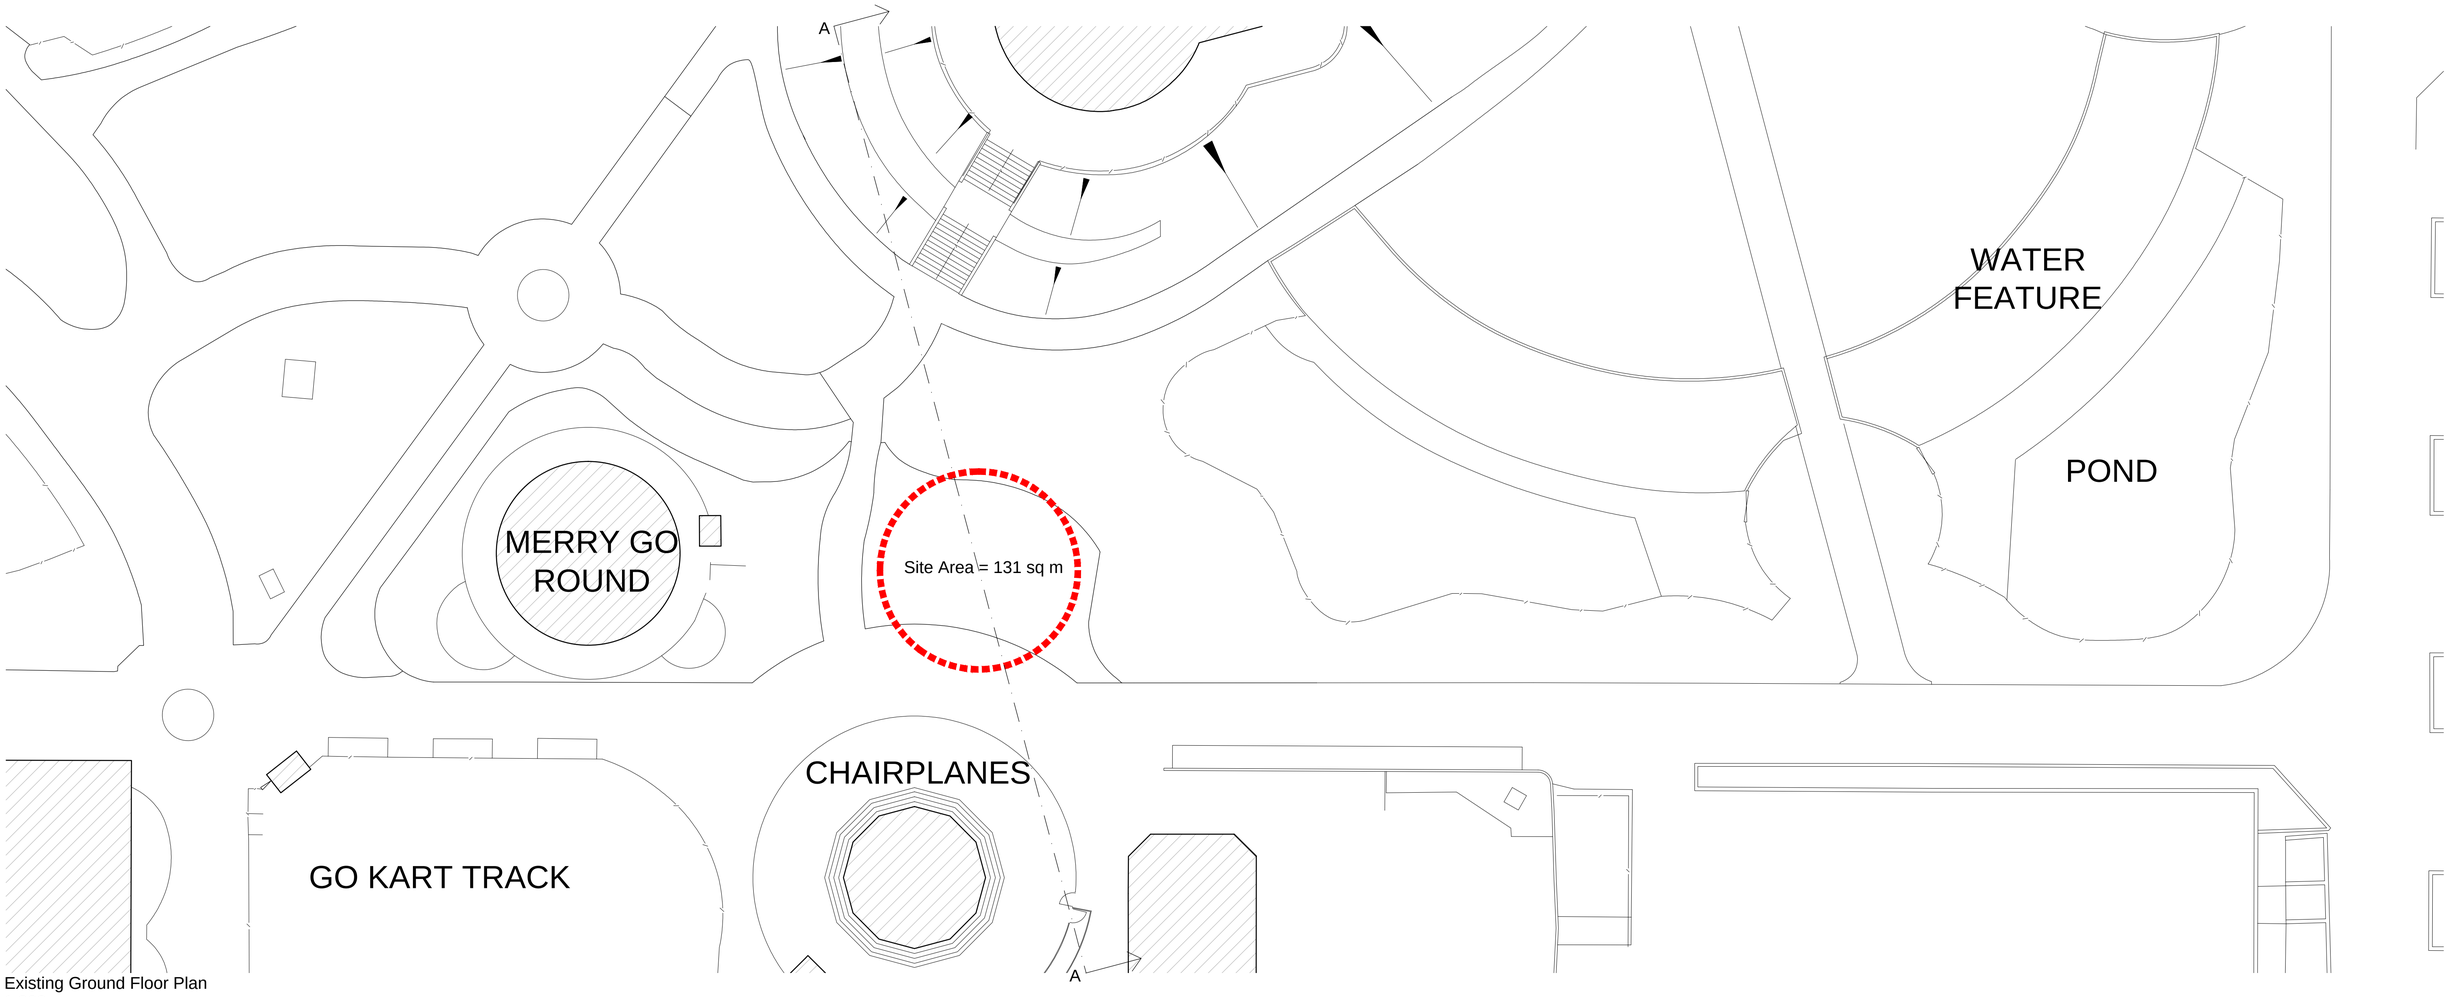


Existing Ground Floor Plan
1:200

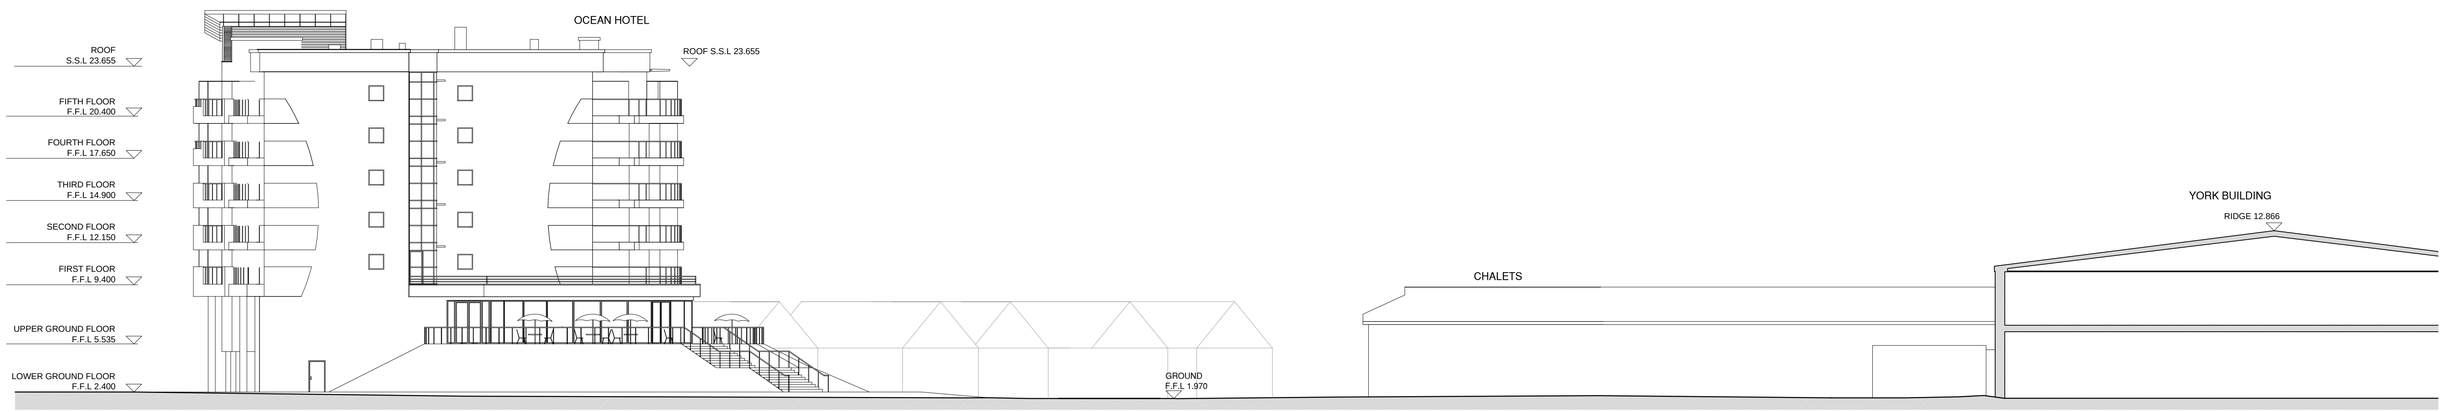

Existing Sectional Elevation AA
1:200

notes:

revisions:

revisions:

N

0 100mm @A1

NOTE: The contractor is responsible for checking all site dimensions and levels. These should be checked prior to the ordering of any components and before the commencement of the works. All discrepancies should be brought to the attention of the Contract Administrator

Bourne Leisure

Helter Skelter

Butlins, Bognor Regis

drawing information

title: **Existing Plans, Elevations & Section**

status: Information
date: January 14
scale: as shown @ A1
drawn: SJB
chk'd: JS

pwparchitects

PWP Architects Ltd 61 South Street, Havant, Hampshire PO9 1BZ
t: 02392 482494 f: 02392 481152
e: design@pwp-architects.com
w: www.pwp-architects.com

job: 5134 dwg: 1200 rev: /

ARUN DISTRICT COUNCIL BRIBBLE/