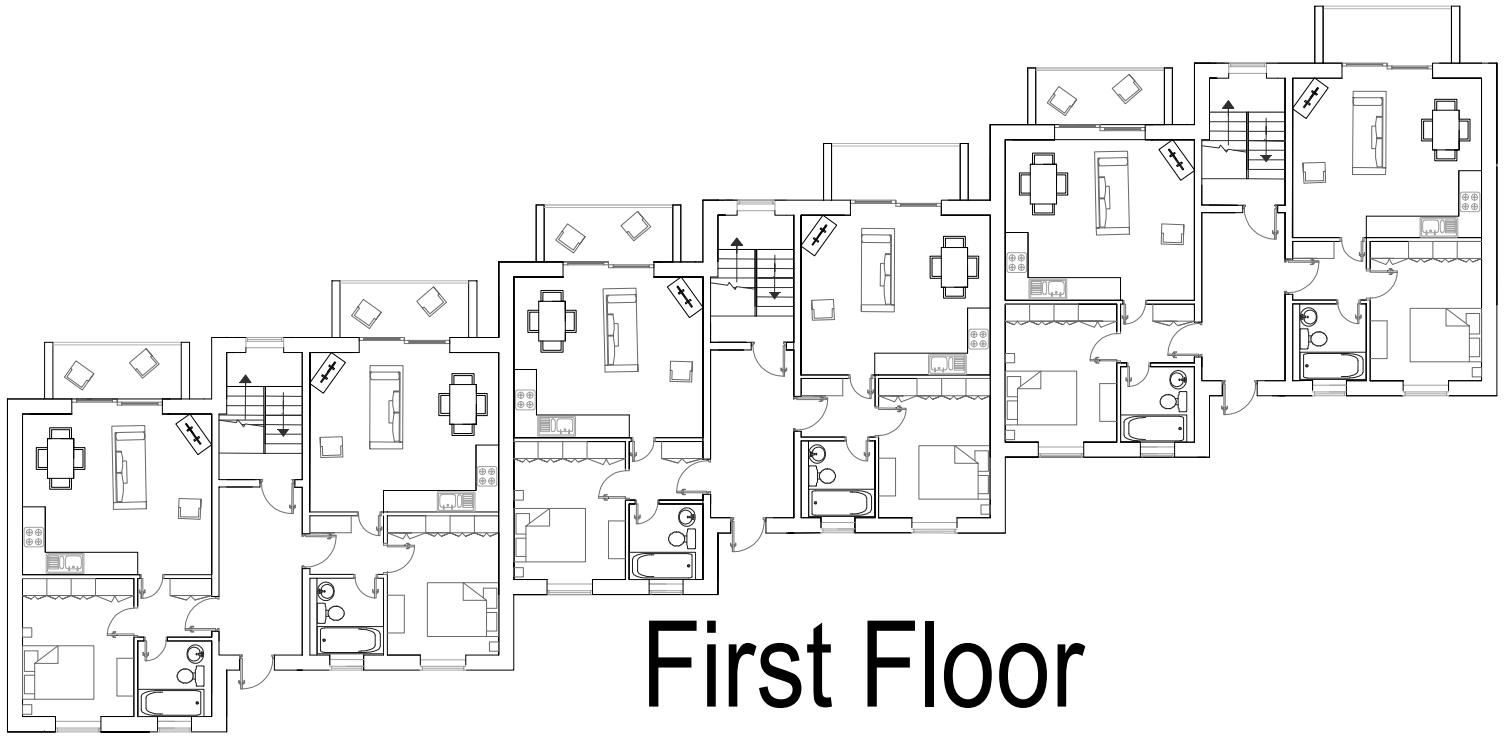

First Floor

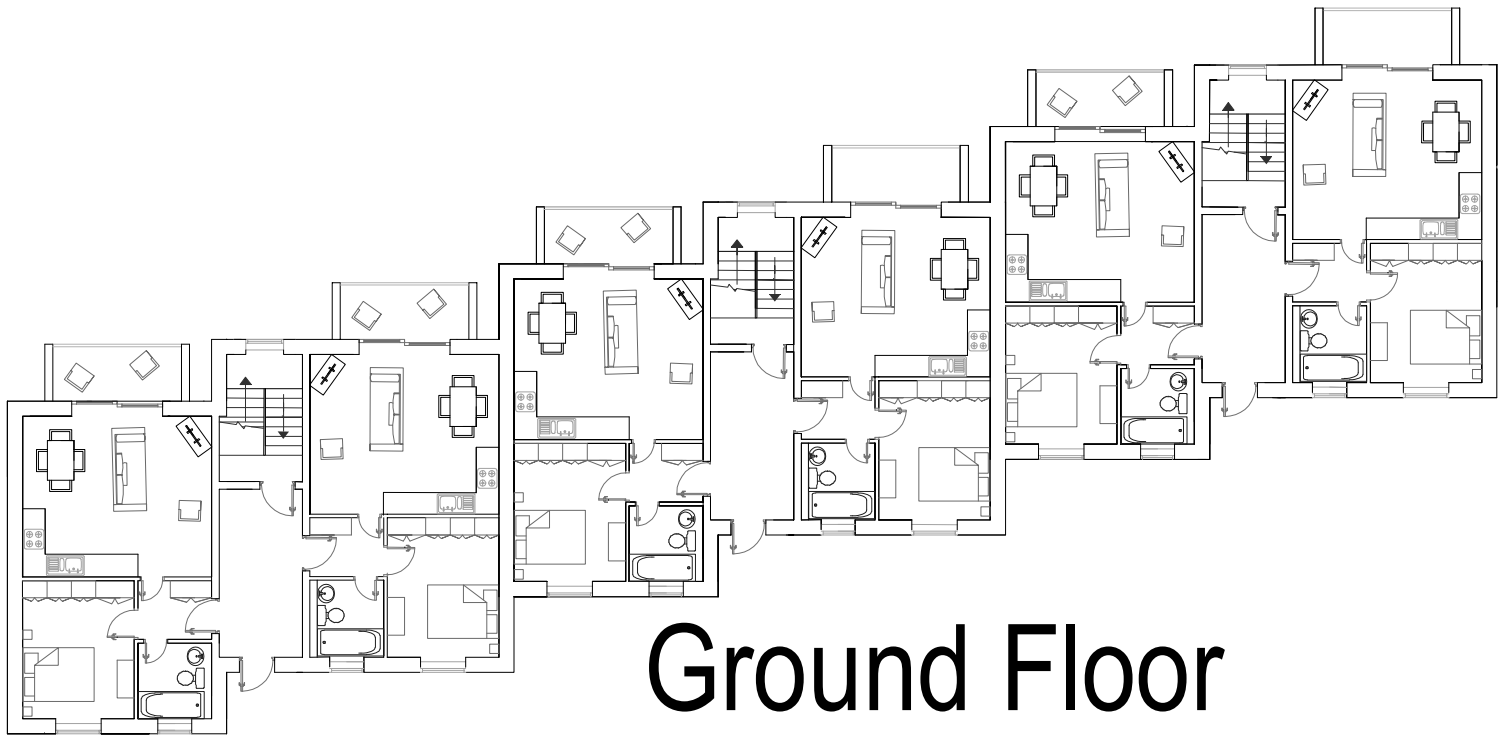

Ground Floor

1:200

0 5 10 20

REVISION

All dimensions and particulars are to be checked on site before work commences and any discrepancy to be reported to Hughes Jay & Panter Ltd.
DO NOT SCALE from this drawing, use written dimensions only

Grove House
64 Sutton Grove
Sutton, Surrey, SM1 4LP

Tel: 020 8661 2228

mail@hjpsurveyors.com
www.hjpsurveyors.com

hughes jay & panter ltd
chartered surveyors & property consultants

e-mail: mail@hjpsurveyors.com website: www.hjpsurveyors.com

Project
57 Queensway
P021 1QN
Bognor Regis

Drawing
Ground and First Floor plan

Job Number	Drawing Number
6304	12

Drawn	Computer Reference
RAF	-
Date	Scale
April 2025	1:200

Freshwater Group of Companies

A3