
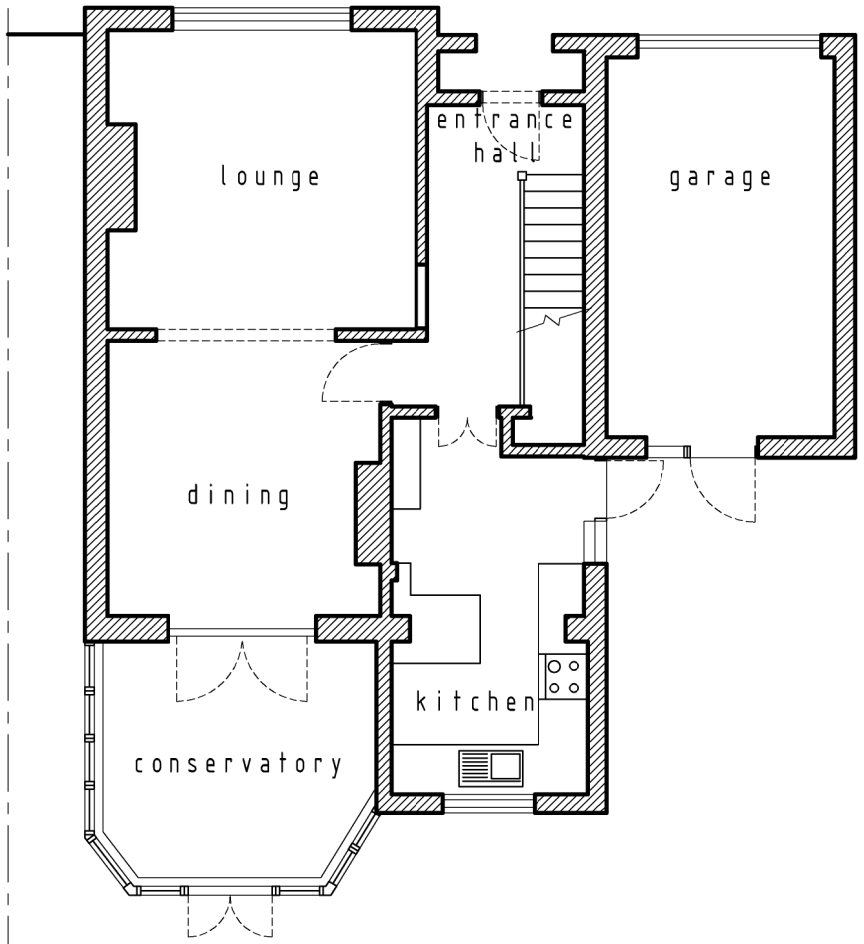


EXISTING GROUND FLOOR PLAN

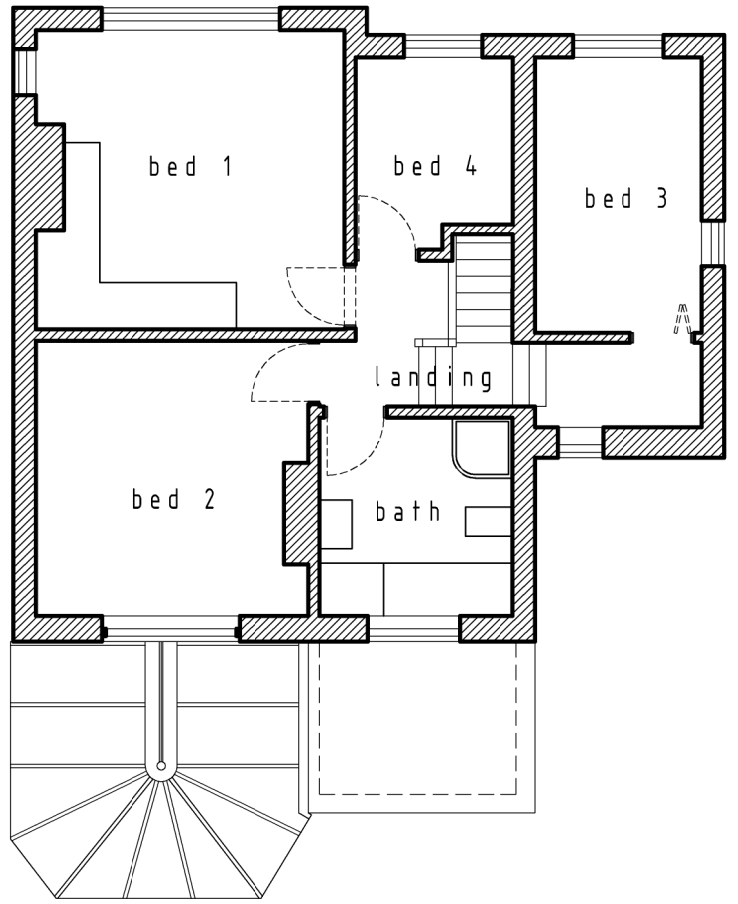

EXISTING FIRST FLOOR PLAN

Written dimensions on these drawings shall take precedence over scaled dimensions. Contractos shall verify and be responsible for all dimensions and conditions on the project and this office must be notified of any variations from the dimensions and conditions shown by these drawings prior to commencement of any work. All contractors are deemed to have made themselves aware of site conditions prior to entering into any contact.

This drawing is the property of the martin playford. Copyright is reserved by me and the drawing is issued on condition that it is not copied, reproduced, retained or disclosed to any unauthorised person, either wholly or in part without the consent in writing of the martin playford.

	date	description	dn	chk
-	-	-	-	-

client
Mr. & Mrs Strowger
14 Madeira Drive
Bognor Regis
West Sussex
PO22 8BY

project
Alterations to:
14 Madeira Avenue PO22 8BY

drawing title
Existing Plans

drawn by	date	checked
mp	12.02.19	

drawing title

scale 1:100@A3

job no.	drawing no.	revision
1021	102	-

ARUN DISTRICT COUNCIL BR/69/19/HH