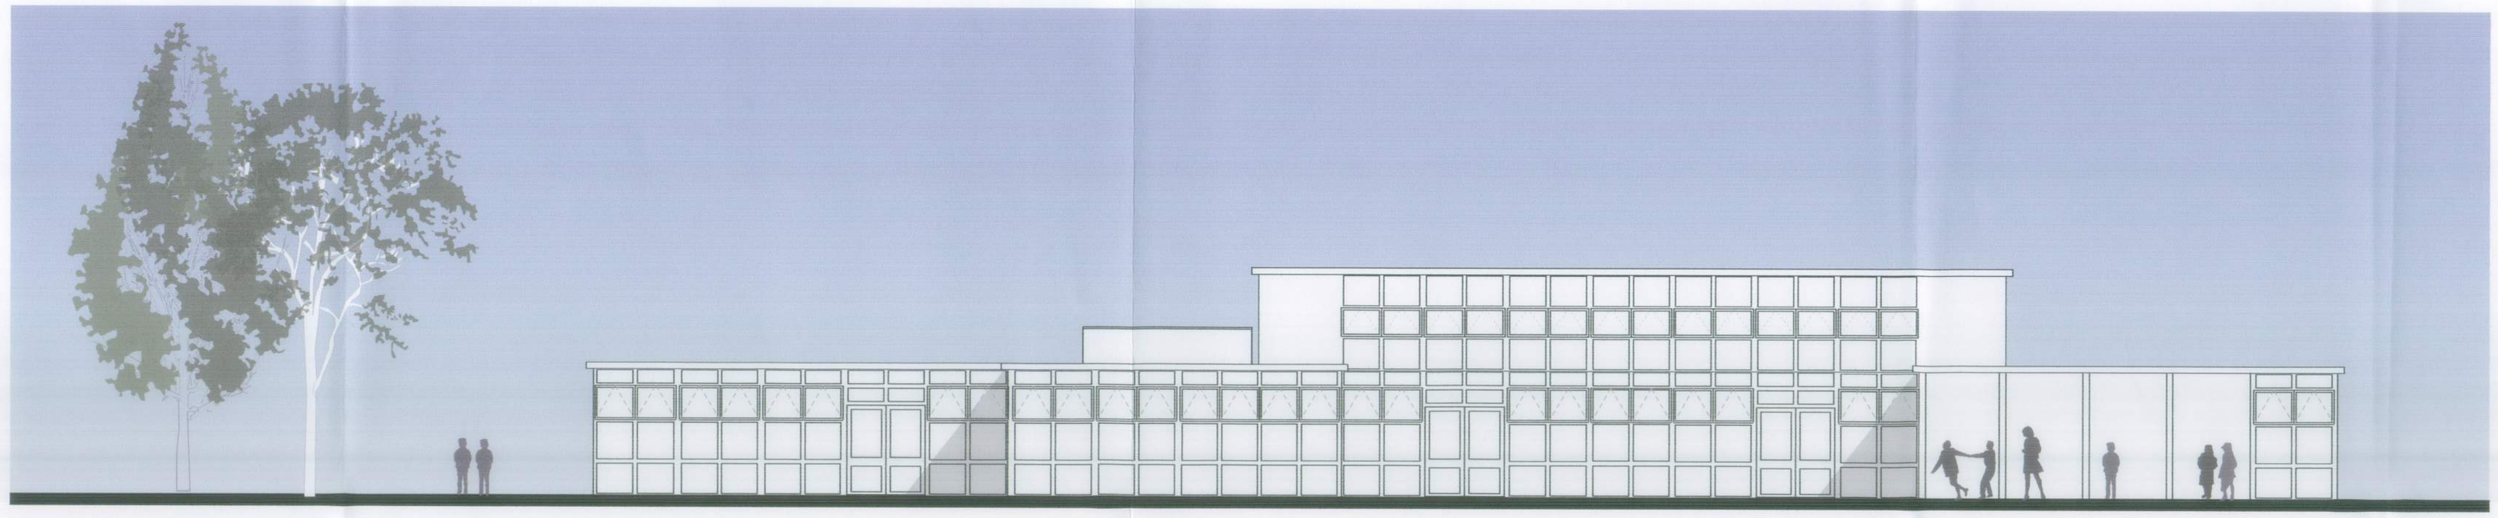

East Elevation

EXISTING HALL & TEACHING BLOCK

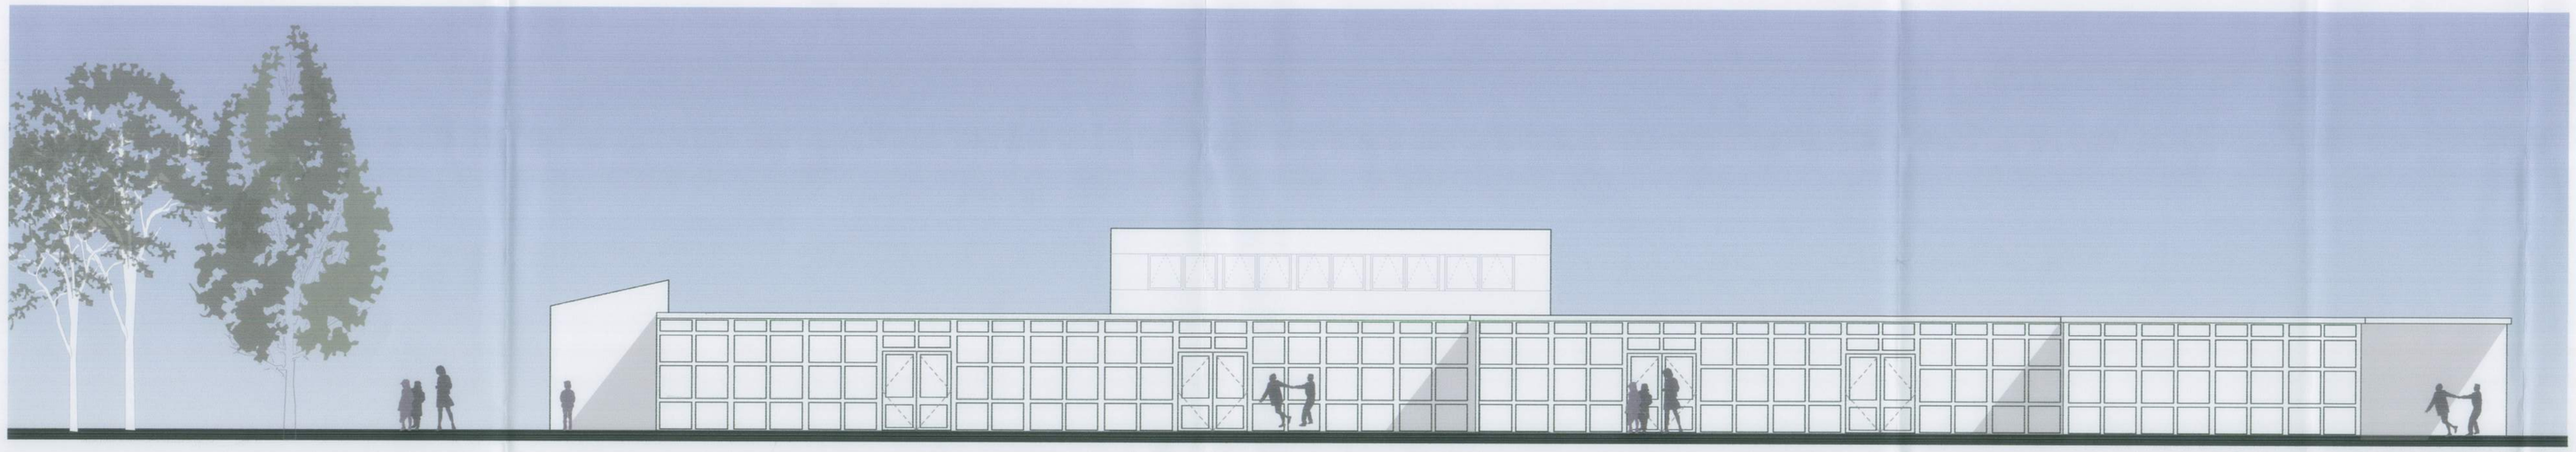

South Elevation

EXISTING SCHOOL TEACHING BLOCK

EXISTING SCHOOL TEACHING BLOCK | EXISTING SCHOOL HALL | EXISTING SCHOOL TEACHING BLOCK

North Elevation

Key Plan

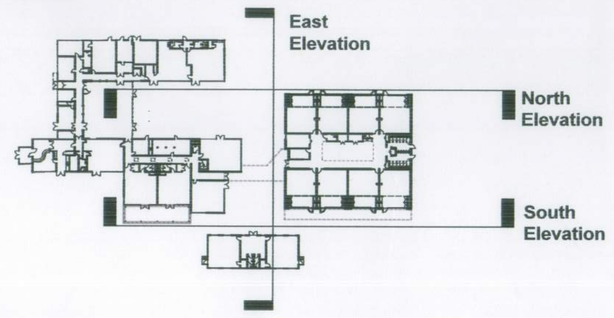

west sussex county council

Property Services

West Sussex County Council
Hampshire County Council
Joint Working

0 5 10 M

Notes

1 **This drawing is © copyright Hampshire County Council 2012. No unauthorised reproduction of any kind is permitted.**

2 No Dimensions to be scaled from this drawing

3 This map is reproduced from Ordnance Survey material with the permission of Ordnance Survey on behalf of the controller of Her Majesty's Stationery Office © Crown copyright. Unauthorised reproduction infringes Crown Copyright and may lead to prosecution or civil proceedings. (100019180), (2012)

rev	description	date	by

PLANNING

Hampshire County Council

HCC Property Services,
Three Minsters House,
76 High Street, Winchester SO23 8UL.
tel: (01962) 847801

Property Services

PROJECT
West Sussex County Council
Laburnum Grove Primary School
(Junior to Primary conversion)

SHEET CONTENTS
Existing Elevations

SCALE	*DATE*	*DRAWN.*	*CHKD.*	*DRAWING No.*	*REVISION*
1:100@A1 1:200@A3	Jan 2013	TH		**E02294 A 30**	

FILE REF. *E02294 Lab Grove BUILDINGS.vwx*

ARUN DISTRICT COUNCIL BR/0013