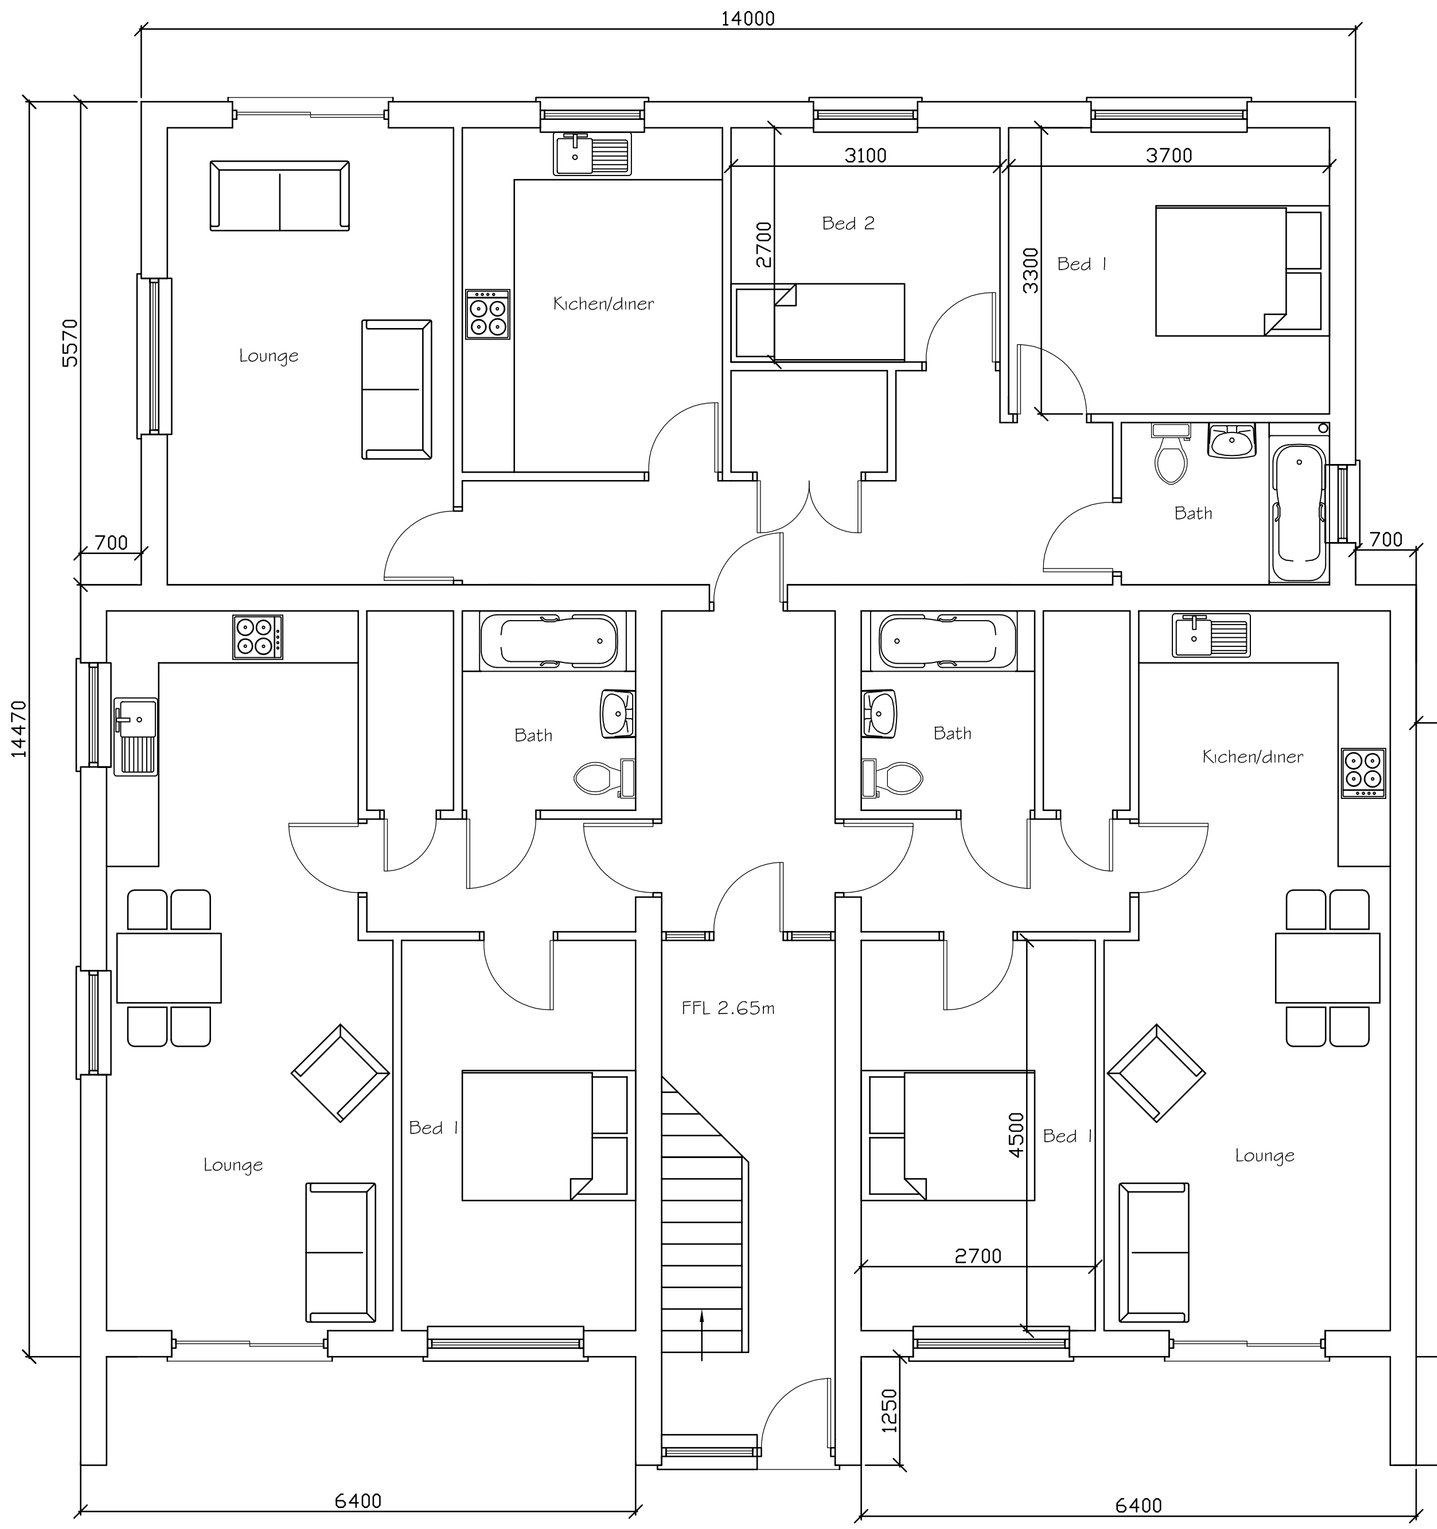

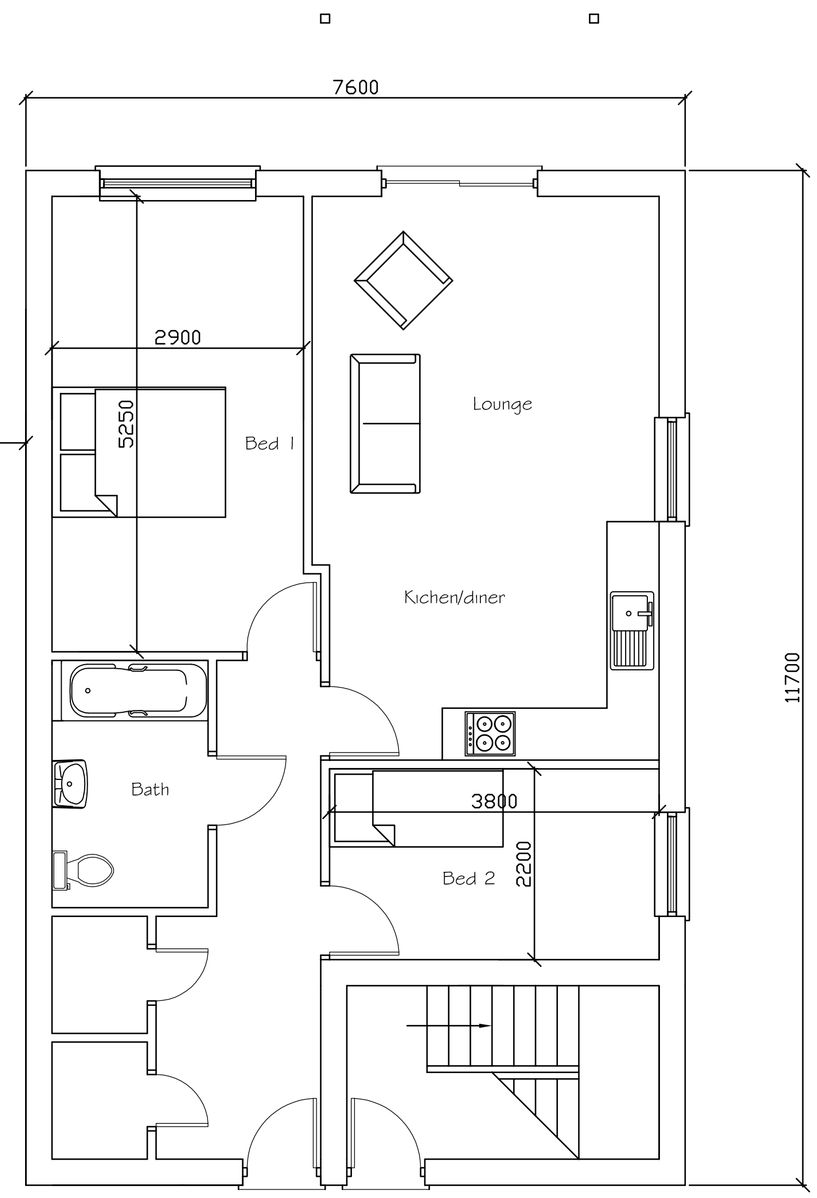

5750

Proposed Ground Floor Plan

0 0.5 1 2 3 4 5 6 7 8 9 10

SCALE 1:50

Tony Rogers
Building Consultants
Address: 40 Dawn Crescent, Upper Beeding
West Sussex, BN44 3WH
Telephone: 01903 815225 Fax: 01903 815225

Rev.	Date:	Revision Description:
A	Sept. 2016	Slab heights added
B	Oct. 2016	Slab heights altered

Client: Mr P Hudson

Address: 18 Durban Road
Bognor Regis
West Sussex
PO22 9QT

Project: Proposed 14 flats

Scale: 1:50
Paper Size A1

Date: December 2015

Drawing No: 15/1051/01

Drawn By: AWR

Revision: B

ARUN DISTRICT COUNCIL BR/0551/PL