
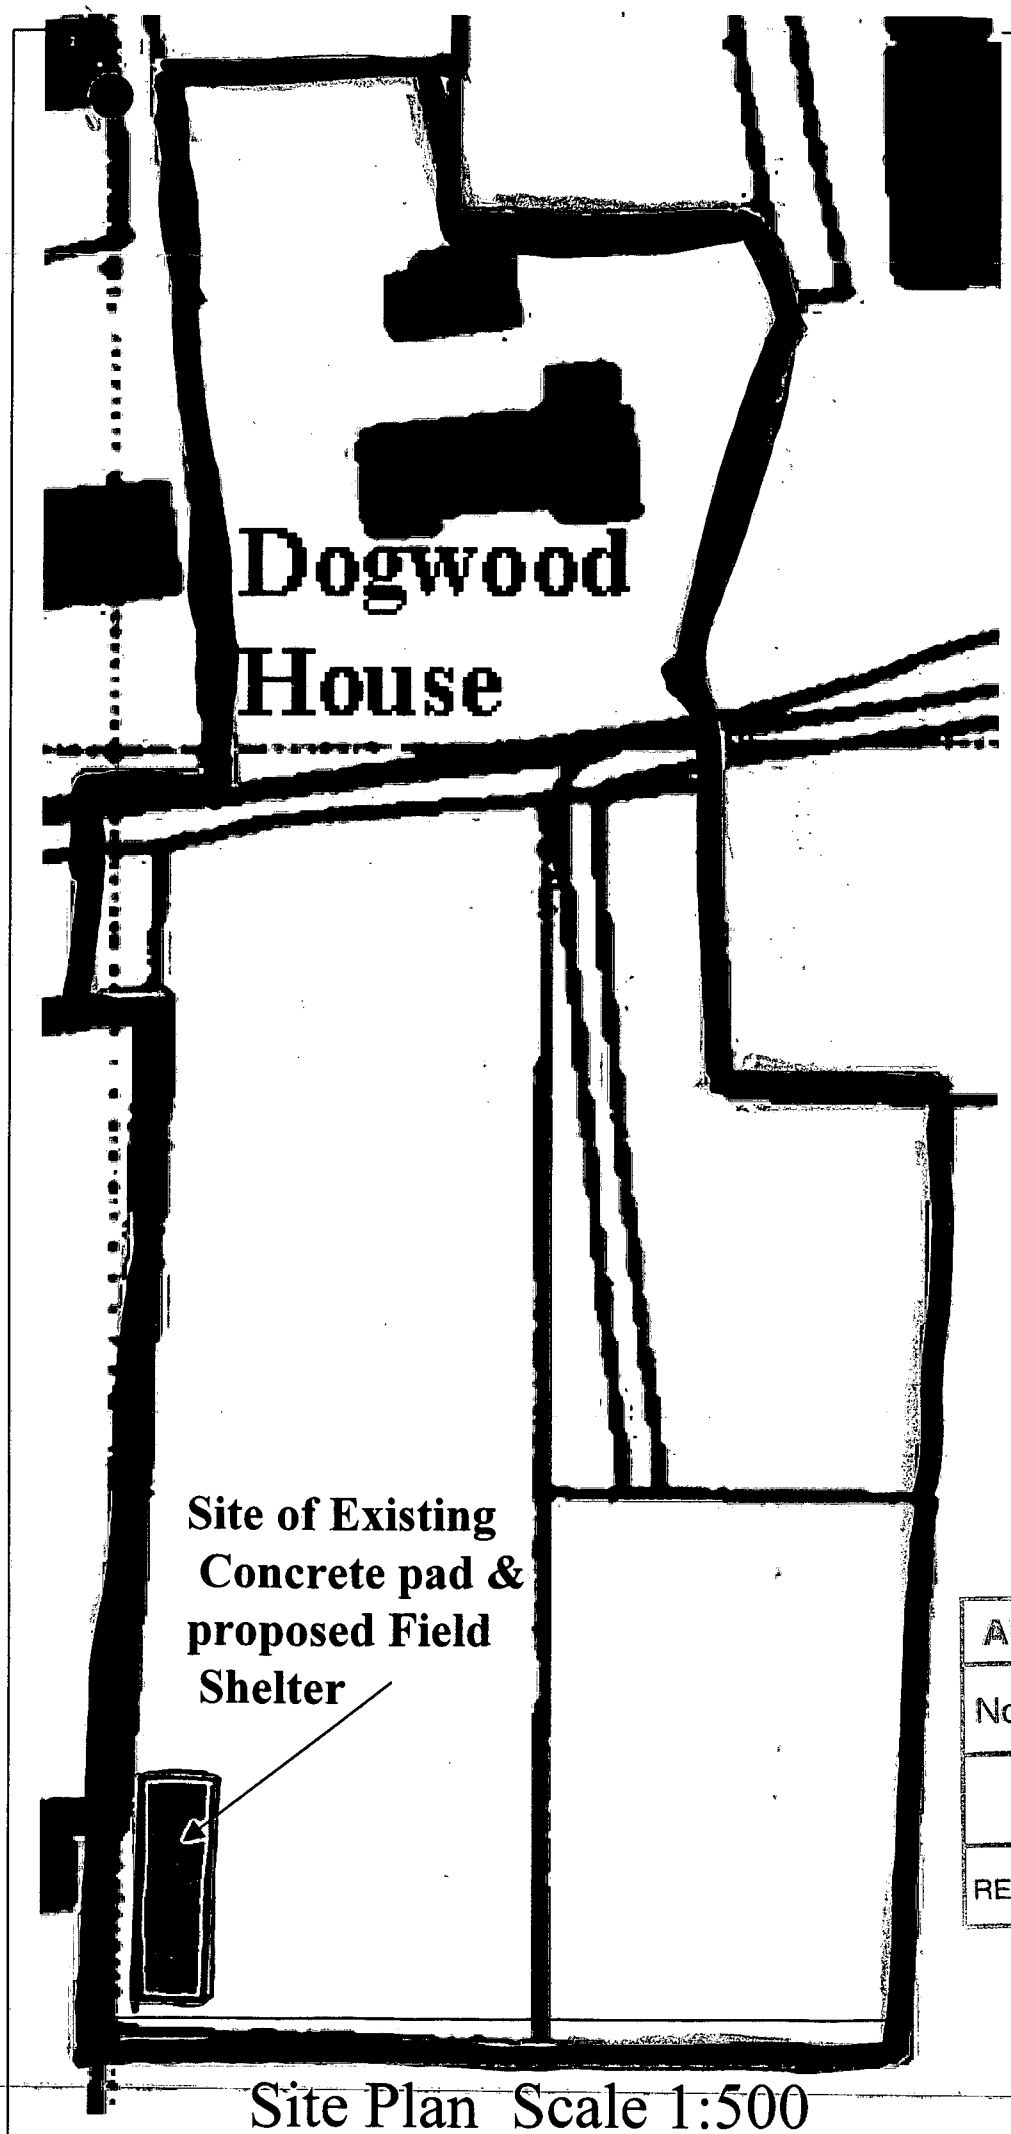


Site Plan Scale 1:500

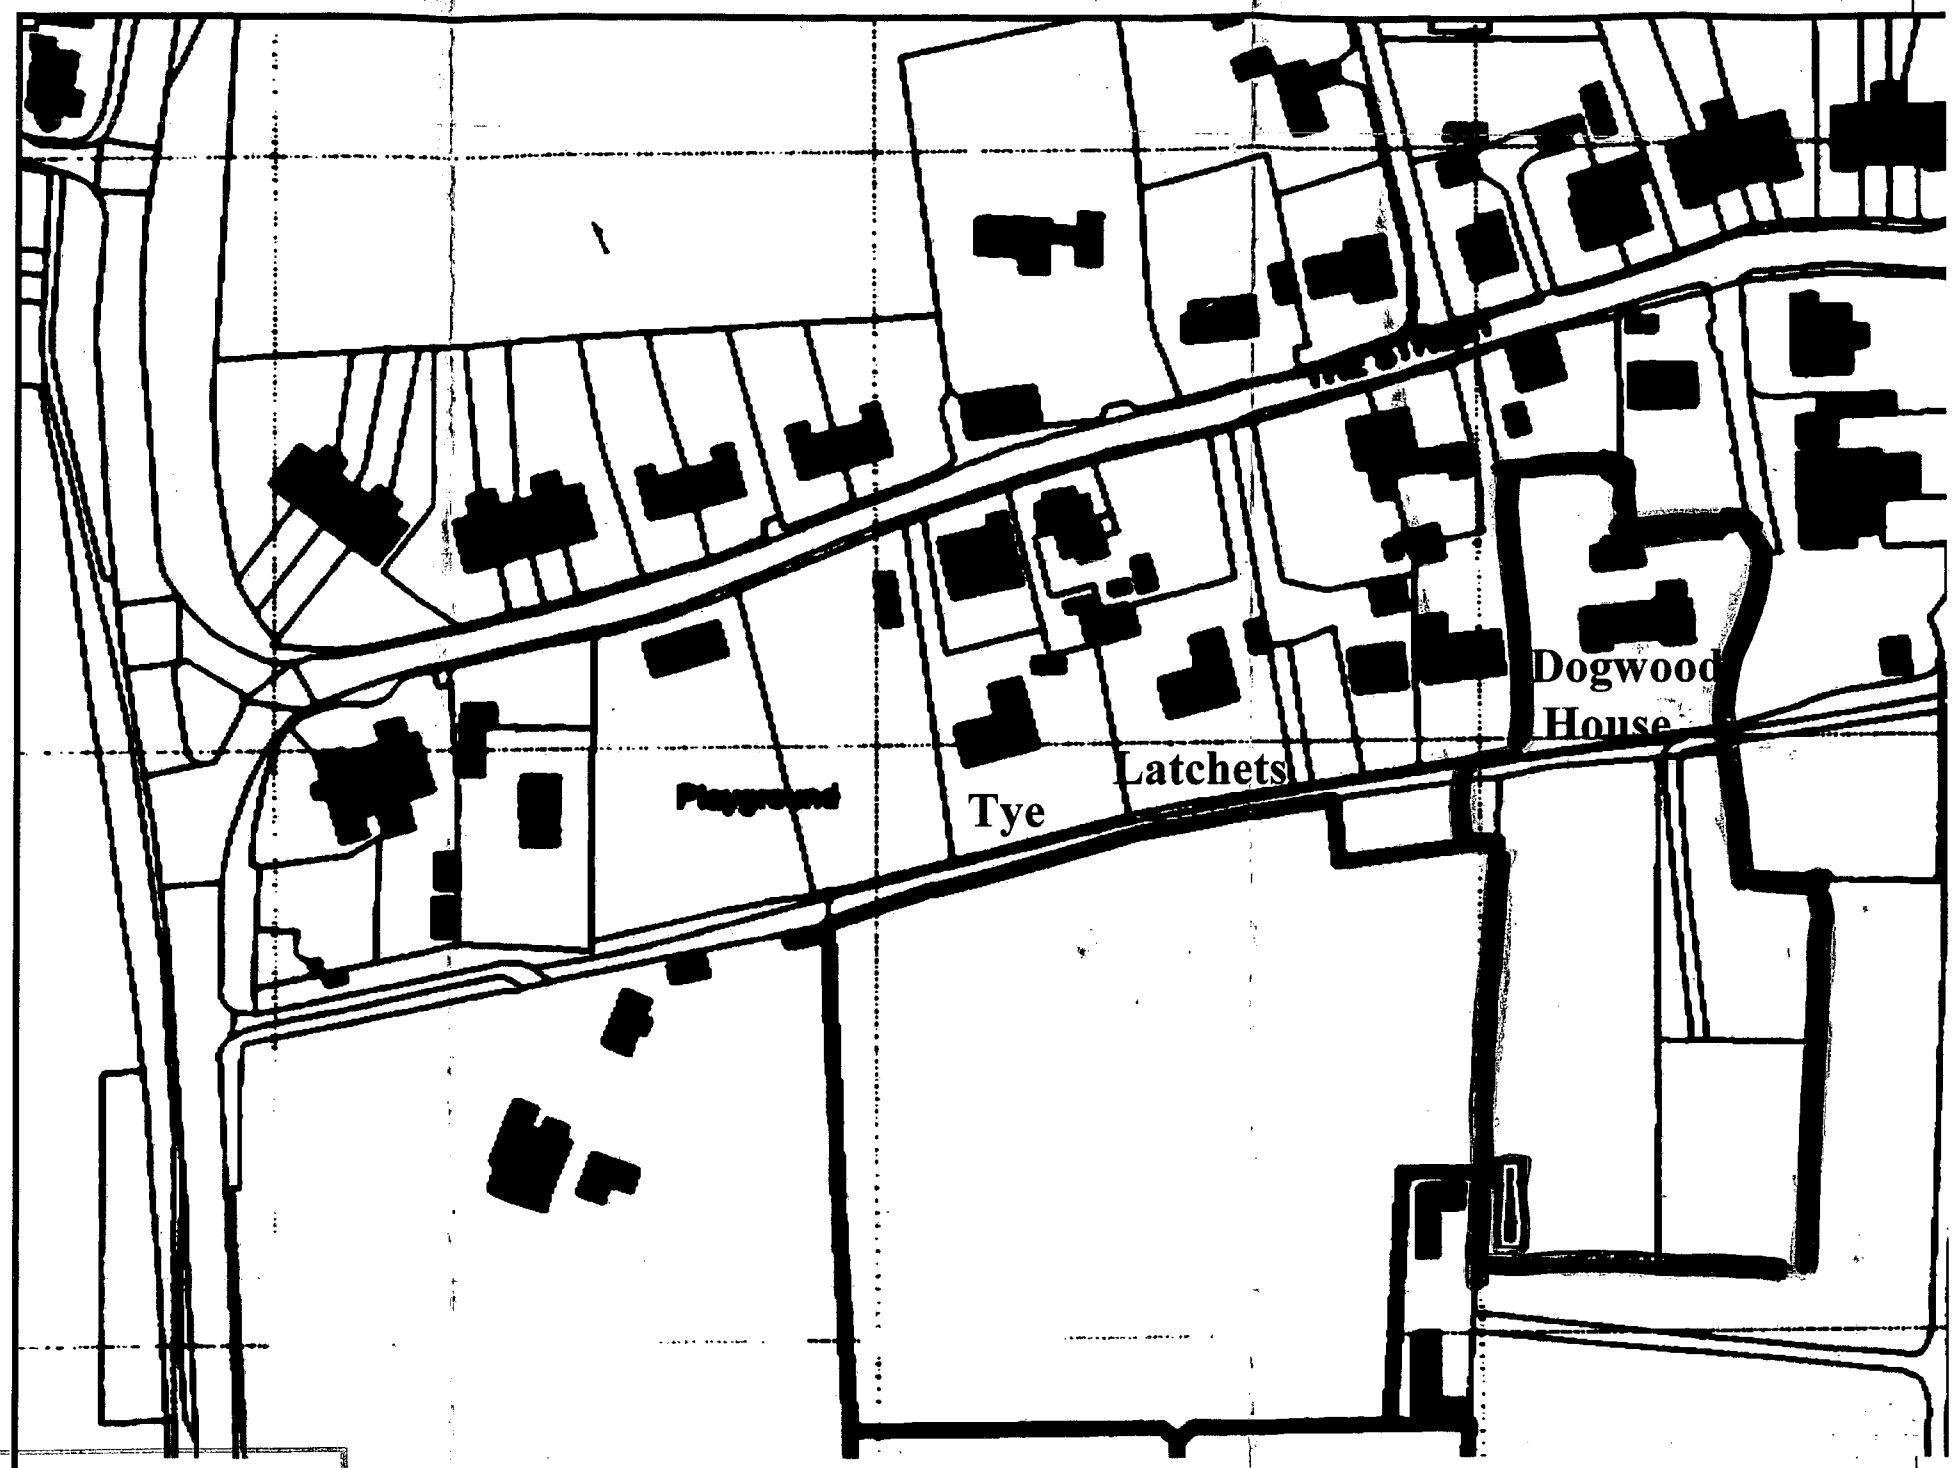

Location Plan 1:1250

ARUN DISTRICT COUNCIL

No.	CL	18	05	
RECEIVED	4/11/05			

R Broadbridge

NAME	R. Broadbridge
LOCATION	Dogwood House
ADDRESS	The Street, Clapham
ARUN DC REF	CL/?
DATE	October 2005
DWG NUMBER	5 of 5
SCALE	As shown on Dwg