



FIRST FLOOR PLAN

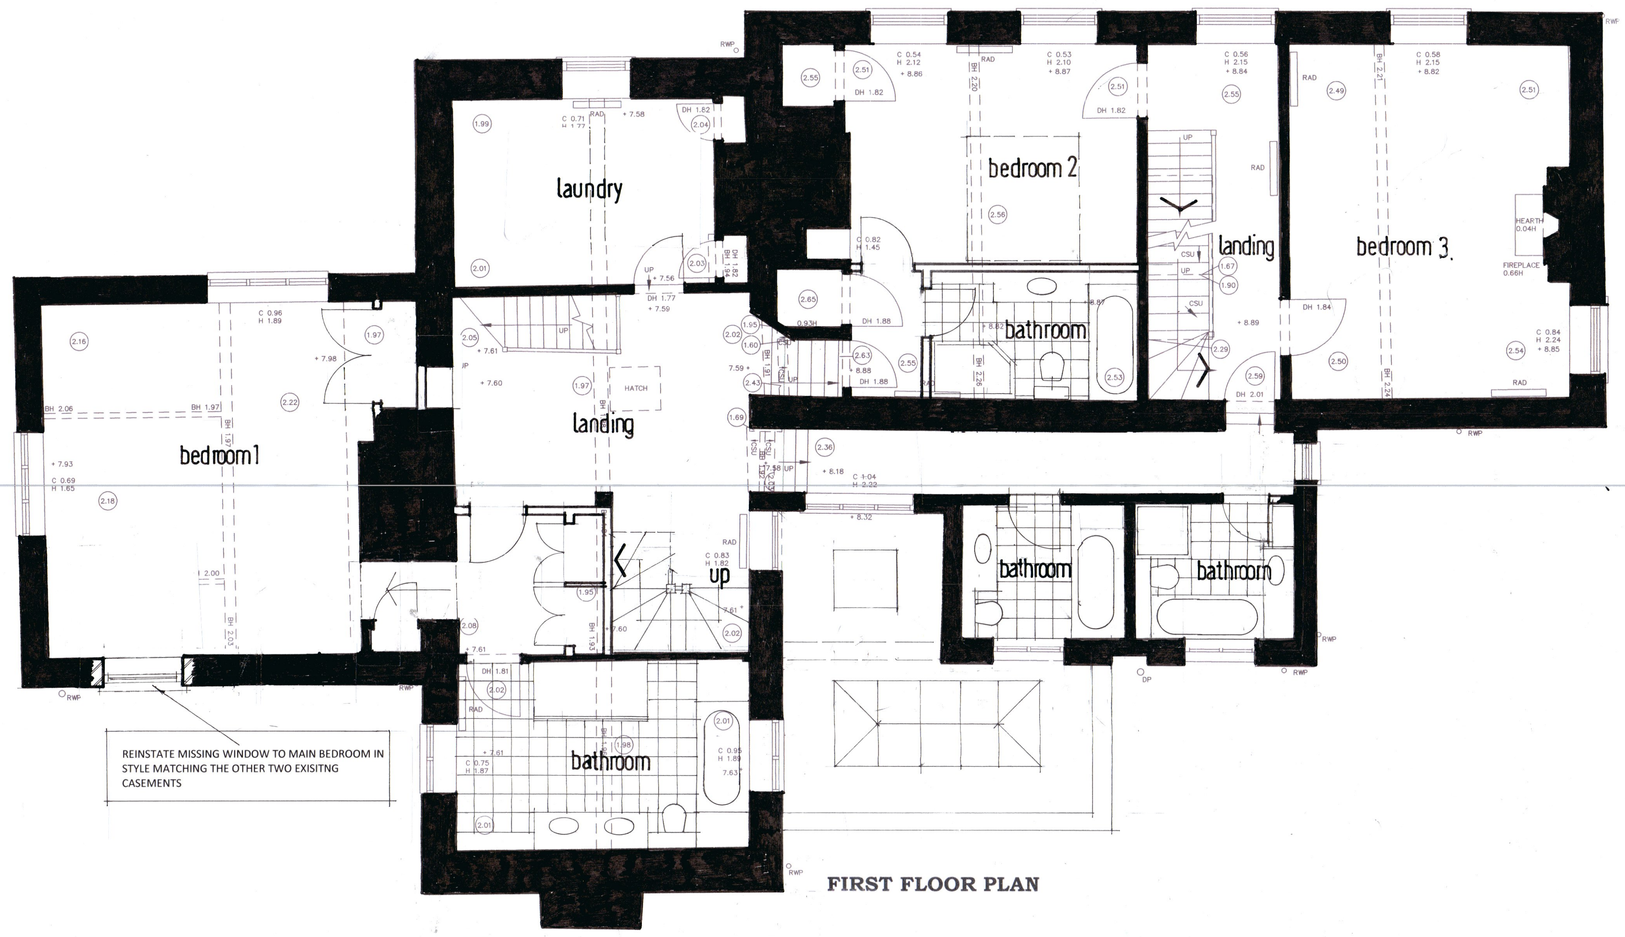

SECOND FLOOR PLAN

BASEMENT CELLAR

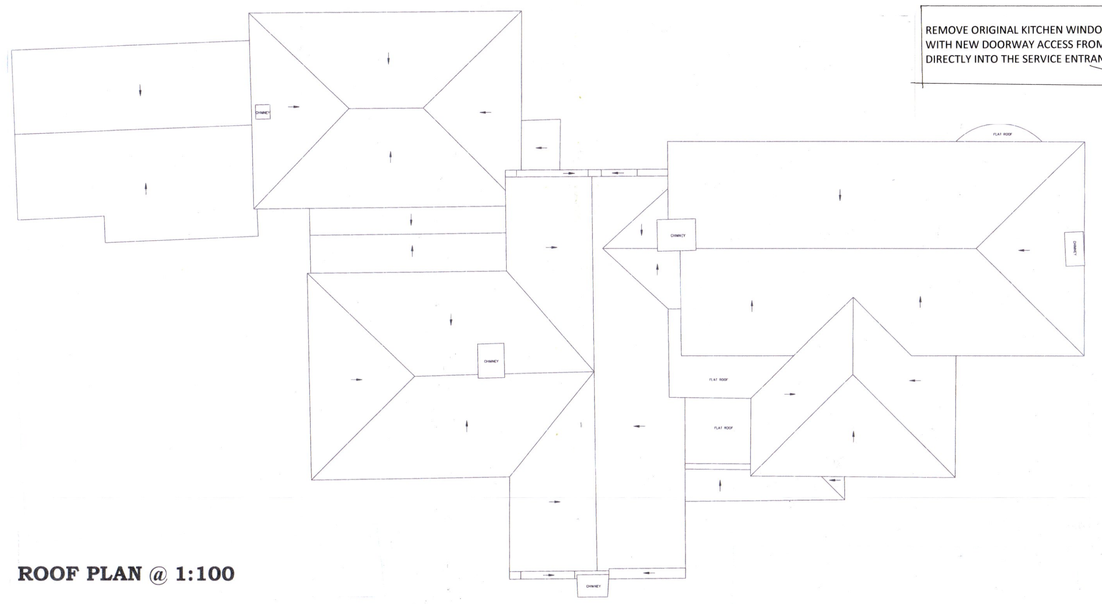

ROOF PLAN @ 1:100

GROUND FLOOR PLAN

ABBREVIATIONS (WHERE APPLICABLE)

A/C	AIR CONDITIONER	KO	KERB OUTLET
AH	ARCH HEIGHT	L	LIGHT
AV	AIR VALVE	LP	LAMP POST
BG	BOX GULLY	MH	MANHOLE
BH	BEAM SOFFIT HEIGHT	MKR	MARKER
BL	BEAM SOFFIT LEVEL	NB	NOTICE BOARD
BW	BRICK WALL	NFI	NO FURTHER INFORMATION
C	WINDOW CILL HEIGHT	O/H	OVERHEAD
CE	CLEANING EYE	P	POST
(1.90)F	CEILING HEIGHT (FALSE)	PL	PAVEMENT LIGHT
CL	COVER LEVEL	PM	PARKING METER
CM	CABLE MARKER	R	ROOF
CONC	CONCRETE	(R)	FROM RECORDS
CSU	CEILING SLOPES UP	RG	ROAD GULLY
CPS	CONC PAVING SLABS	RS	ROAD SIGN
D	DEPTH	RSJ	ROLLED STEEL JOIST
DH	DOOR HEIGHT	RW	RETAINING WALL
DP	DOWN PIPE	RWP	RAIN WATER PIPE
E	EARTHING POINT	S	SPREAD
ECP	ELEC CABLE PIT	SC	STOP COCK
EJB	ELEC JUNCTION BOX	SKYL	SKYLIGHT
EP	ELECTRICITY POLE	SL	SUMP LEVEL
F	FLOOR	SP	SPRING POINT HEIGHT
FB	FLOWER BED	SV	SLUICE VALVE
FH	FIRE HYDRANT	TC	TELECOM PC
FIG	FEEDS INTO GROUND	TJB	TEL JUNCTION BOX
FL	FLOOR LEVEL	TL	THRESHOLD LEVEL
G	GULLY OR GIRTH	TP	TELEPHONE POLE
GV	GAS VALVE	TRL	TRAFFIC LIGHT
H	WINDOW HEAD HEIGHT OR HEIGHT	UTL	UNABLE TO LIFT
		UTT	UNABLE TO TRACE
HB	HAND BASIN	VP	VENT PIPE
HD	HEATING DUCT	W	WALL
IC	INSPECTION COVER	WC	WATER CLOSET
IL	INVERT LEVEL	WM	WATER METER

FENCE TYPES AND DETAILS

B/W	BARBED WIRE
C/B	CLOSE BOARDED
C/I	CLOSE BOARD IRON
C/L	CHAIN LINK
C/S	CHESTNUT PALING
H/R	HAND RAIL
I/R	IRON RAILINGS
O/B	OPEN BOARDED
P/R	POST & RAIL
P/W	POST & WIRE
S/W	SHEEP WIRE
W/M	WIRE MESH

NOTES

DATUM USED: NEWLYN

A		
	Date	Revisions

© copyright

Client
T AND S JACKSON

Job Title
KENTS FARM HOUSE
CLIMPING
WEST SUSSEX
BN17 5OU

Drawing Title
FLOOR PLANS MAIN HOUSE PROPOSED

1:50 @ A0/1:100 @ A2

OCTOBER 2020 by MJW

Drg. No. 112/168/4 Rev. b

METRES