

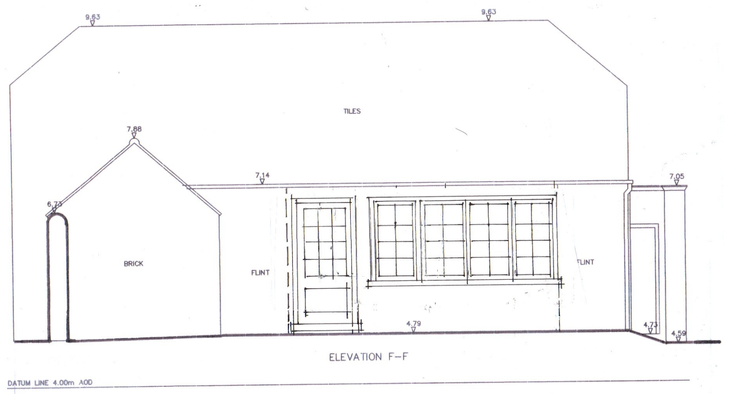


SOUTH

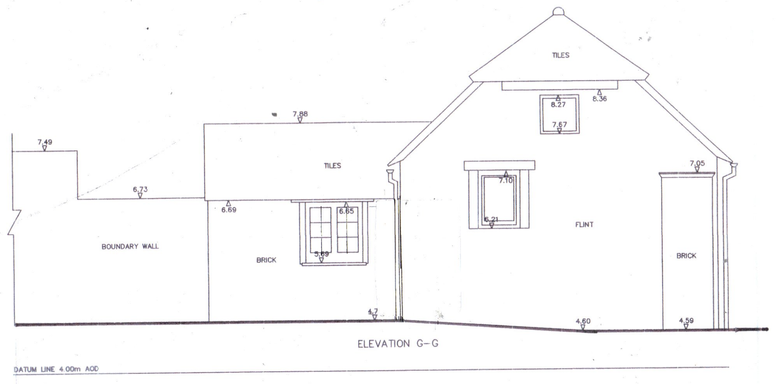


EAST


BOILER ROOM GARAGE, OIL TANKS

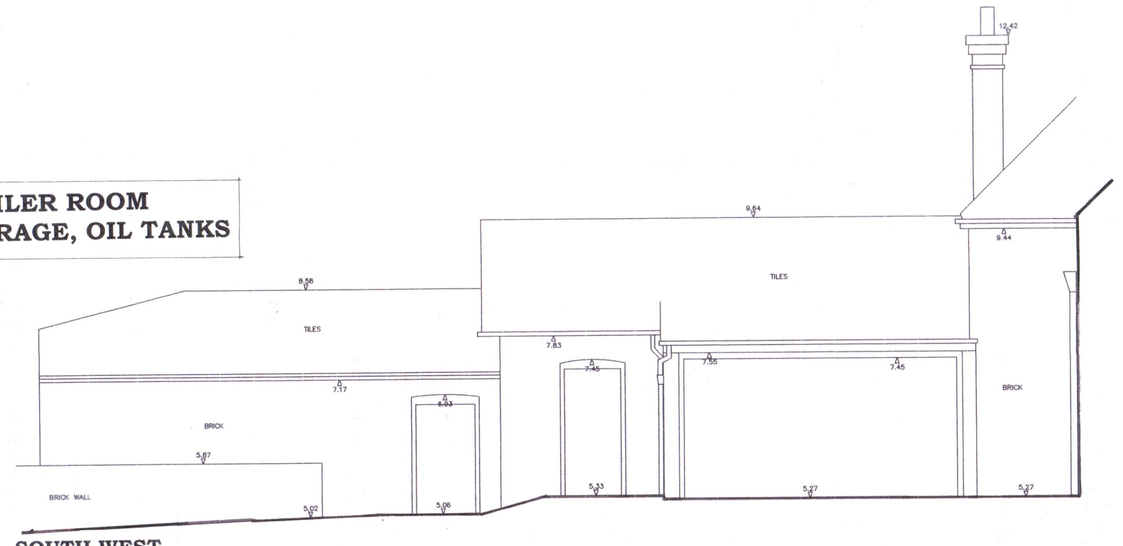

SOUTH WEST

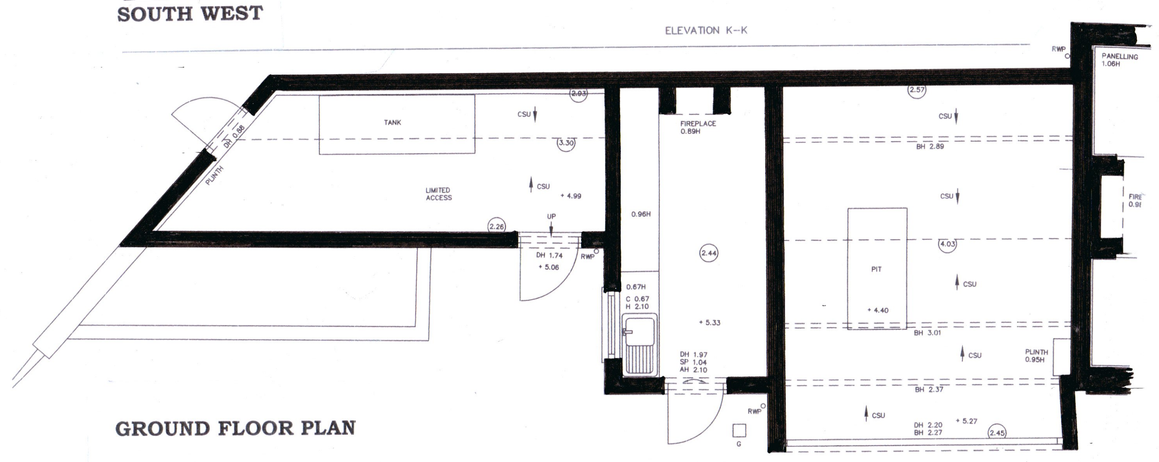


GROUND FLOOR PLAN

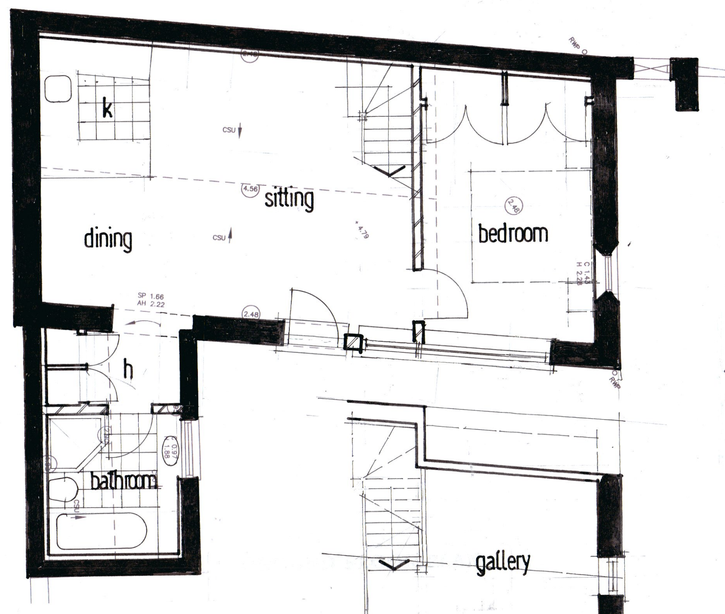


GROUND FLOOR

MEZZANINE

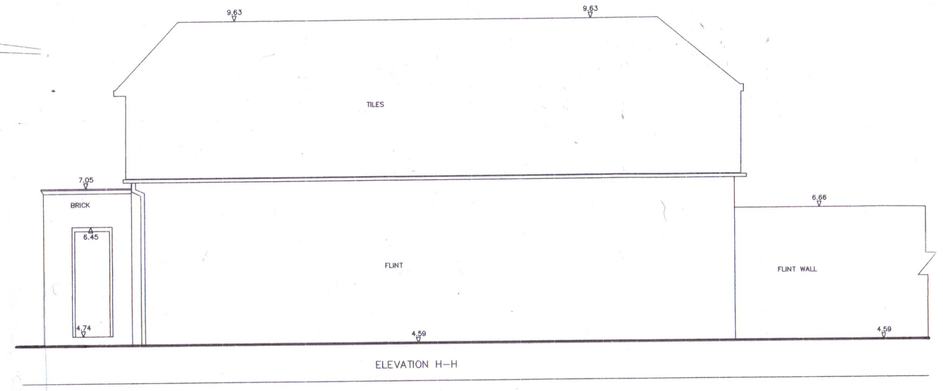


NORTH


GARAGE/WORKSHOP

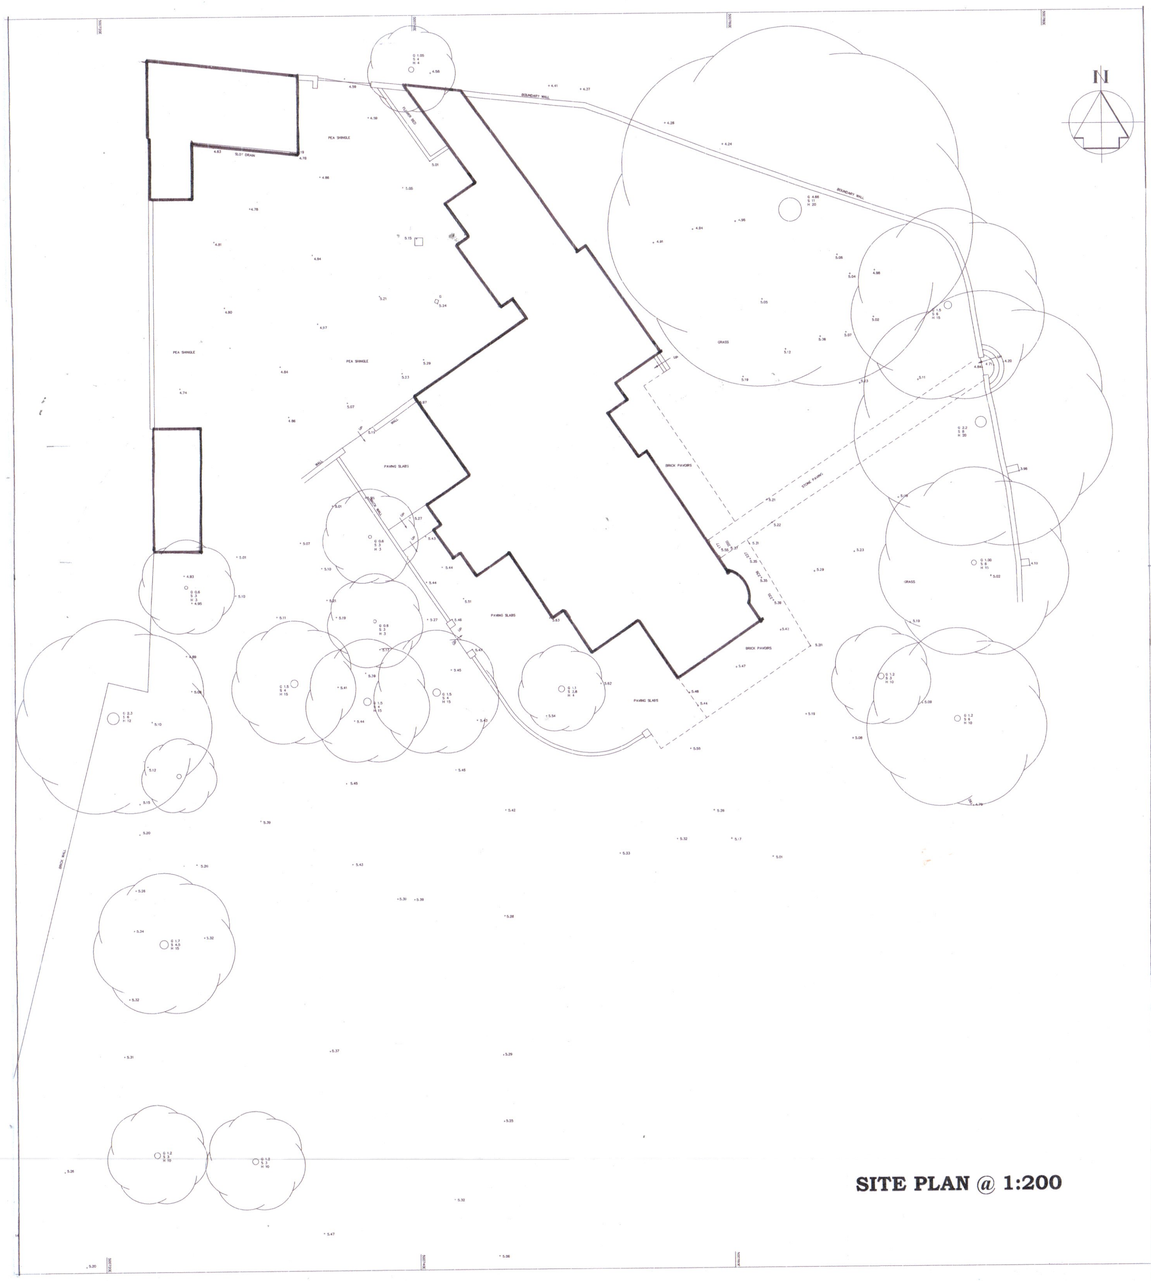


SITE PLAN @ 1:200

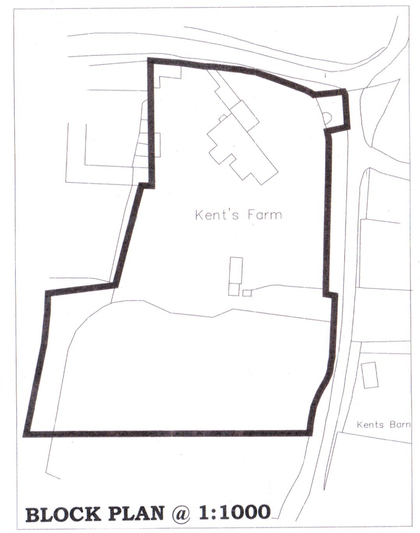


BLOCK PLAN @ 1:1000

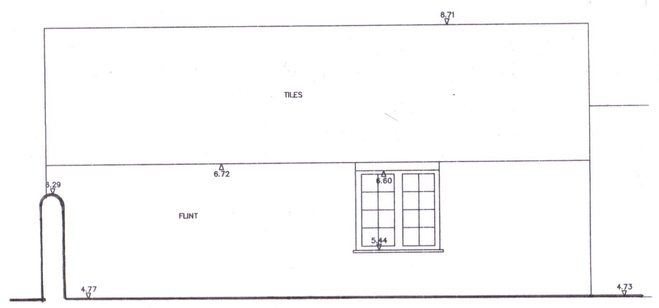


EAST

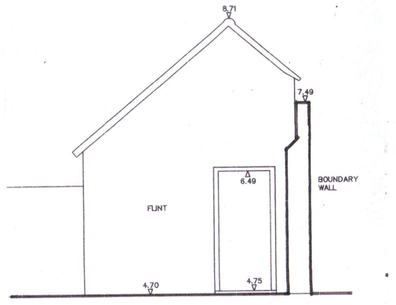

NORTH

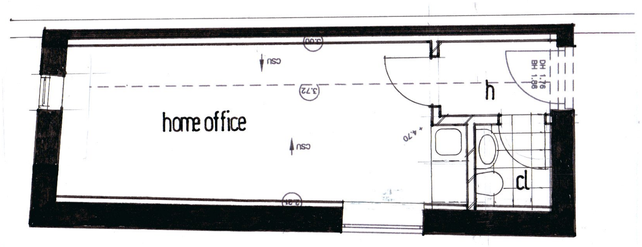


FLOOR PLAN

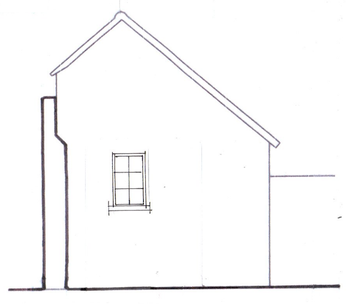

SOUTH

STORE ROOM

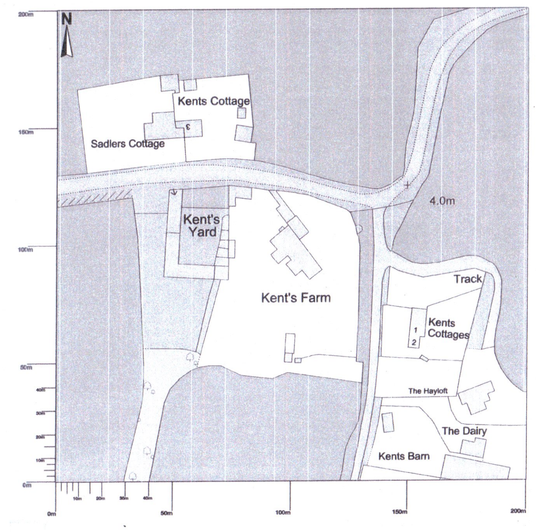

SITE LOCATION PLAN @ 1:1250

0 0.5 1 1.5 2 2.5 3 3.5 4 4.5 5 5.5 6 6.5 7 7.5 8 8.5 9 9.5 10

METRES

ABBREVIATIONS (WHERE APPLICABLE)

A/C	AIR CONDITIONER	KO	KERB OUTLET
AP	ACCESS PANEL	L	LIGHT
AV	AIR VALVE	LP	LAMP POST
B	BOLLARD	MH	MANHOLE
BH	BEAM SOFFIT	MKR	MARKER
BH	BEAM SOFFIT HEIGHT	NB	NOTICE BOARD
BL	BOLLARD LIGHT	NTL	NATURAL TERRAIN LEVEL
BW	WINDOW CILL HEIGHT		INFORMATION
CE	CLEANING EYE	O/H	OVERHEAD
		PC	PIPE
C.HGT	CEILING HEIGHT	PL	PAVEMENT LIGHT
CL	CENTRE LINE	PM	PARKING METER
CL	CEILING LEVEL	PO	POST
CM	CABLE MARKER	PO	POST
CONC	CONCRETE	RD	ROAD GULLY
CPS	CONC PAVING SLABS	RG	RAIN WATER
CPS	CONC PAVING SLABS	RSJ	ROLLED STEEL JOIST
D	DEPTH	RW	RETAINING WALL
DP	DOWN PIPE	SVP	SOIL AND VENT PIPE
DP	DOWN PIPE	S	SPIGOT
E	EARTHING POINT	T	STOP COCK
EC	ELEC CONTROL	TEL	TELEPHONE
EJB	ELEC JUNCTION BOX	TL	DUMP LEVEL
EP	ELECTRICITY POLE	TP	SPRING POINT HEIGHT
F	FLOOR	TP	TELEPHONE POLE
FB	FLOWER BED	TS	TELEPHONE S
FH	FIRE HYDRANT	TJB	TEL JUNCTION BOX
FL	FLOOR LEVEL AROUND	TR	TELEPHONE R
FL	FLOOR LEVEL	TP	TELEPHONE POLE
G	GULLY OR GRATH	TRL	TRAFFIC LIGHT
G	GAS VALVE	UTL	UNABLE TO TRACE
H	WINDOW HEAD HEIGHT	UTT	UNABLE TO TRACE
	OR HEIGHT	VP	VENT PIPE
HB	HOSE BIBBIT	W	WATER
HD	HEATING DUCT	WC	WATER CLOSET
IC	INSPECTION COVER	WM	WATER METER
IL	INVERT LEVEL		

FENCE TYPES AND DETAILS

B/W	BARBED WIRE
C/B	CLOSE BOARDED
C/L	CHAIN LINK MESH
C/L	CHAIN LINK
E/P	ELECTRICITY PYLONS
H/H	HEDGE
I/R	IRON RAILINGS
P/R	POST AND RAIL
S/D	SPEED BOARD
P/W	POST & WIRE
S/W	SHEEP WIRE
W/M	WIRE MESH

NOTES

DATUM USED: NEWLYN

No.	Date	Revisions
A		

© copyright

Client: T AND S JACKSON

Job Title: KENTS FARM HOUSE CLIMPING WEST SUSSEX BN17 5OU

PROPOSED PLANS/ ELEVATIONS OF OUTBUILDINGS

Scale: 1:50 @ A0/1:100 @ A2

Date: OCTOBER 2020 By: MJW

Drg. No.: 112/168/6 Rev.: C

IBM at Bitumo A1