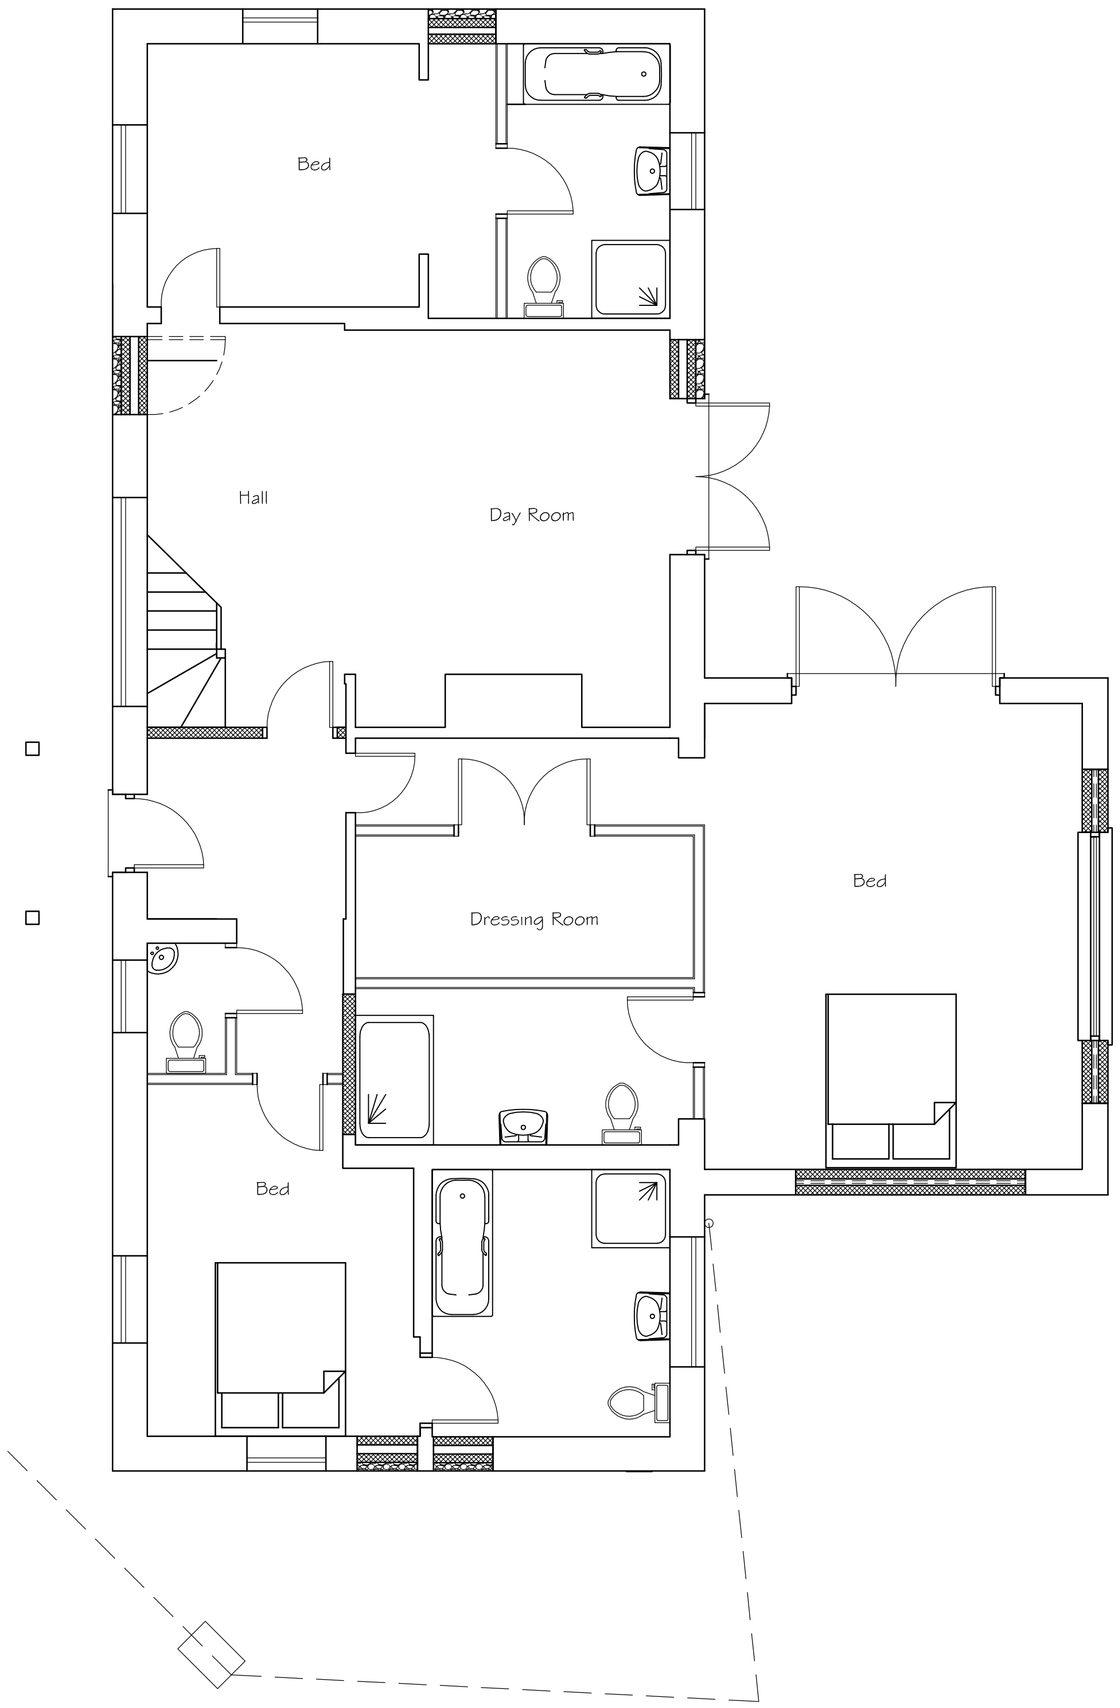

Proposed Ground Floor Plan

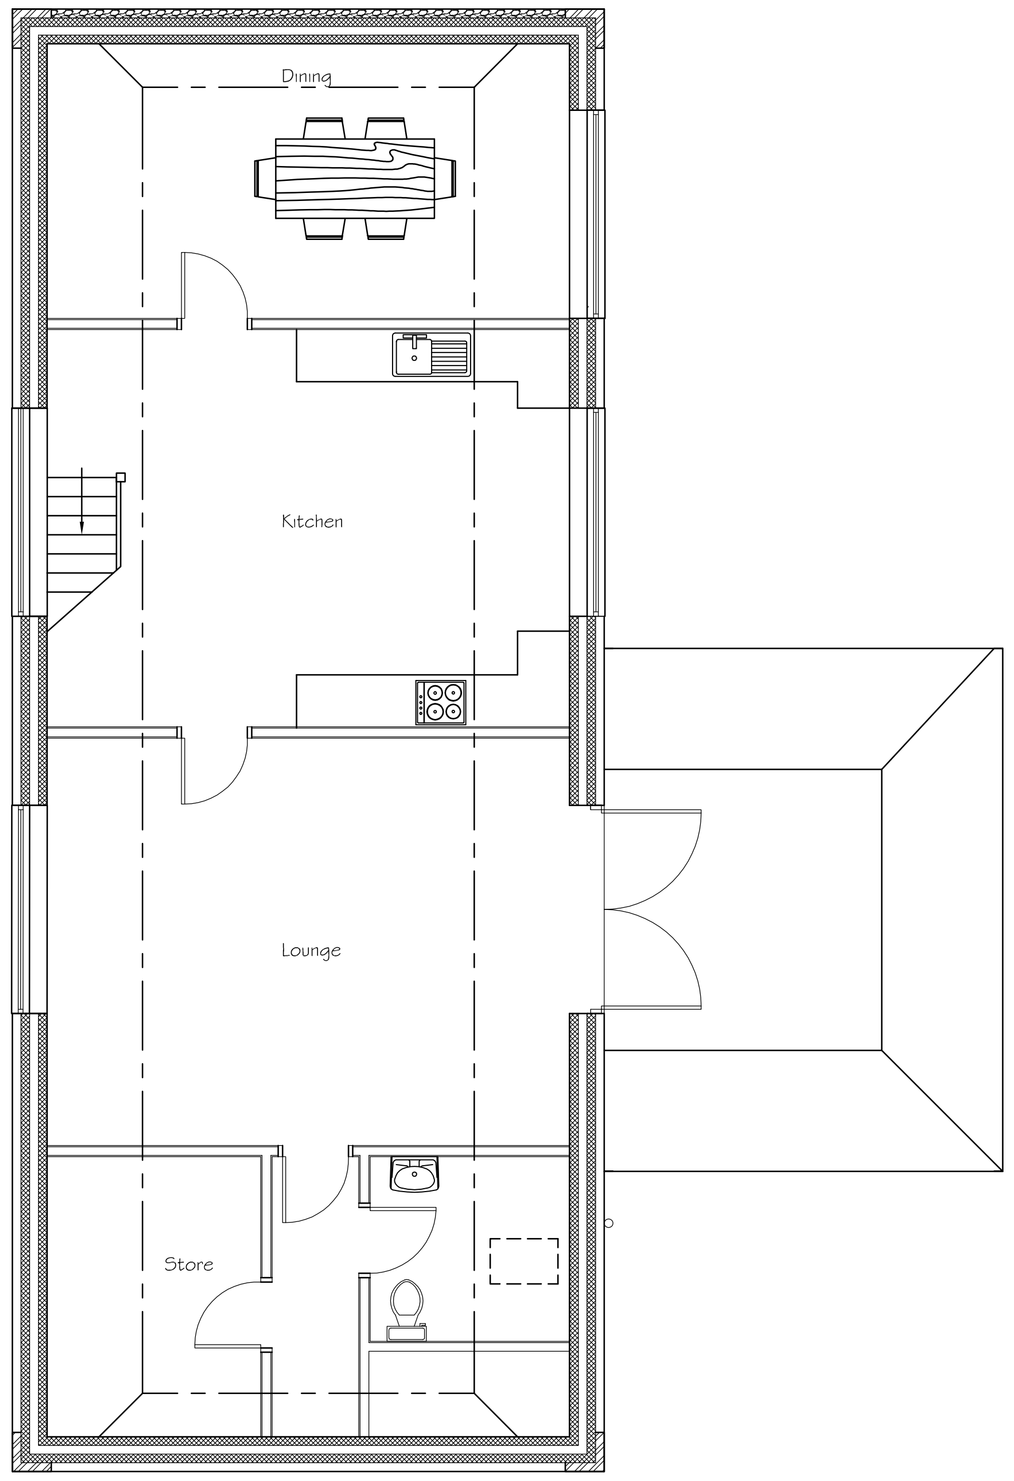

Proposed First Floor Plan

0 0.5 1 2 3 4 5 6 7 8 9 10

SCALE 1:50

Tony Rogers
Building Consultants
Address: 40 Dawn Crescent, Upper Beeding
West Sussex, BN44 3WH
Telephone: 01903 815225 Fax: 01903 815225

Rev.	Date:	Revision Description:

Client: Mr & Mrs G Bobbe

Address: Atherington Lodge
Climping Street
Climping, West Sussex
BN17 5RN

Project: Alteration to the roof

Scale: 1:50

Date: November 2017

Drawing No: 08/396/02

Drawn By: AWR

Revision:

ARUN DISTRICT COUNCIL DATE STAMP